

Notes:
This drawing is NOT to be used for construction.
Drawings are general arrangement and intended for the use as specified only.
This drawing is to be read in conjunction with all other contract documents, specifications, and all other consultant drawings.

Site plan boundary co-ordinates taken from OS plan - building location approximated. Contractor to undertake measured and other surveys as required prior to construction - all dimensions are indicative and are to be confirmed by the contractor on site.


All levels and dimensions should be checked on site and any discrepancies notified to the Architect/Contract Administrator prior to proceeding with the Works.

No drawing shall be reproduced in any form without prior written permission of Marjoram Architects.

All dimensions to be verified by contractor.

This drawing contains colour references and should be printed and read in colour

Proposed Granite Setts to paving
Refer to accompanying schedule

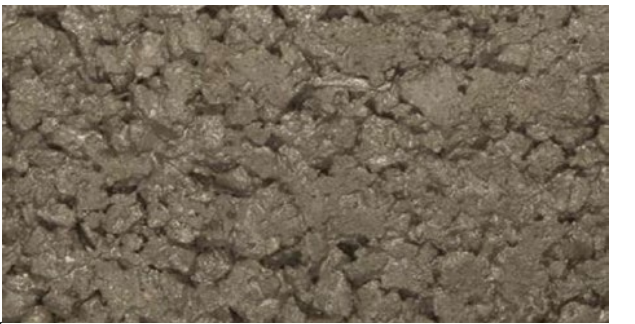

Proposed tarmac
Refer to accompanying schedule

175200N



Proposed Granite Setts to paving
Refer to accompanying schedule



Proposed granite kerb
Refer to accompanying schedule

175180N



Proposed blister paving
Refer to accompanying schedule

C00	Issued for Construction (Final CP's)	17/11/23
P02	Site Plan Revisions	21/06/23
P01	Issued for Contractors Proposals	26/05/23
P00	Issued for Information	15/05/23



Revision(s)	Date
Project/Drawing No 337-A-02-050	Revision C00
Tower Wharf - Seacon Group Ltd Proposed Site Plan Status CONSTRUCTION	
Scale 1:150@ A1 / N/A@ A3	
Date 01/04/23	

Marjoram Architects Limited

Studio D225 Parkhall Business Centre
40 Martell Road
London
SE21 8EN

e - info@marjoram-architects.co.uk

www.marjoram-architects.co.uk

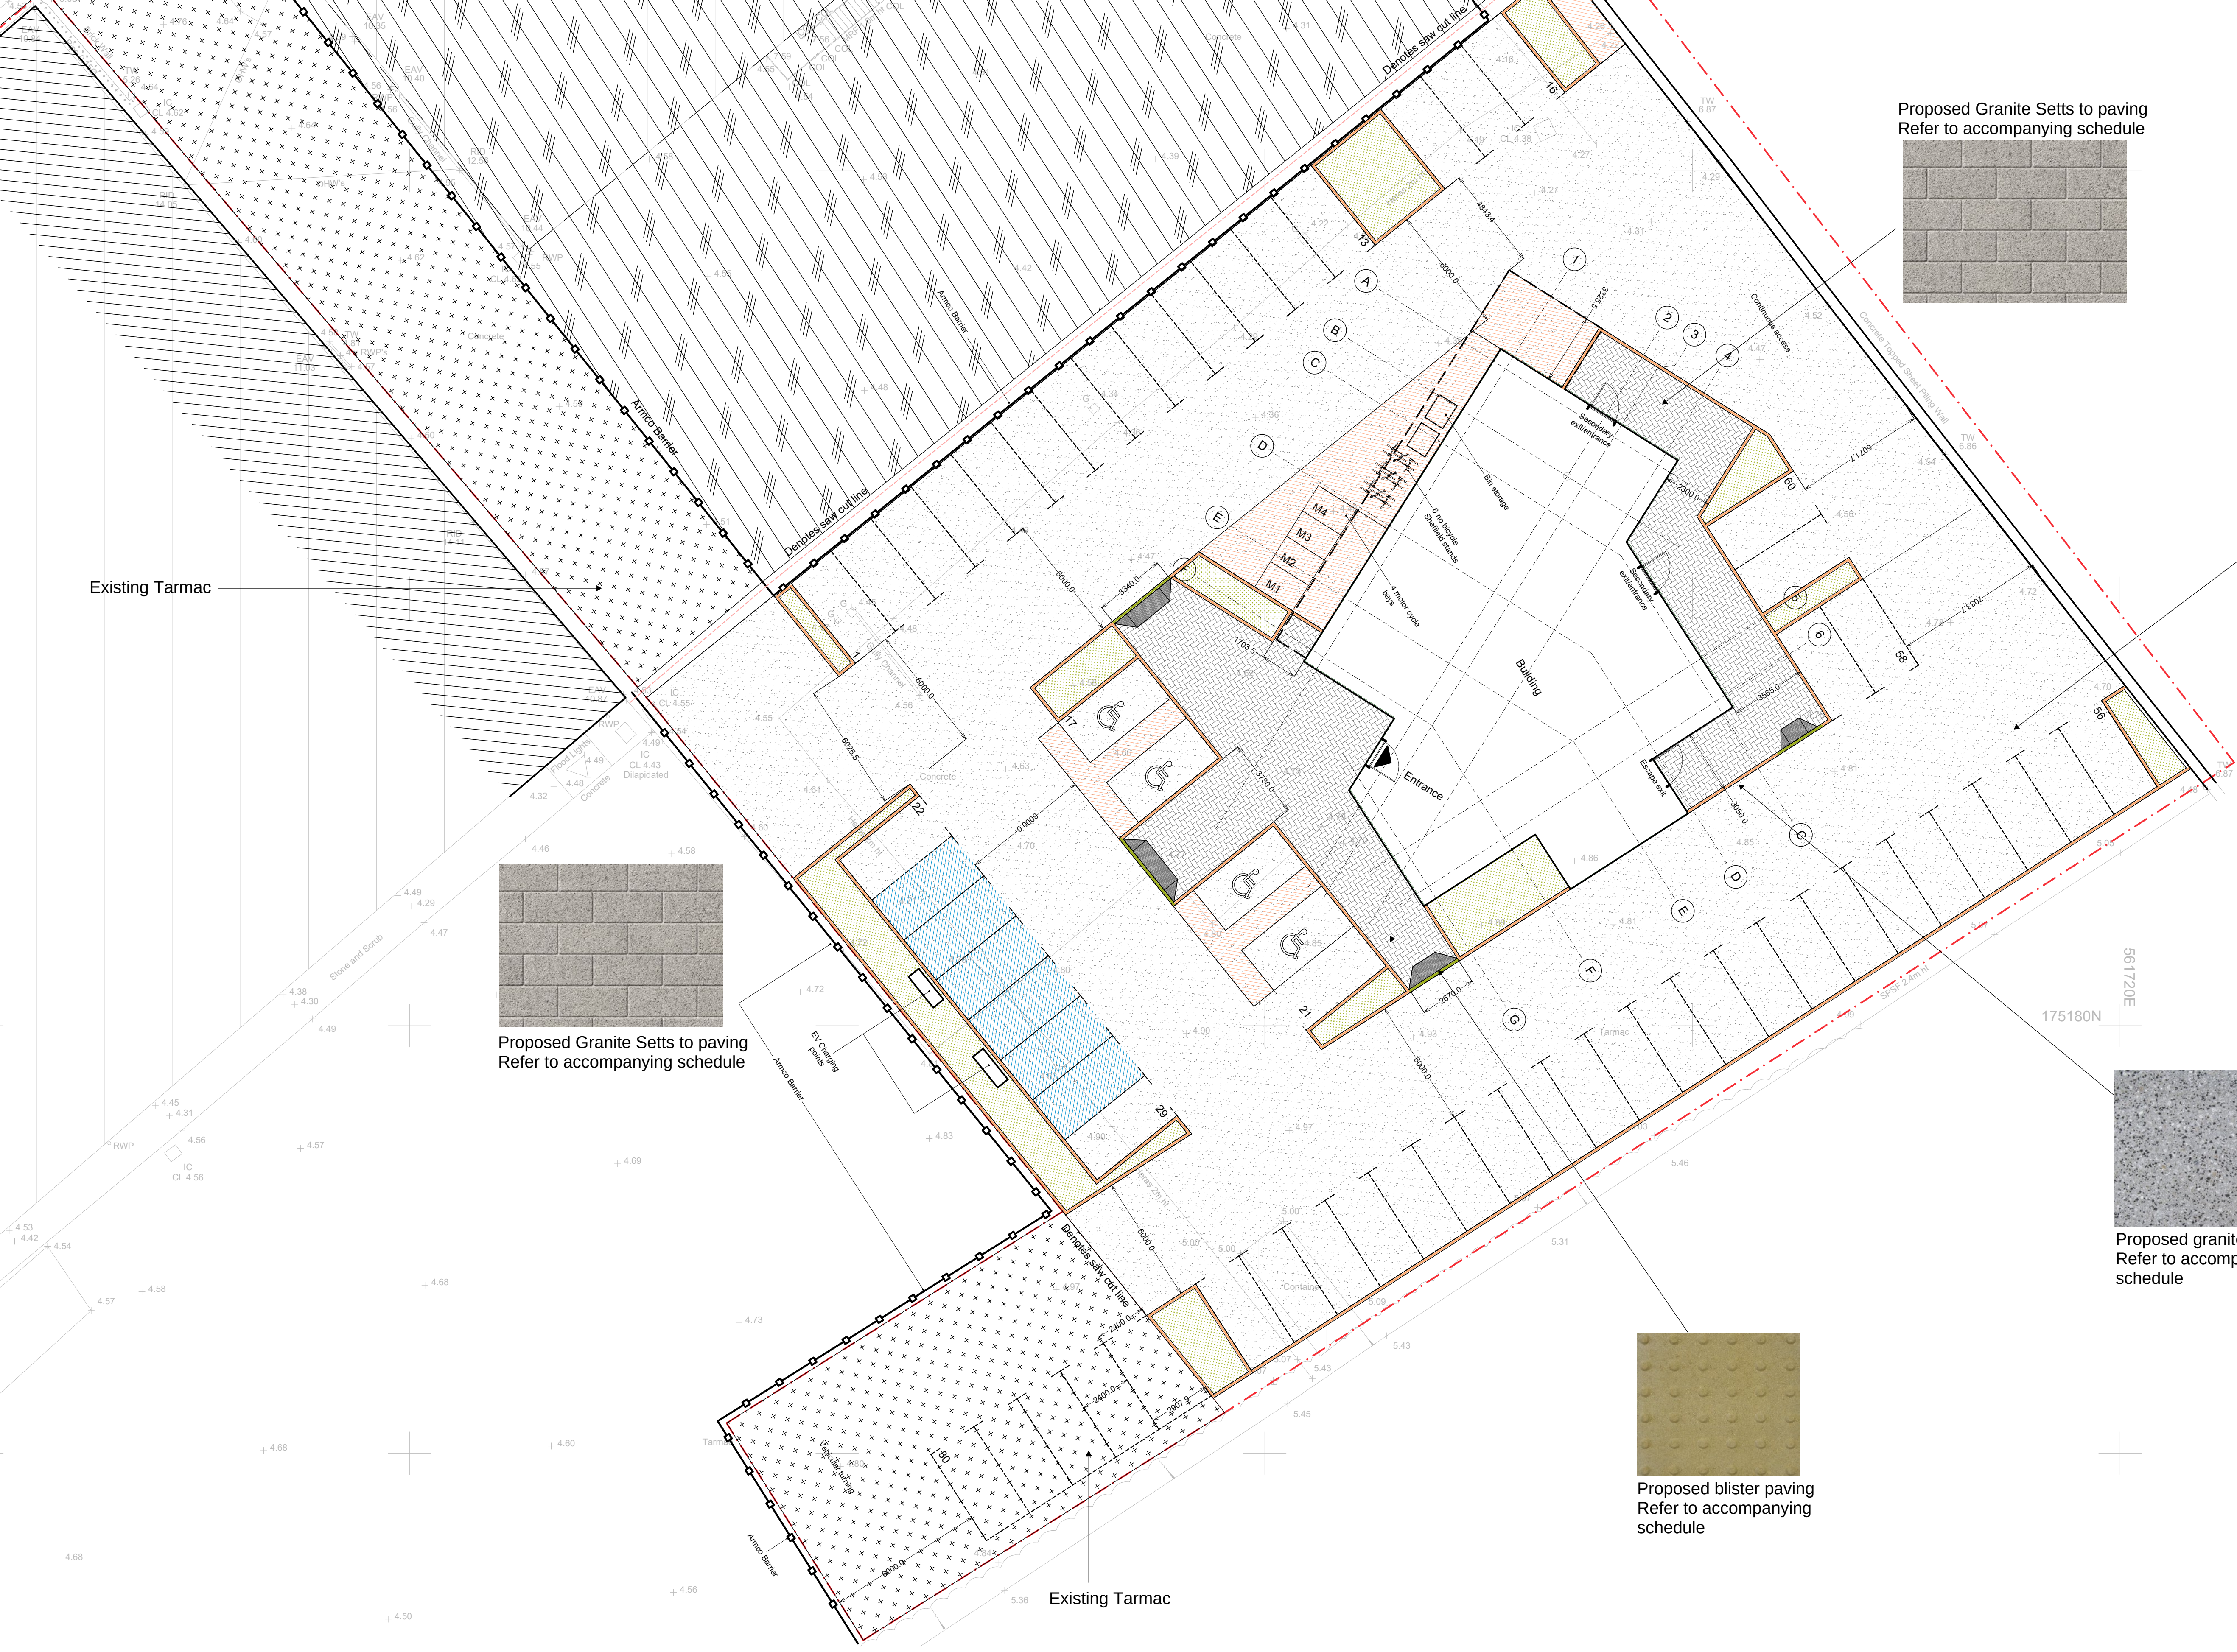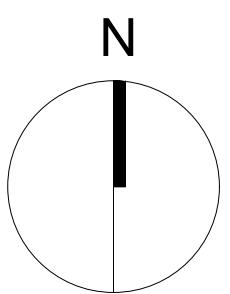

Key	
	Kerb type 1 - Q10/12
	Flush kerb - Q10/12
	Denotes soft landscaping
	EV charging bays
	Denotes painted lines on tarmac
	Denotes flush paving setts - Q25/33
	Denotes New tarmac
	Blister paving - Q25/52
	Denotes retain existing surface
	Denotes new concrete
	Denotes setting out point
	Denotes site benchmark datum
	Denotes site check dim
	Denotes soil vent pipe
	Denotes stub stack
	Denotes rainwater pipe
	Structural substrate level
	Finished floor level