


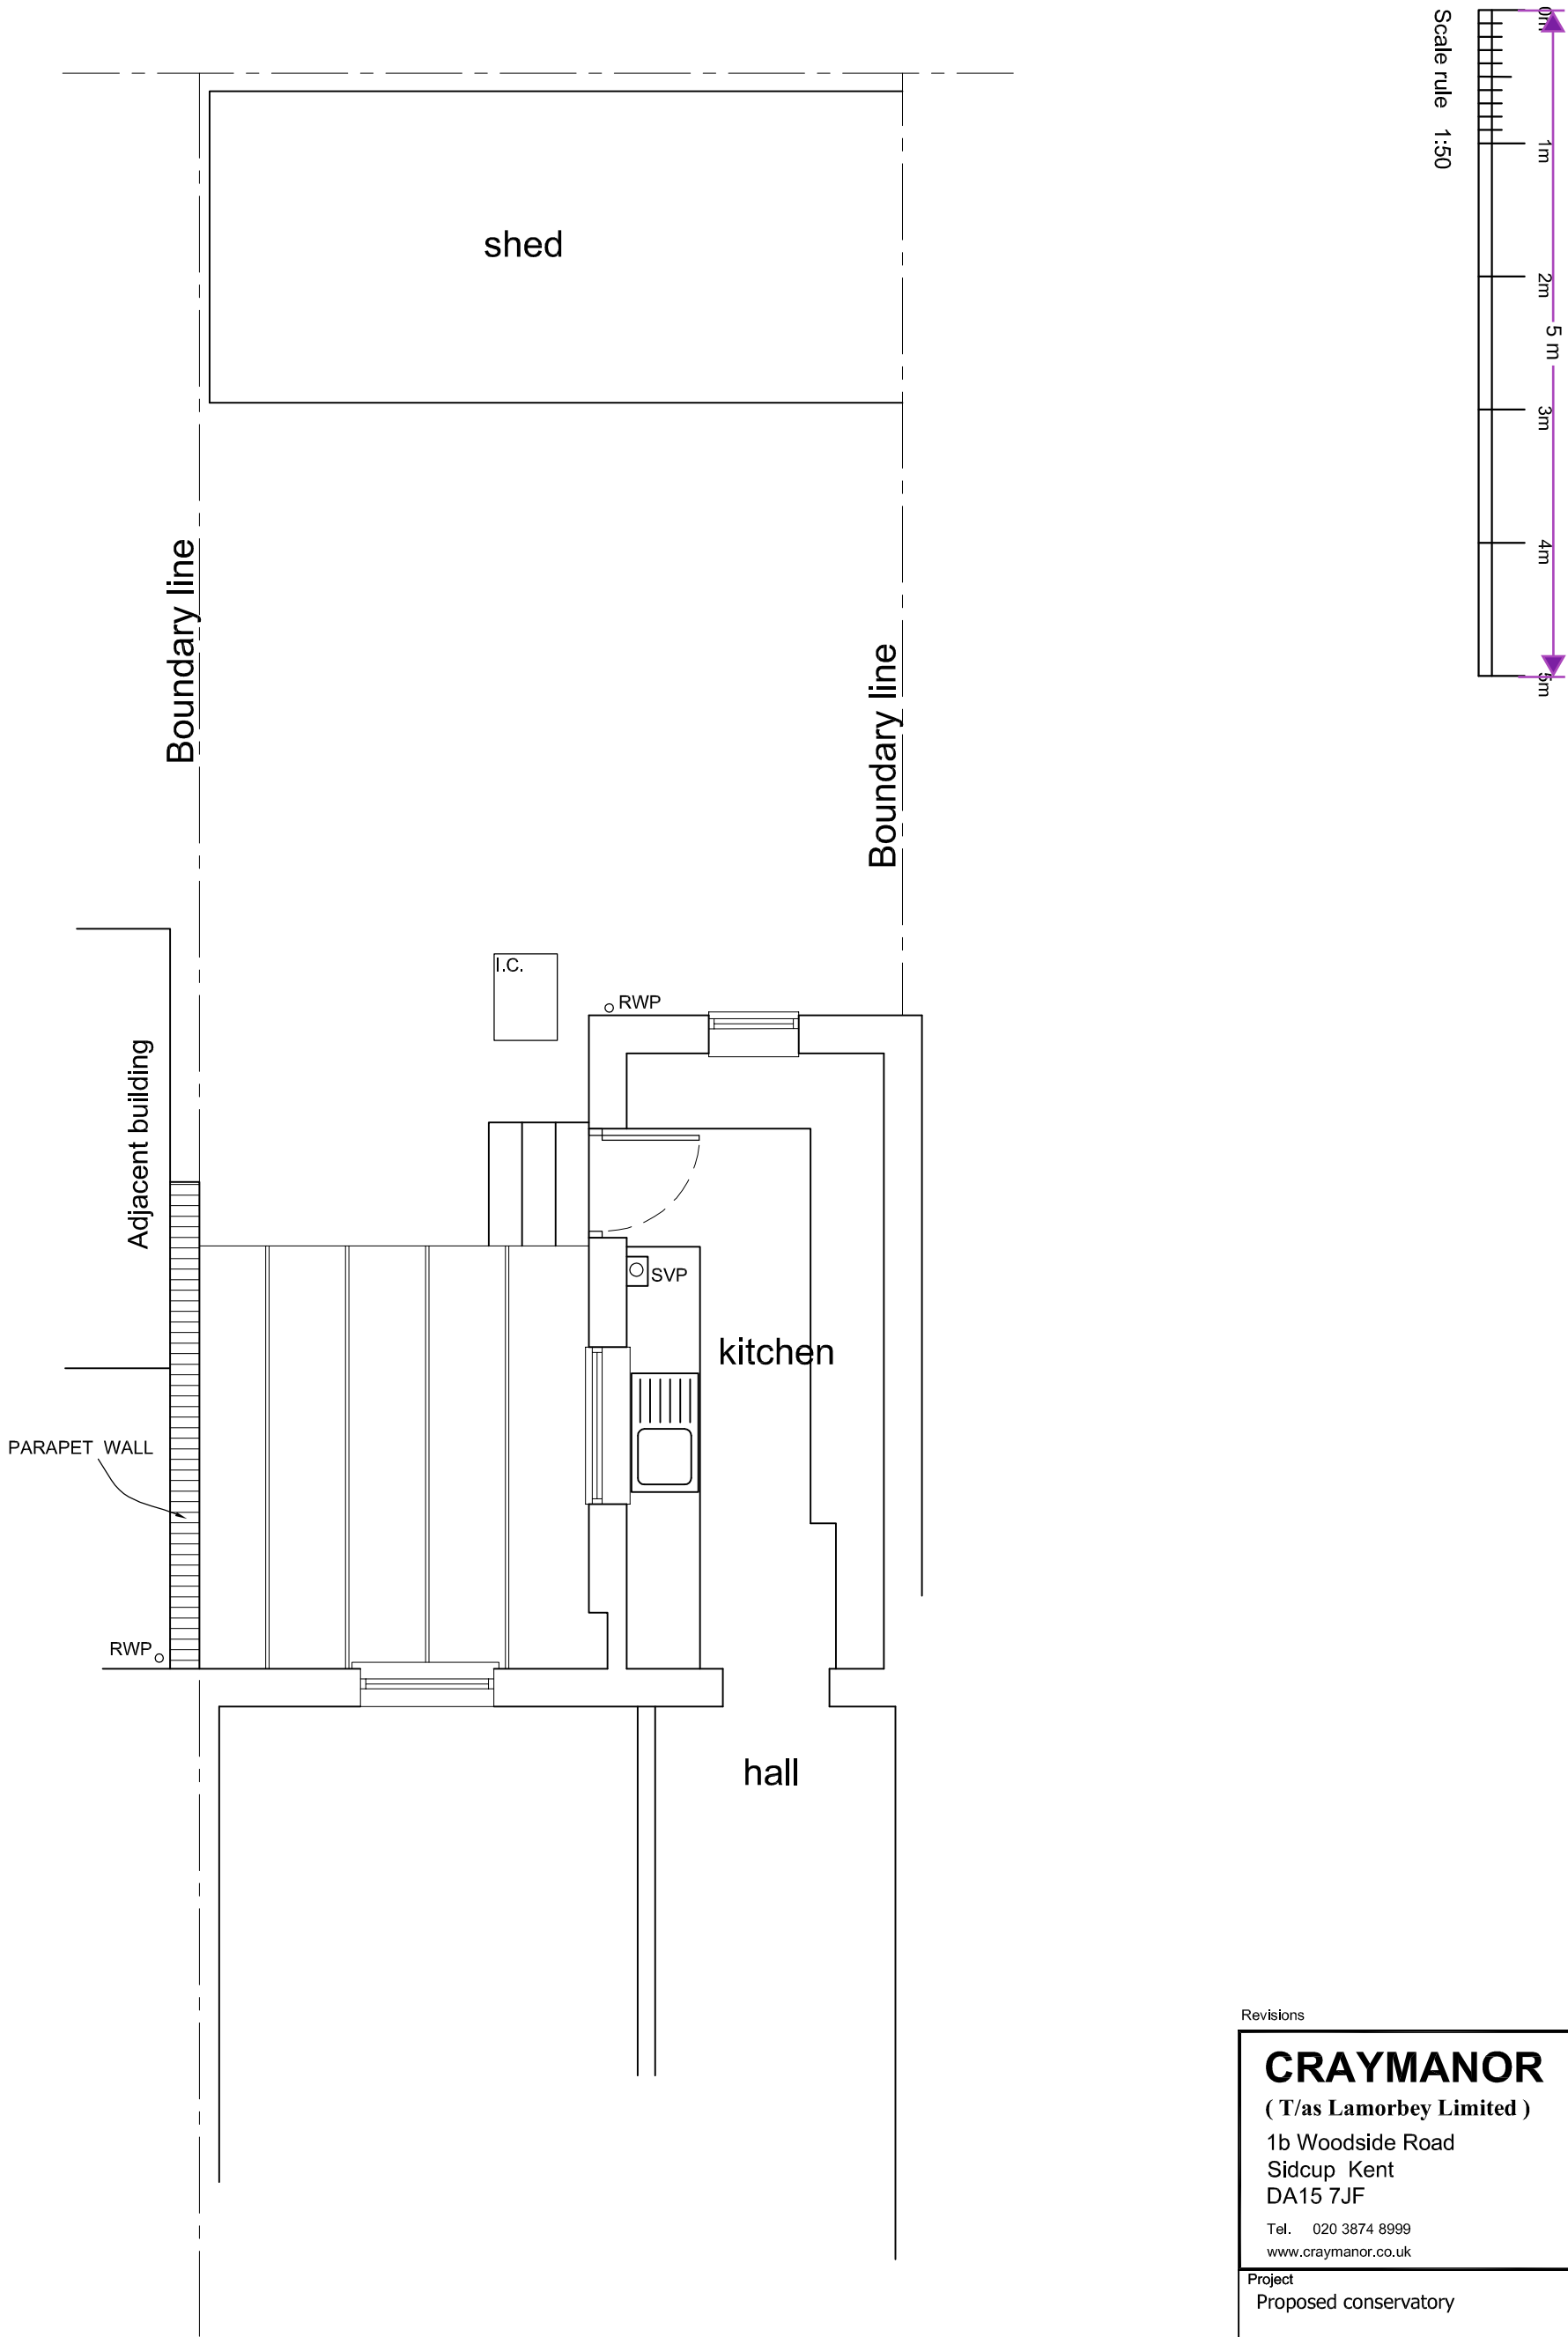

Proposed Ground Floor Plan

Revisions	
CRAYMANOR (T/as Lamorbey Limited) 1b Woodside Road Sidcup Kent DA15 7JF Tel. 020 3874 8999 www.craymanor.co.uk	
Project	Proposed conservatory
Drawing title	Proposed ground floor plan
Client	Ms Camann 10, Darnley Street, Gravesend, DA11 0PJ
Scale	1:50 @ A3
Date	April 2024
Drawing No	24 - 006 sheet 4