


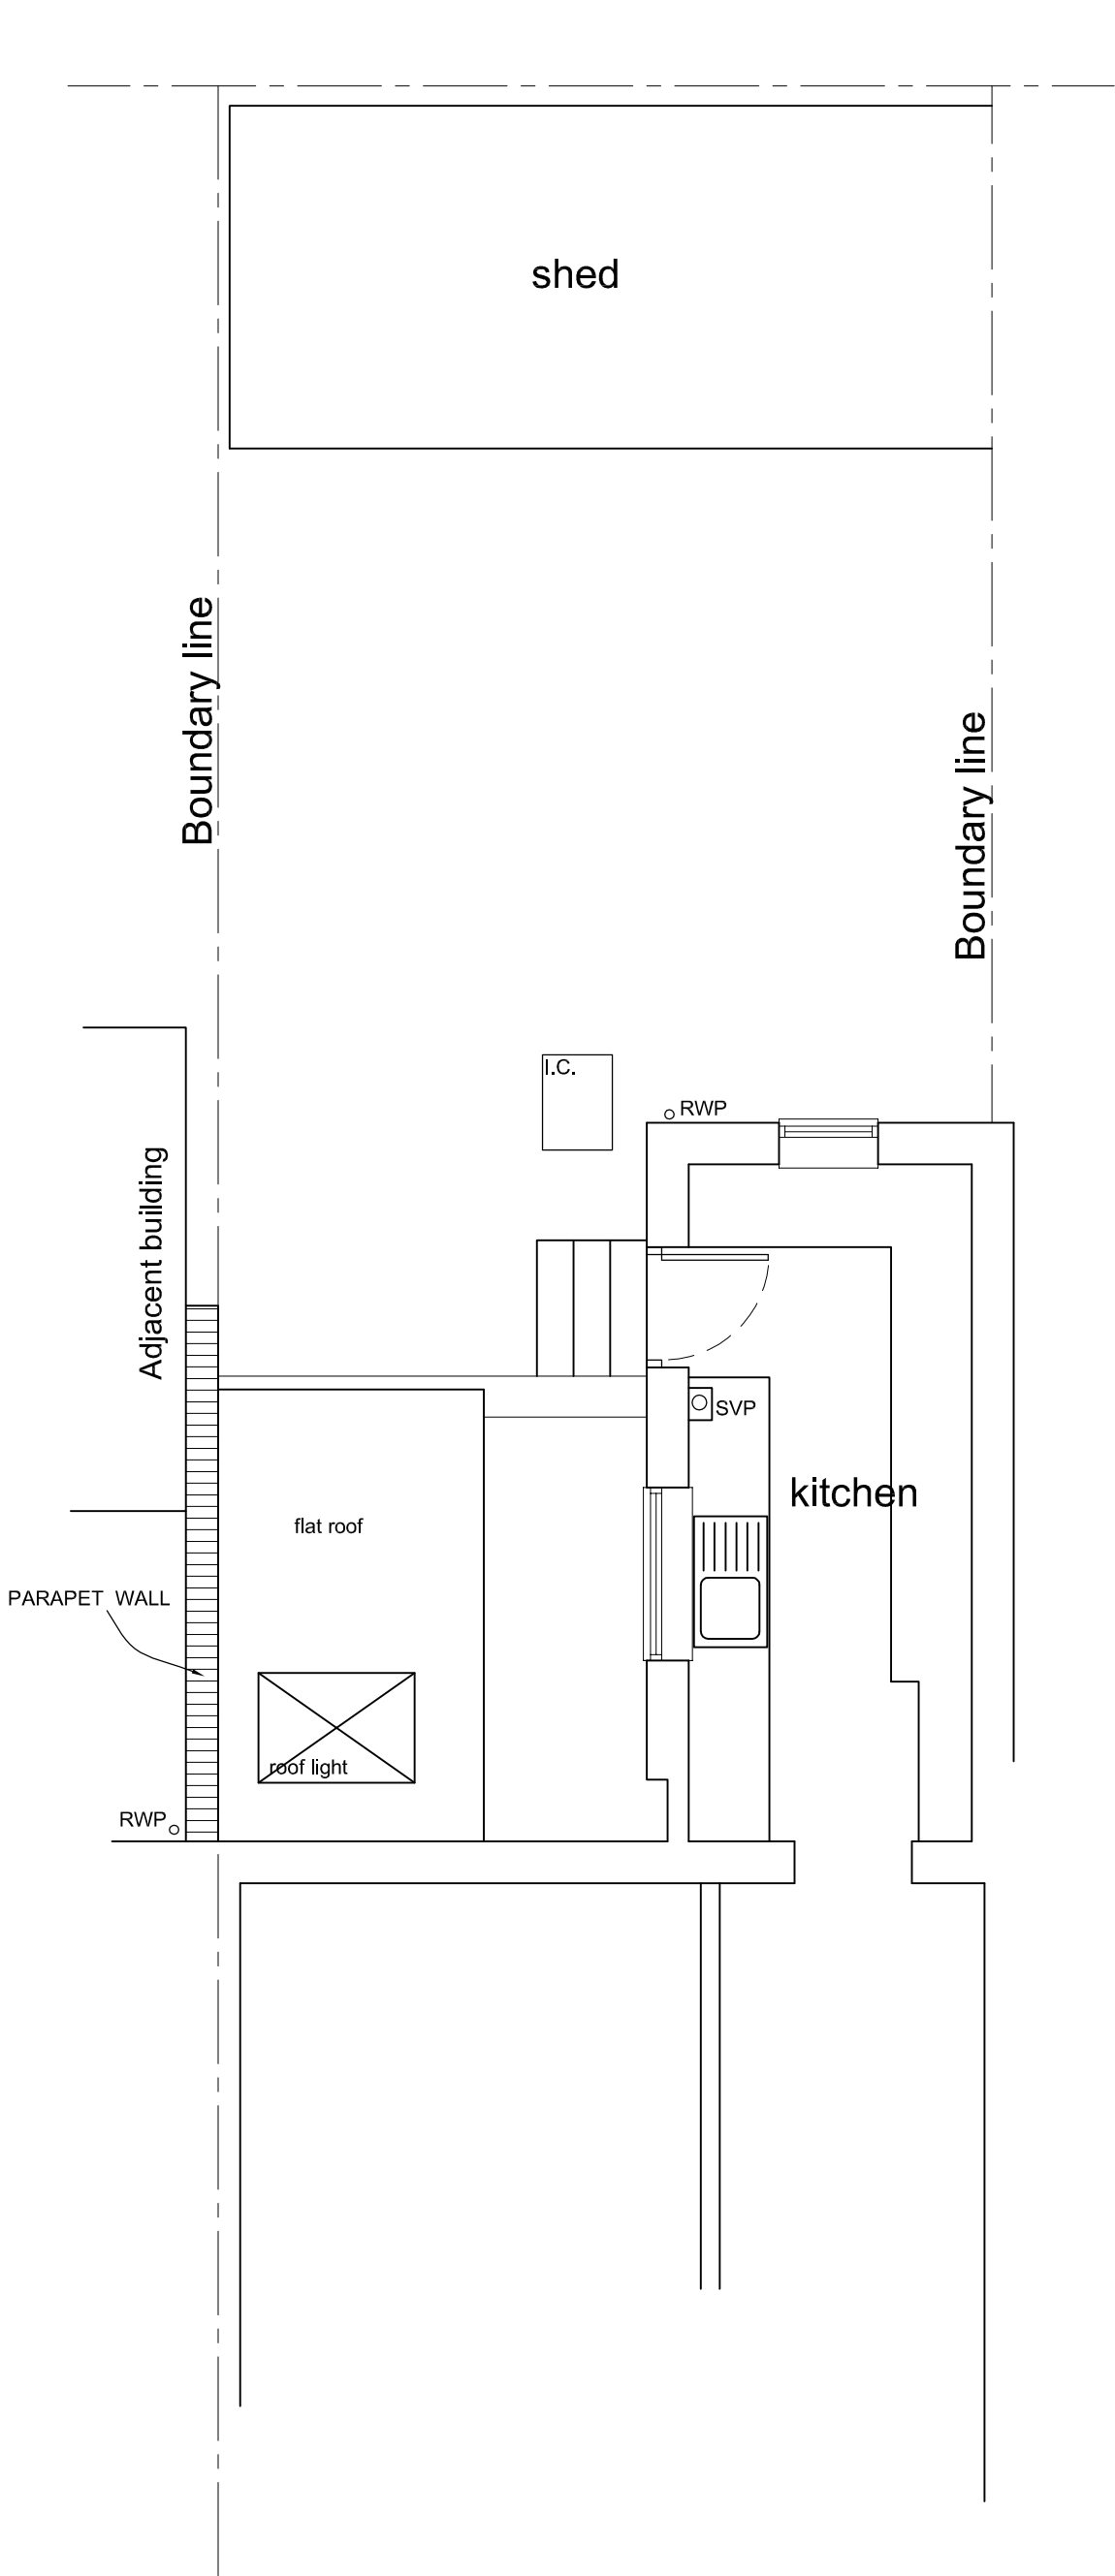

Existing Ground Floor Plan

Revisions		
CRAYMANOR (T/as Lamorbey Limited) 1b Woodside Road Sidcup Kent DA15 7JF Tel. 020 3874 8999 www.craymanor.co.uk		
Project Proposed conservatory		
Drawing title Existing ground floor plan		
Client Ms Camann 10, Darnley Street, Gravesend, DA11 0PJ Tel. No. 07563 054452		
Scale	1:50 @ A3	Date
Drawing No	24 - 006	sheet 2