




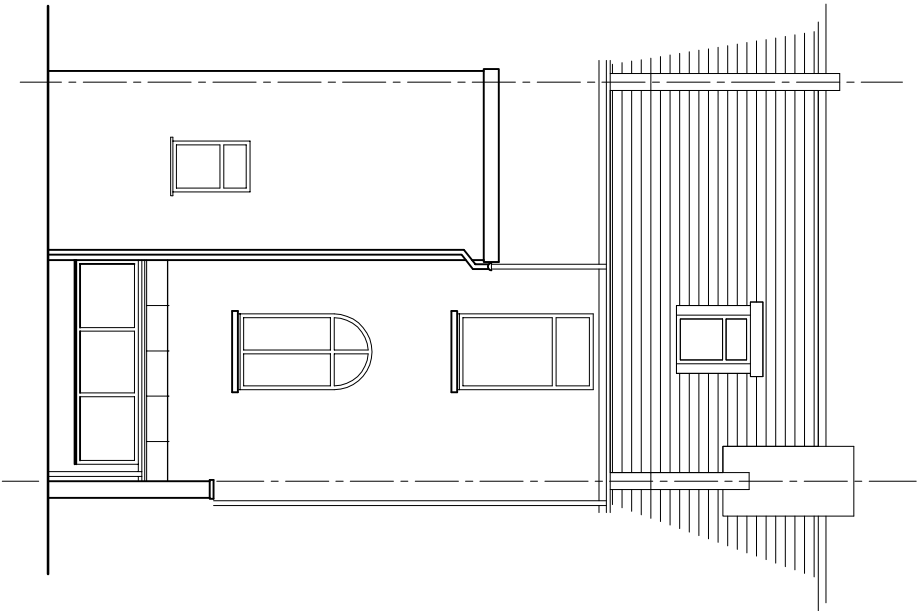


Scale rule 1:100

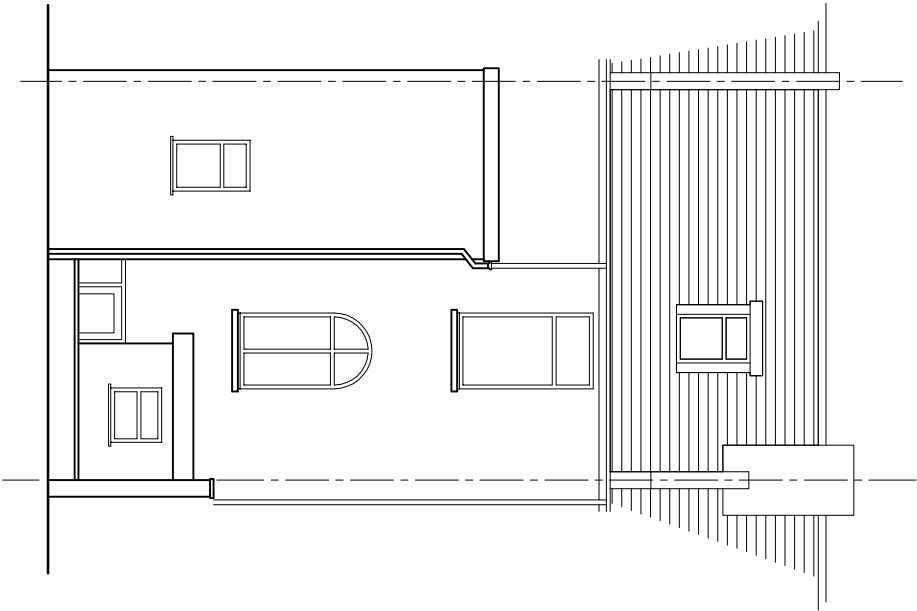

Existing Rear Elevation

Proposed Rear Elevation

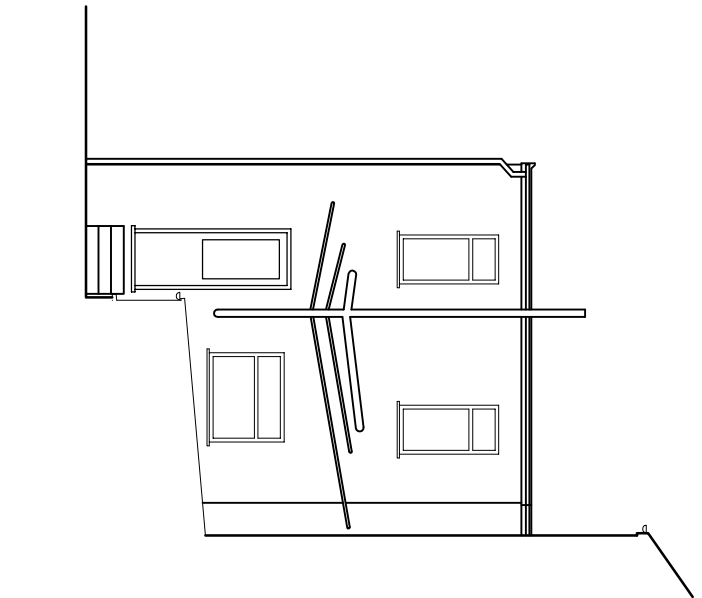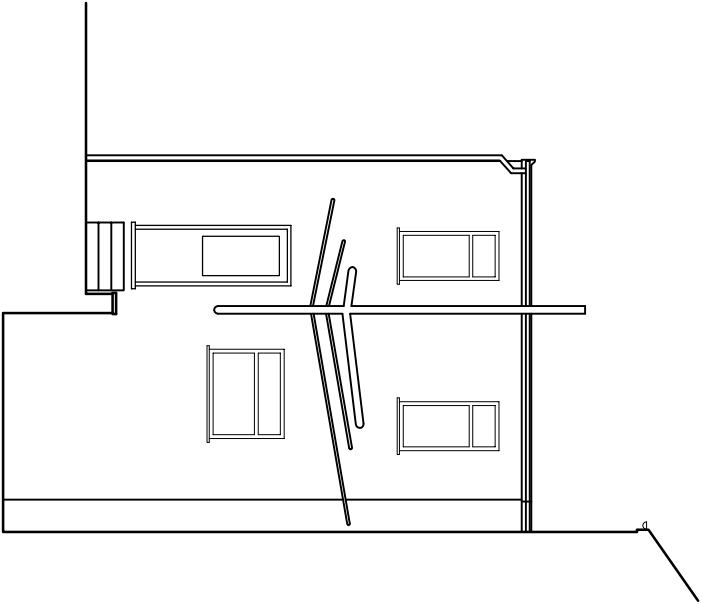

Existing Side Elevation

Proposed Side Elevation

Revisions

CRAYMANOR (T/as Lamorby Limited) 1b Woodside Road Sidcup Kent DA15 7JF Tel. 020 387 4 8999 www.craymanor.co.uk	
Project Proposed conservatory	
Drawing title Existing and Proposed elevations	
Client Ms Camann 10, Darnley Street, Gravesend, DA11 0PJ	
Scale 1:100 @ A3	Date April 2024
Drawing No 24 - 006 sheet 5	