



6x3 Smartpod - Elevations & Plan View


Front Elevation

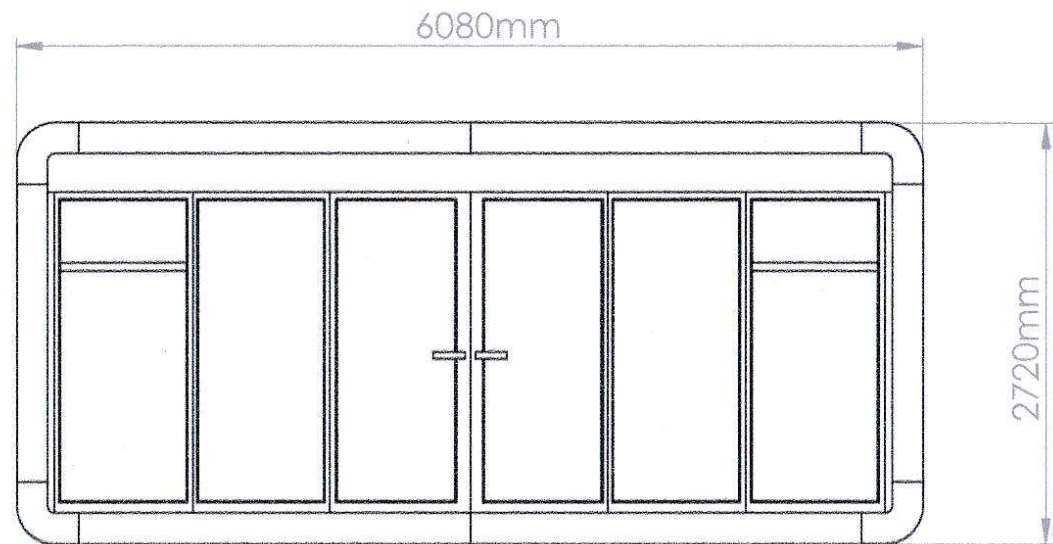


Side Elevation

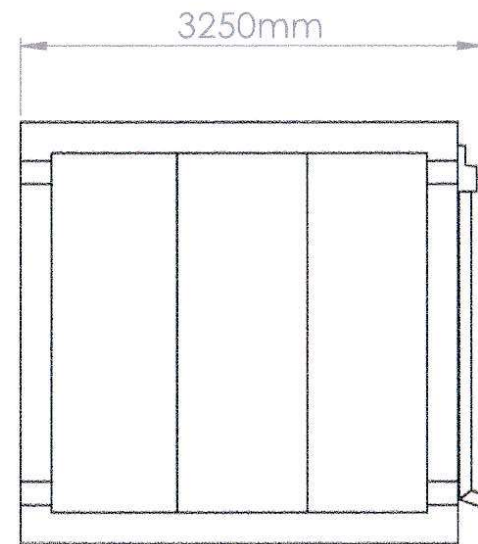

Rear Elevation

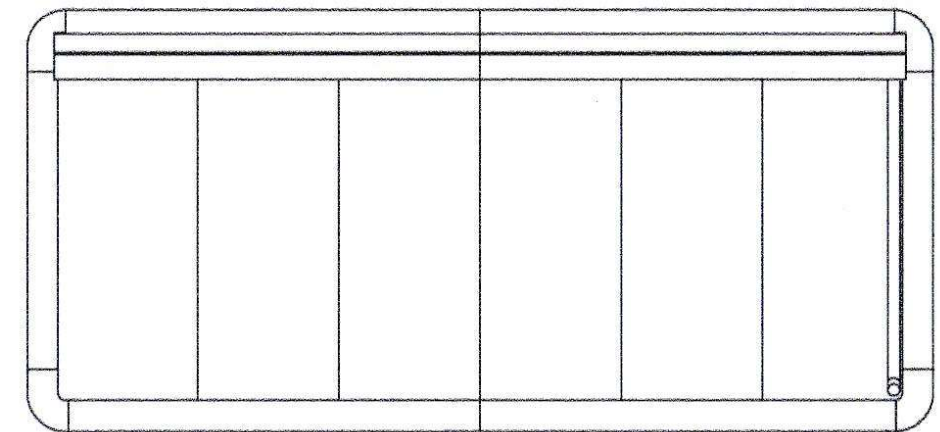

Plan View

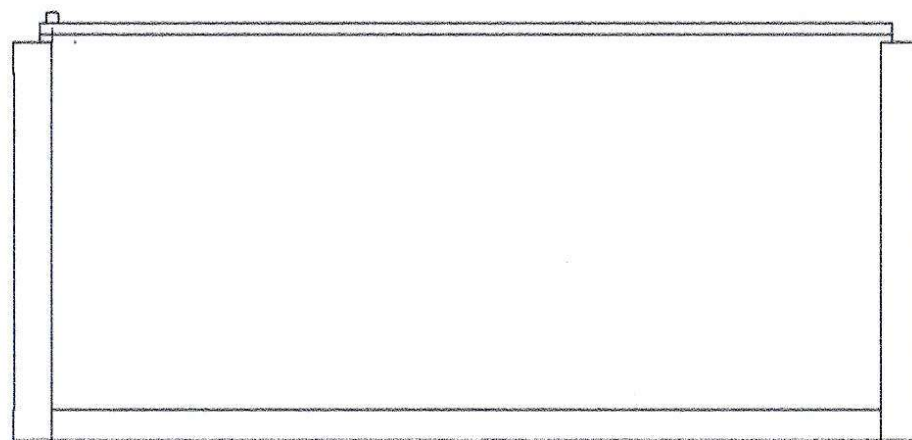

SCALE BAR
(1:50)

smart pod
one space...endless uses

PROJECT:

Smartpod - 6x3

DRAWN BY

NAME

JM

DATE

January 2019

DWG NO.

SP-TCS- 6x3

A3

SCALE: NTS

DO NOT SCALE DRAWING

REVISION: A

SHEET 1 OF 1