



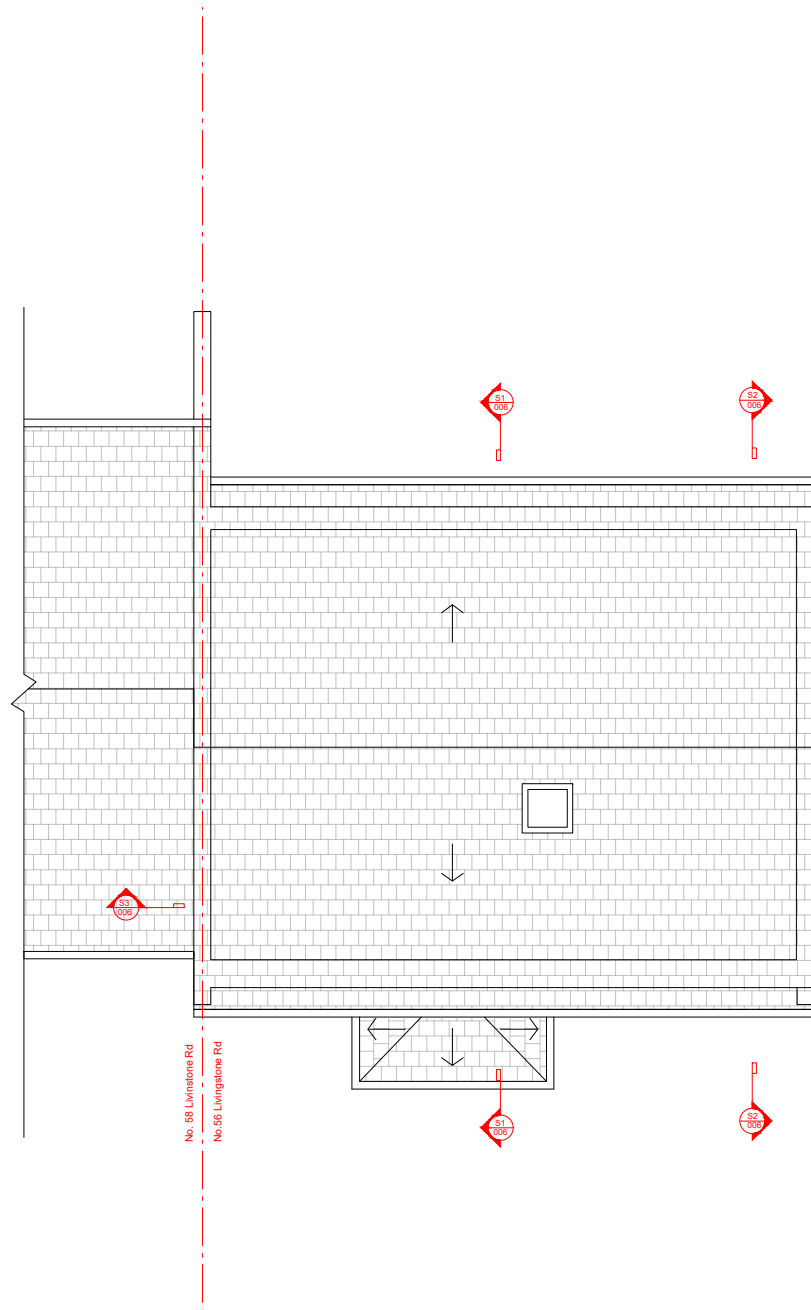

NOTES:
- This drawing is for early stage design and planning applications only,
and therefore should NOT be used for construction.

- Revisions:
- 14.08.23 FIRST ISSUE
 - 19.08.23 - Rev. A - Revised dwgs issued to Client
 - 30.08.23 - Rev. B - Revised dwgs issued to Client

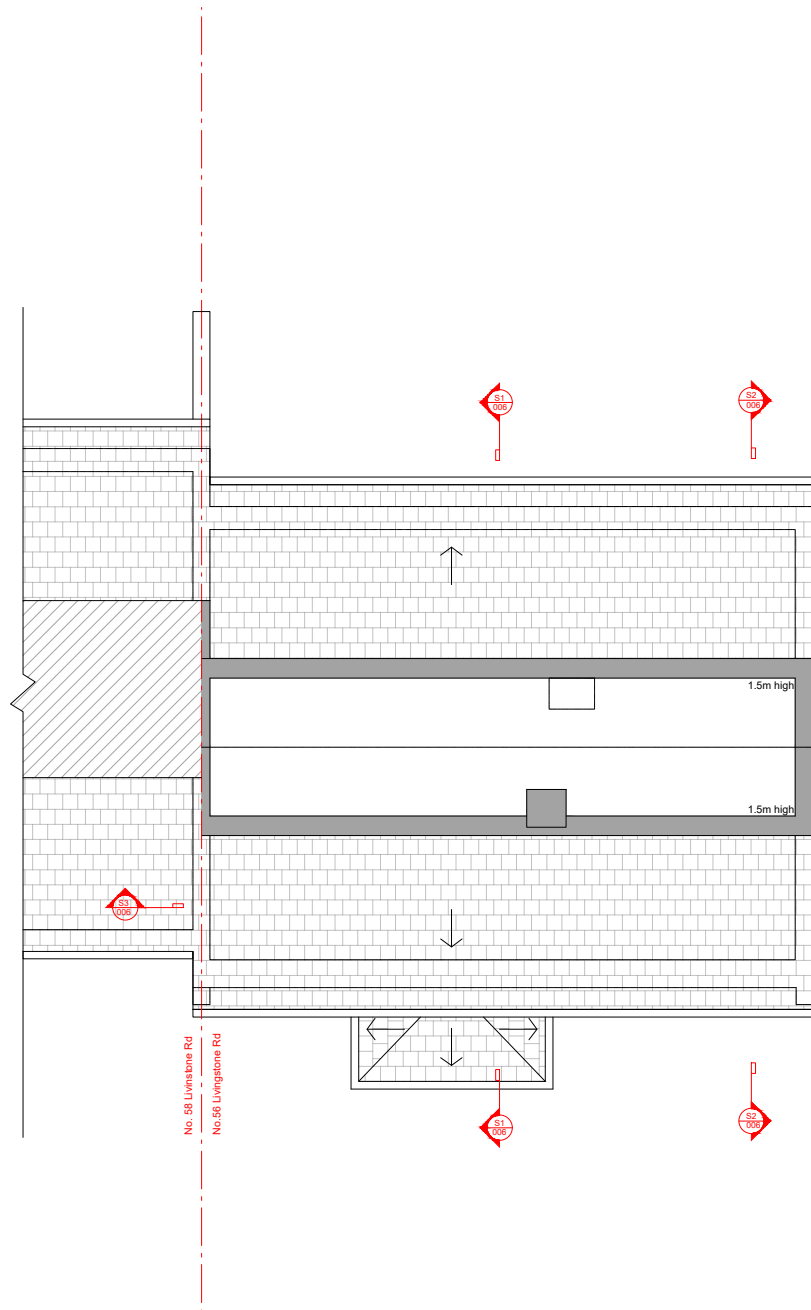

LOCATION 56 Livingstone Rd Gravesend DA12 5DZ	CLIENT Svetoslav Krastev			DRAWING TITLE Existing Loft and Roof Plans	DRAWING No 004 @ A3
	SCALE 1:100 @ A3	STATUS Existing	CHECKED BY YS		
JOB DESCRIPTION Ground floor rear and side extensions, and a new garage					REV B