


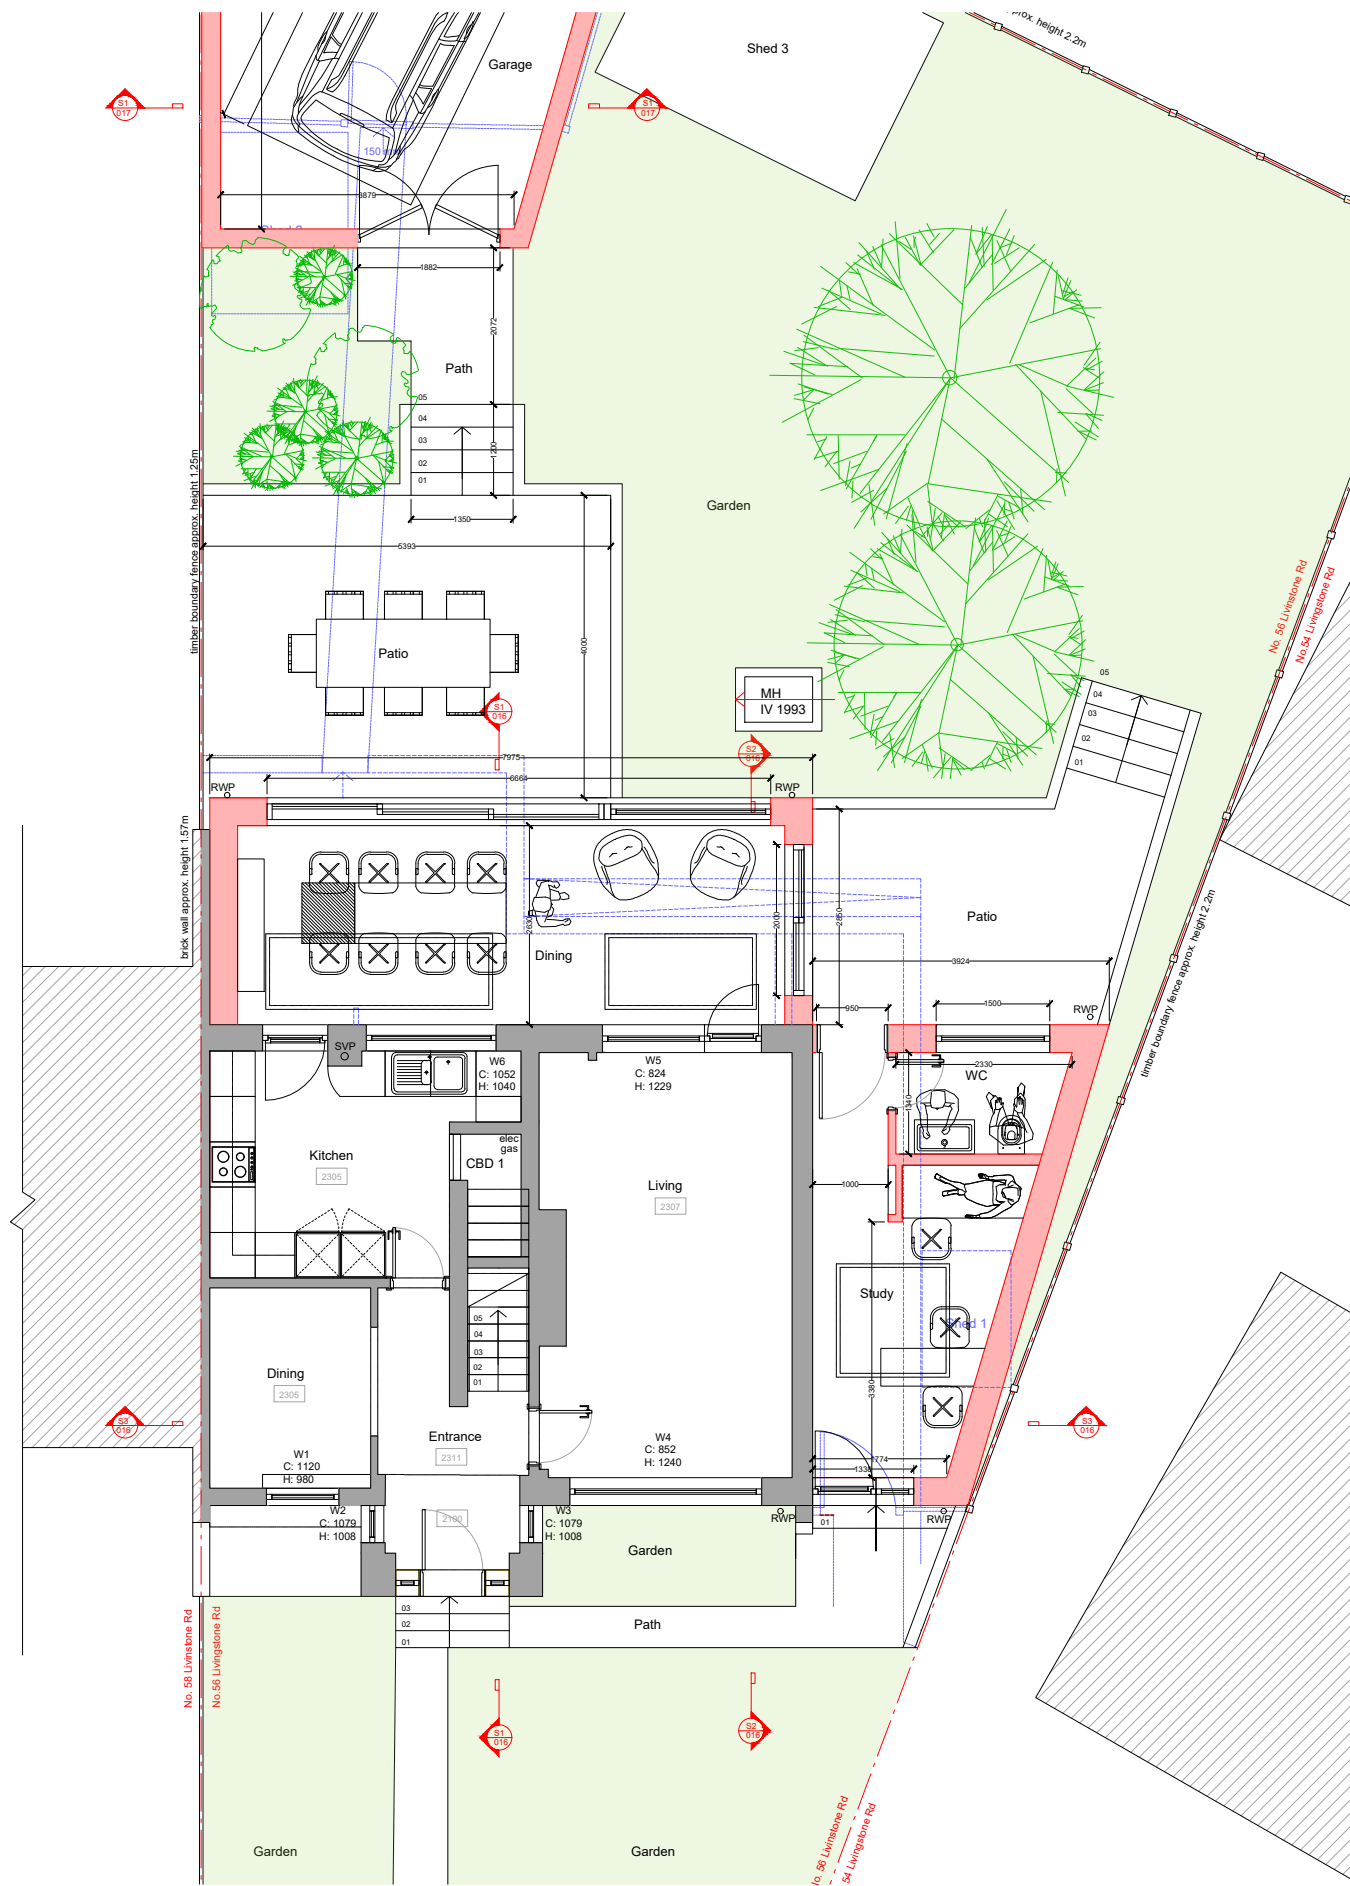



NOTES:

- This drawing is for early stage design and planning applications only, and therefore should NOT be used for construction.

- Existing retained
- Existing to be removed
- Proposed

Revisions:

- 30.08.23 - First issue

 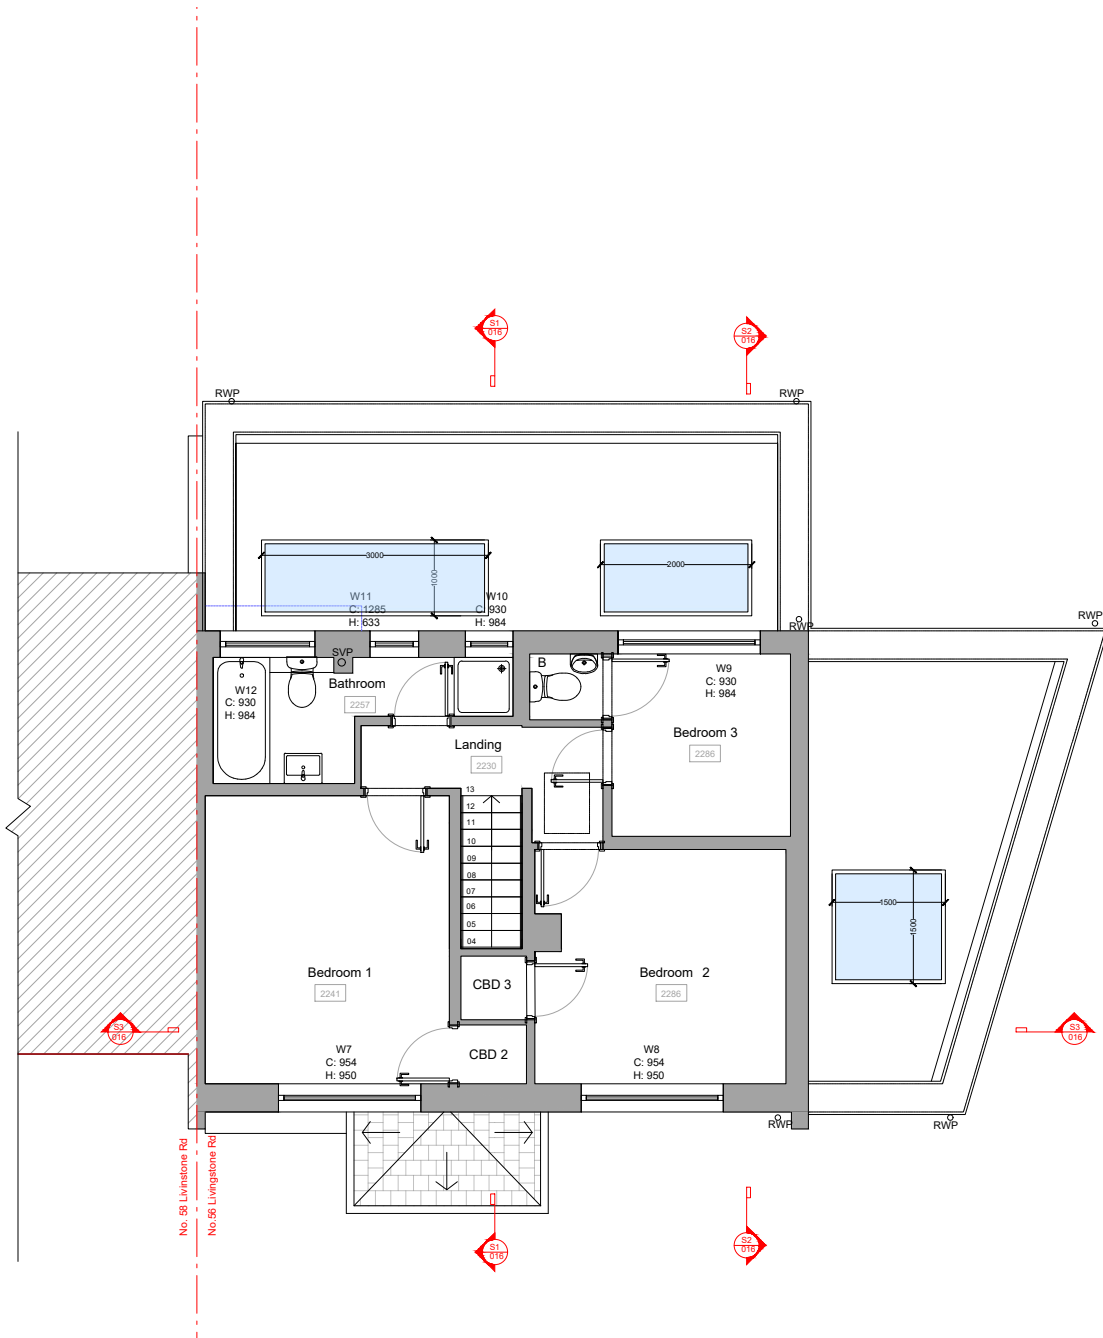

LOCATION 56 Livingstone Rd Gravesend DA12 5DZ	CLIENT Svetoslav Krastev			DRAWING TITLE Proposed Ground and First Floor Plans	DRAWING No 013 @ A3
	SCALE 1:100 @ A3	STATUS Proposed	CHECKED BY YS		
JOB DESCRIPTION Ground floor rear and side extensions, and a new garage				REV	