
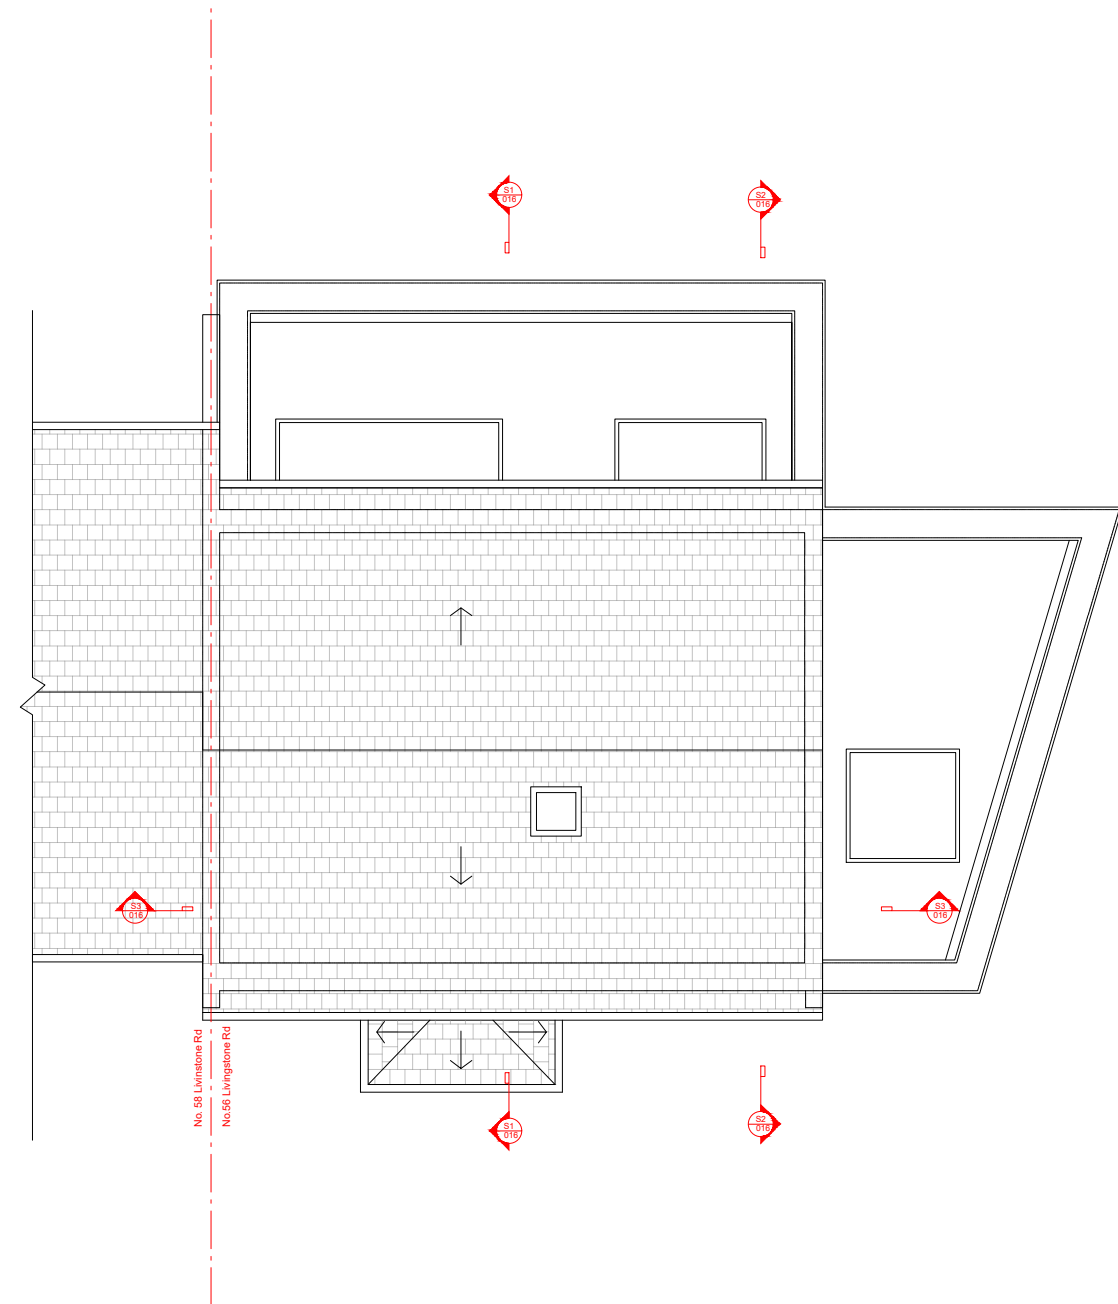


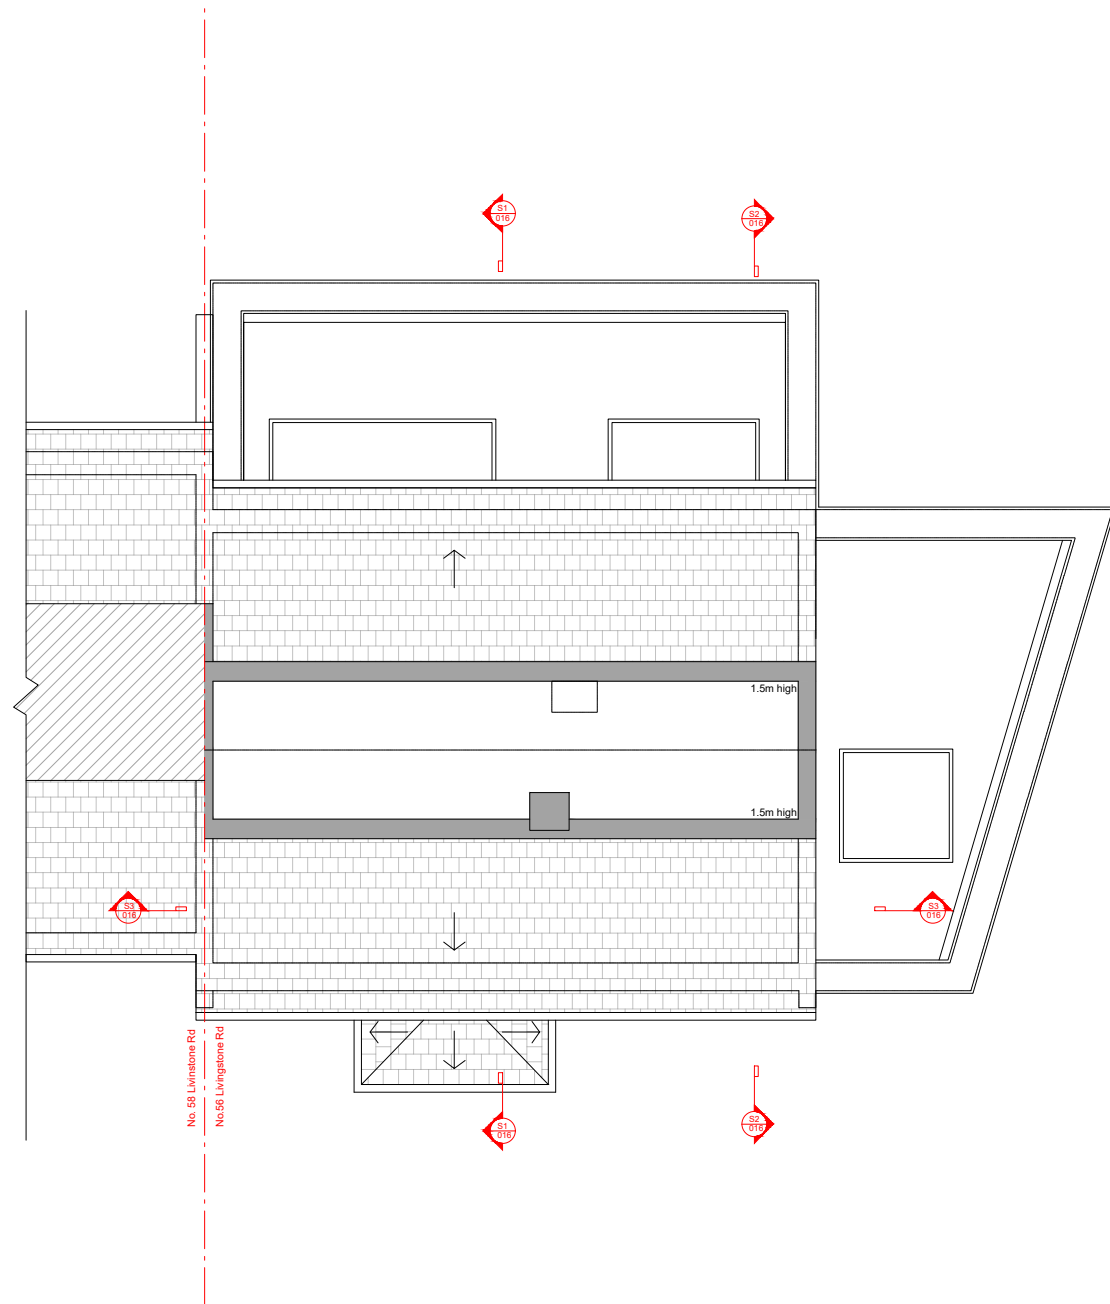

NOTES:

- This drawing is for early stage design and planning applications only, and therefore should NOT be used for construction.

- Existing retained
- Existing to be removed
- Proposed

Revisions:
- 30.08.23 - First issue



LOCATION 56 Livingstone Rd Gravesend DA12 5DZ	CLIENT Svetoslav Krastev		DRAWING TITLE Proposed Loft and Roof Plans	DRAWING No 014 @ A3
	SCALE 1:100 @ A3	STATUS Proposed		
JOB DESCRIPTION Ground floor rear and side extensions, and a new garage			REV	