




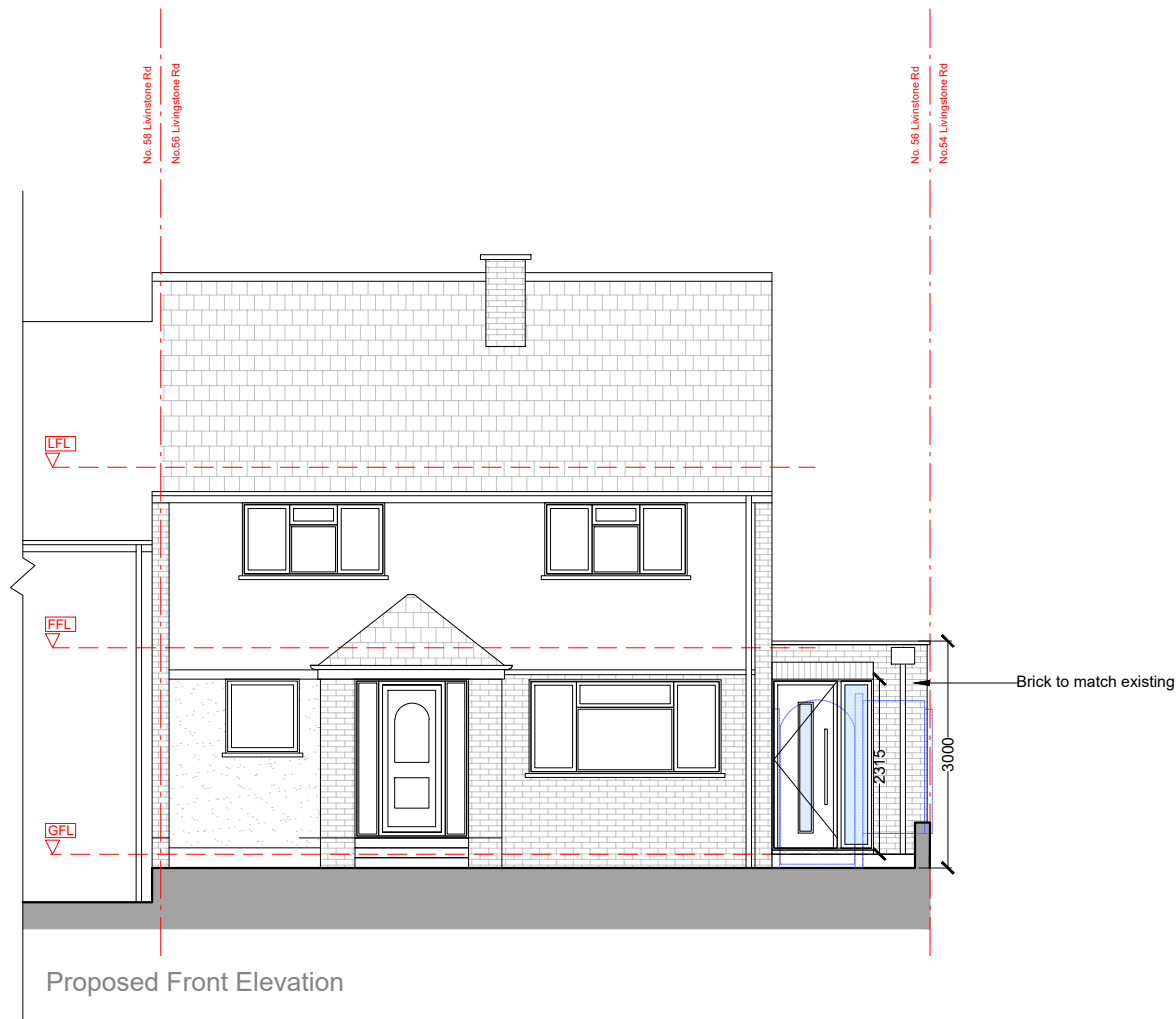


Proposed Front Elevation

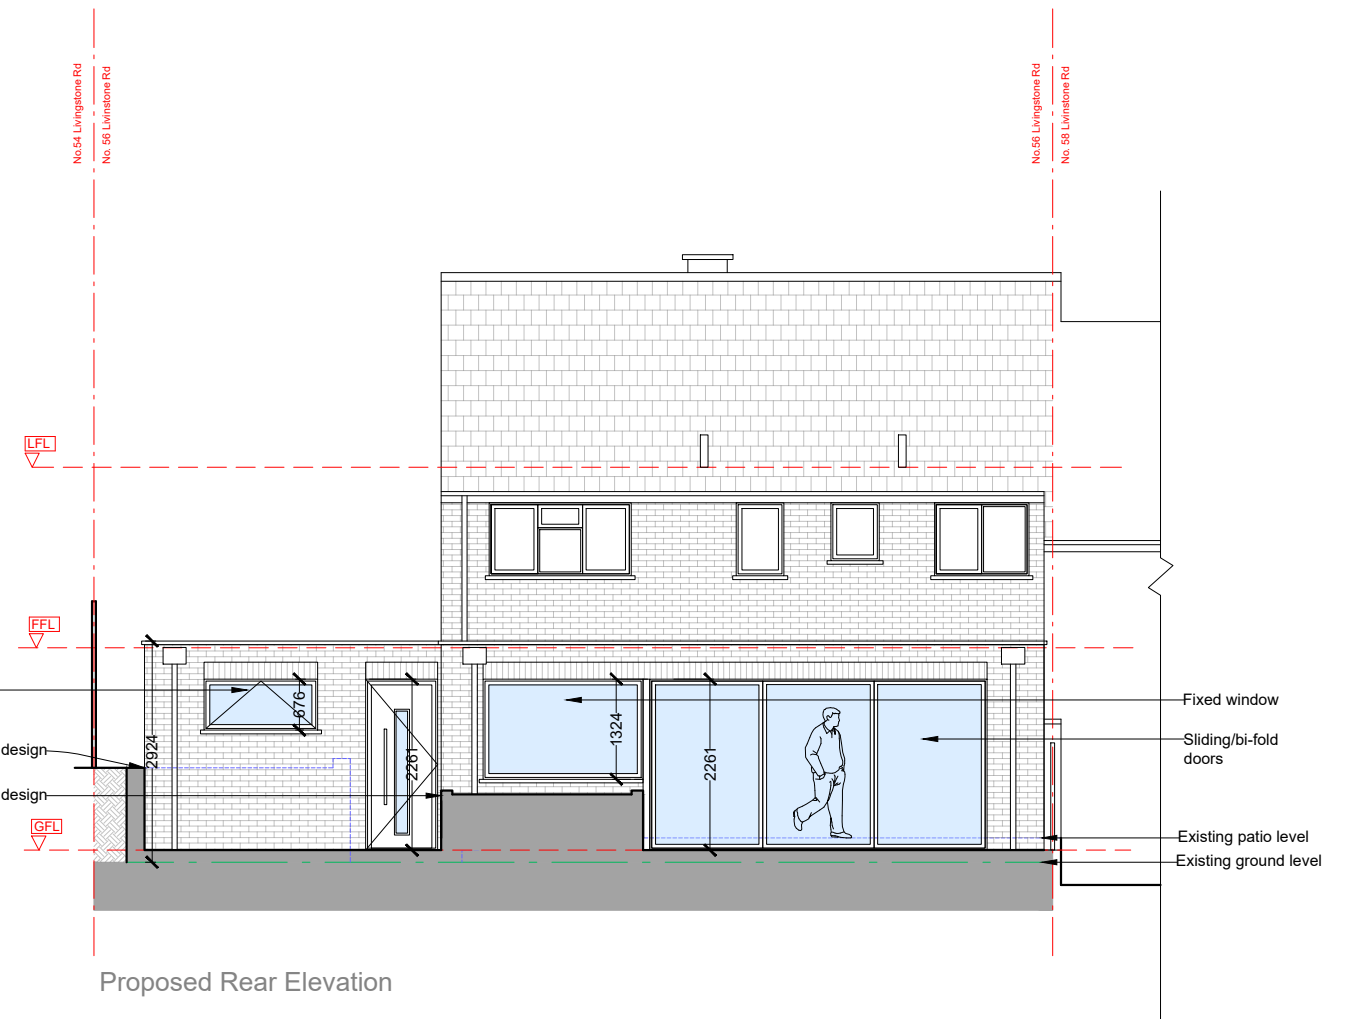


Proposed Rear Elevation

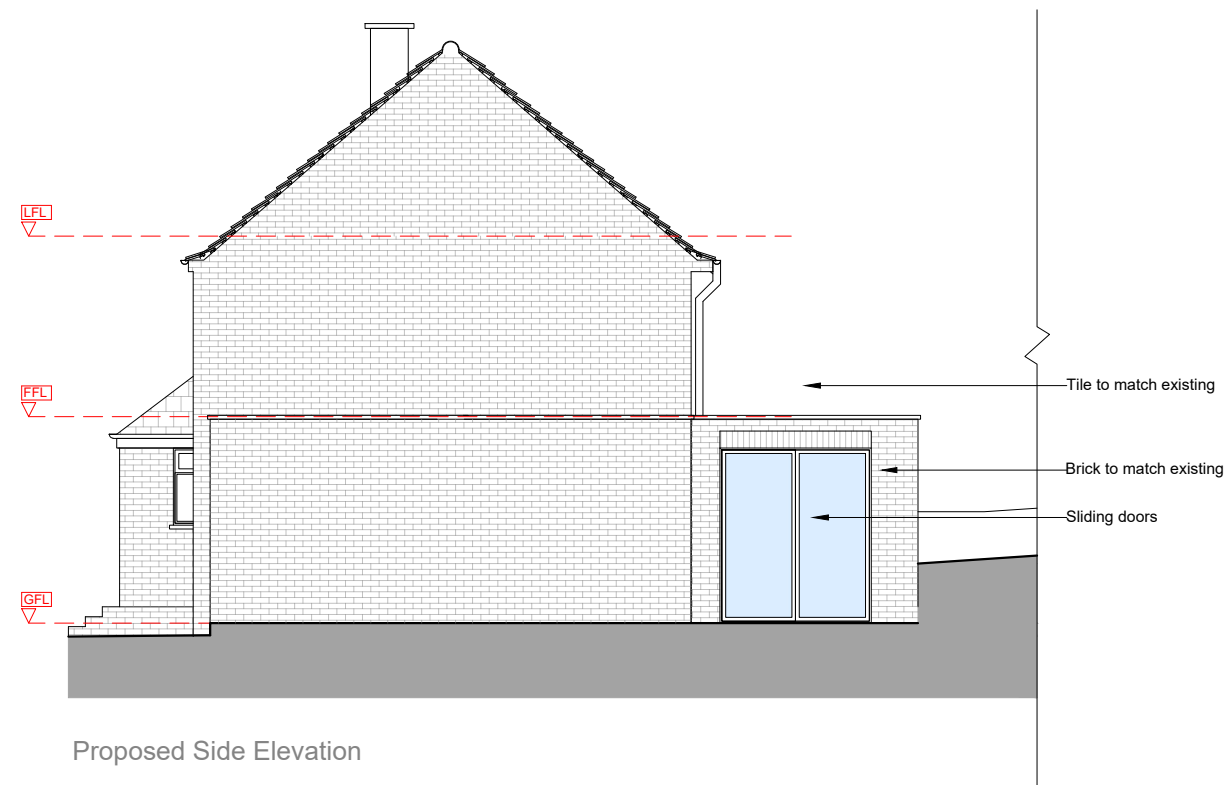

Proposed Side Elevation

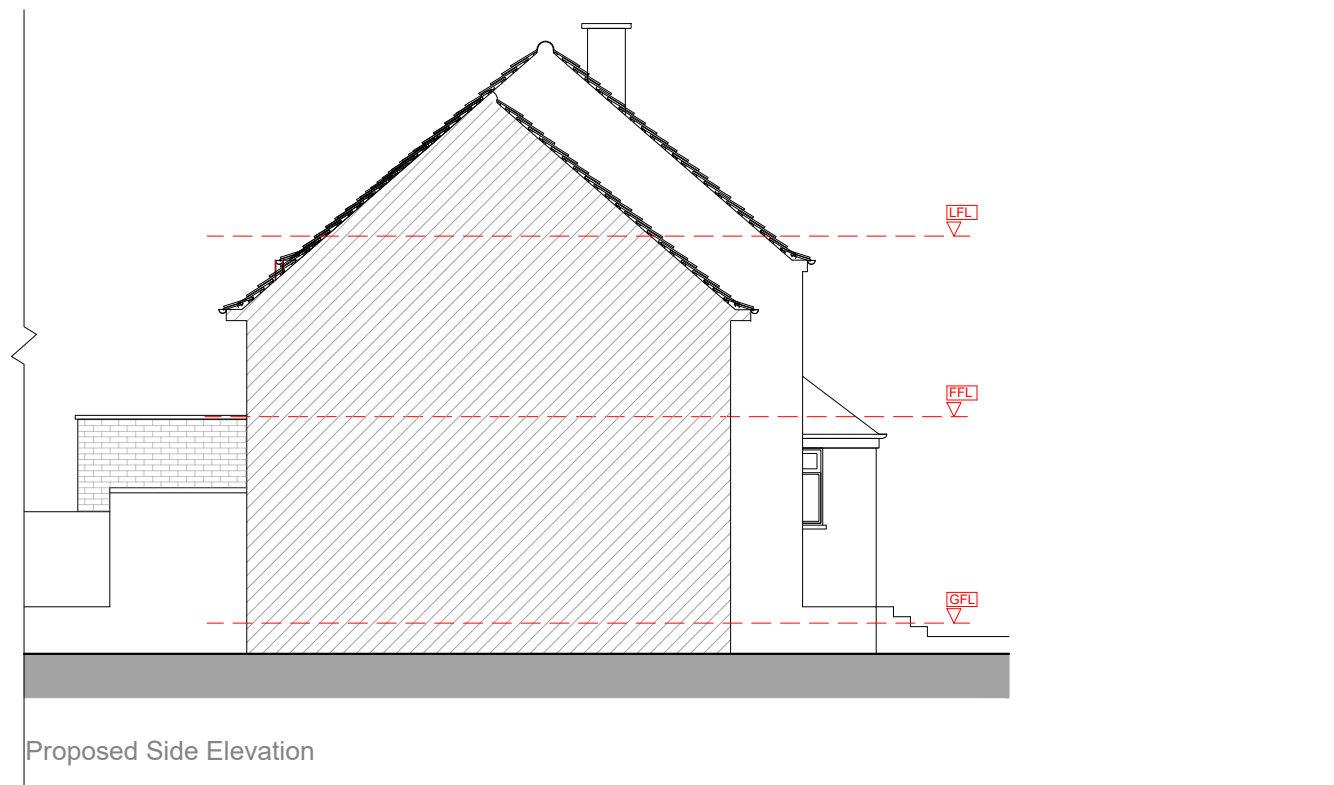

Proposed Side Elevation

 

- Revisions:
- 14.08.23 FIRST ISSUE
 - 19.08.23 - Rev. A - Revised drwgs issued to Client
 - 30.08.23 - Rev. B - Revised drwgs issued to Client

NOTES:

- This drawing is for early stage design and planning applications only, and therefore should NOT be used for construction.

LOCATION 56 Livingstone Rd Gravesend DA12 5DZ	CLIENT Svetoslav Krastev		DRAWING TITLE Proposed Elevations	DRAWING No 015 @ A3
	SCALE 1:100 @ A3	STATUS Proposed	CHECKED BY YS	
JOB DESCRIPTION Ground floor rear and side extensions, and a new garage				REV B