




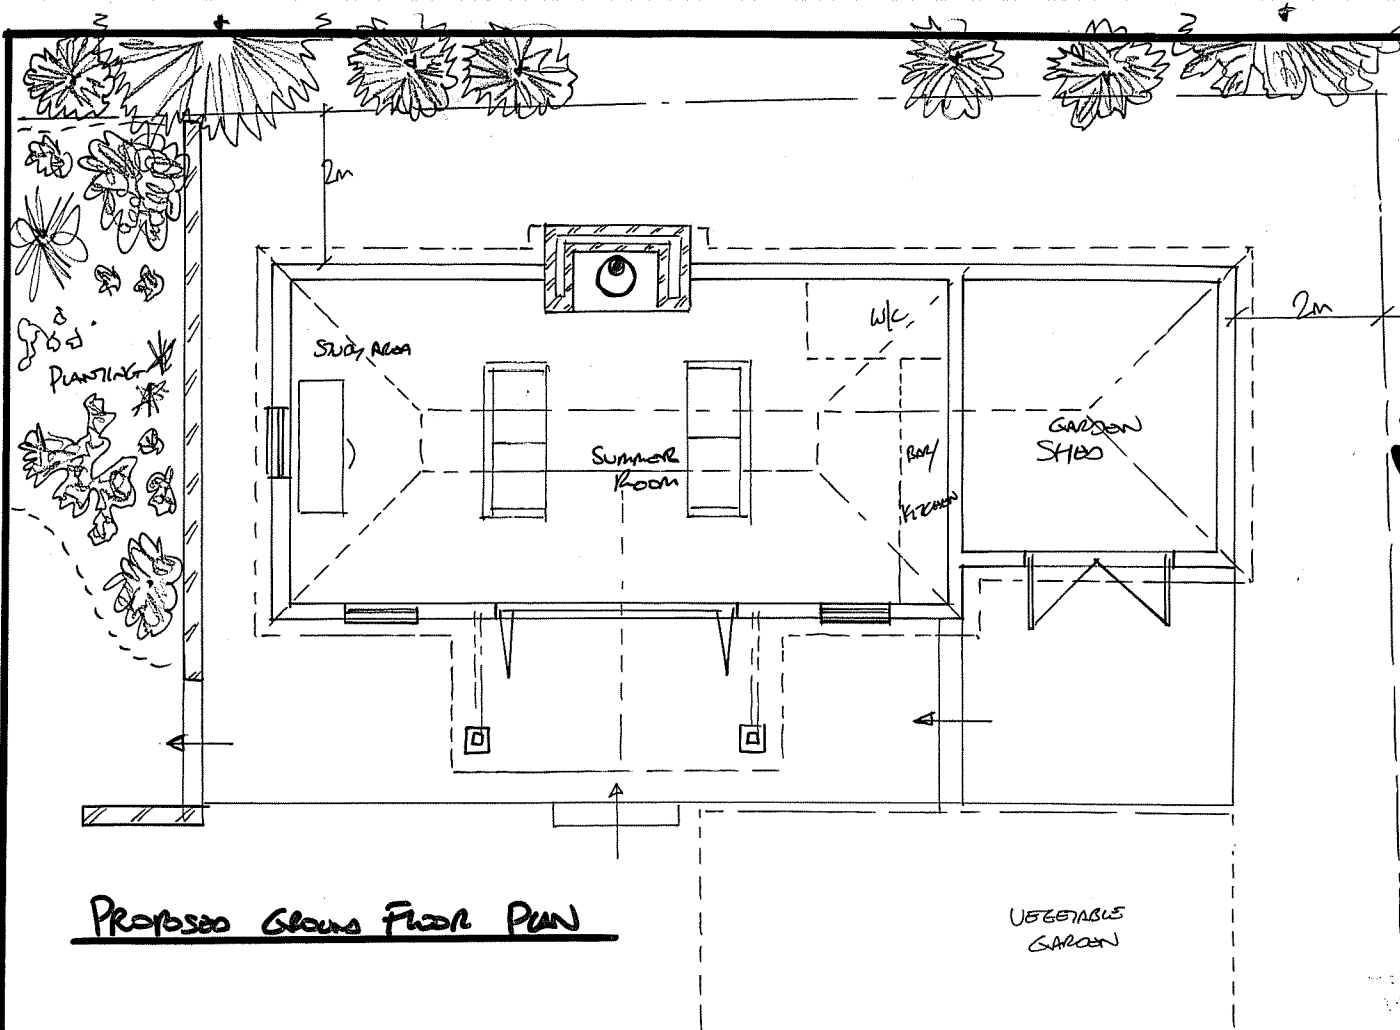

Proposed Ground Floor Plan

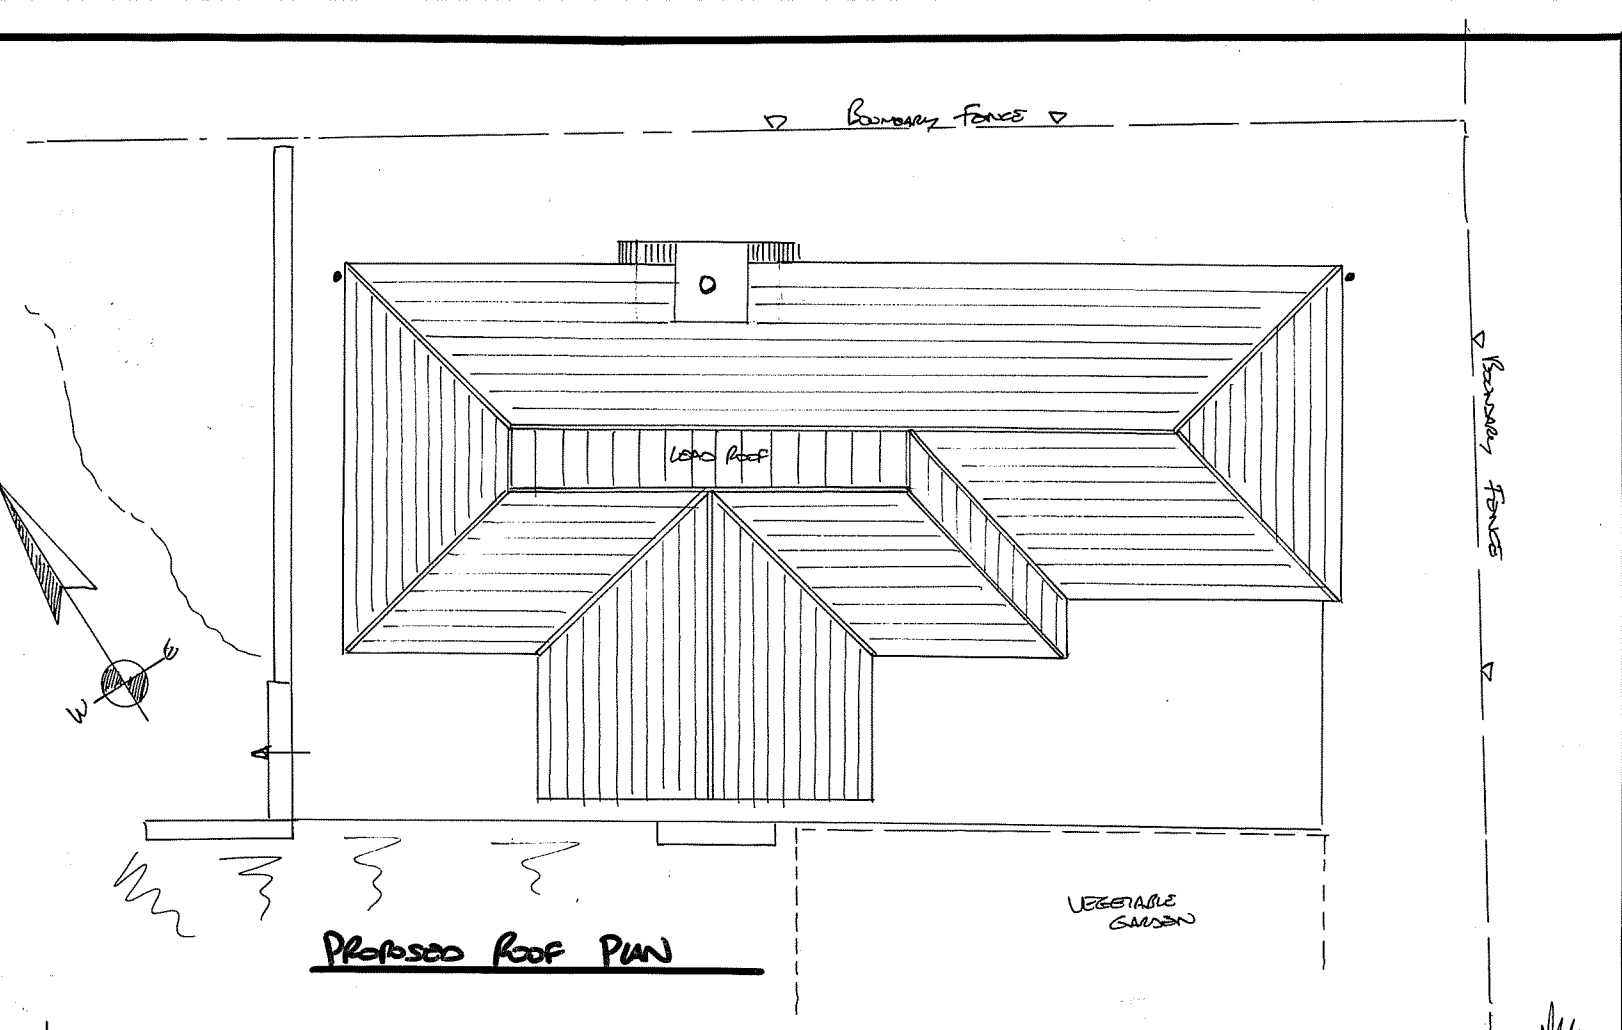

Proposed Roof Plan

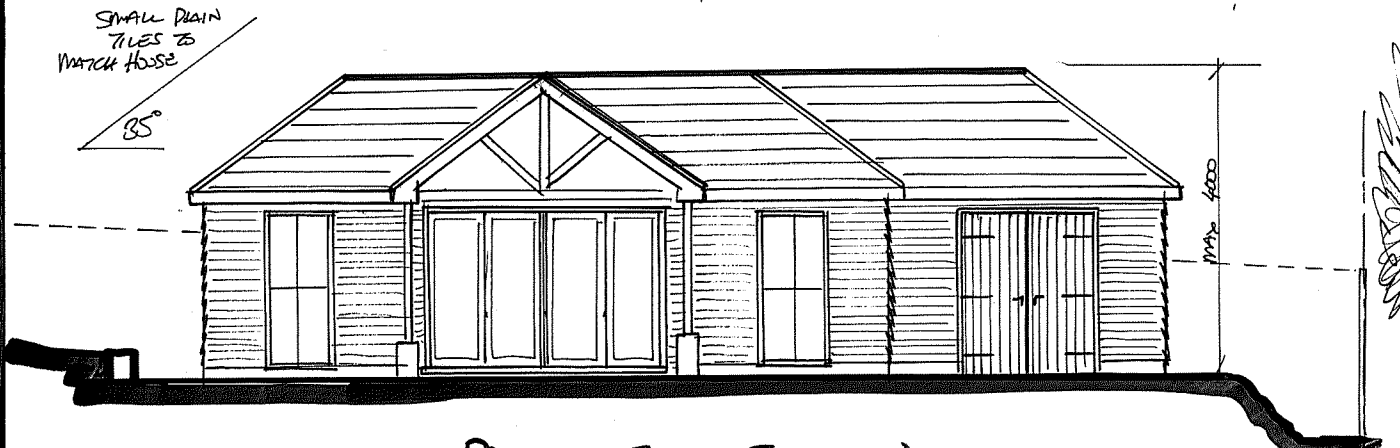


Proposed Front Elevation




Proposed Side Elevation



Proposed Side Elevation

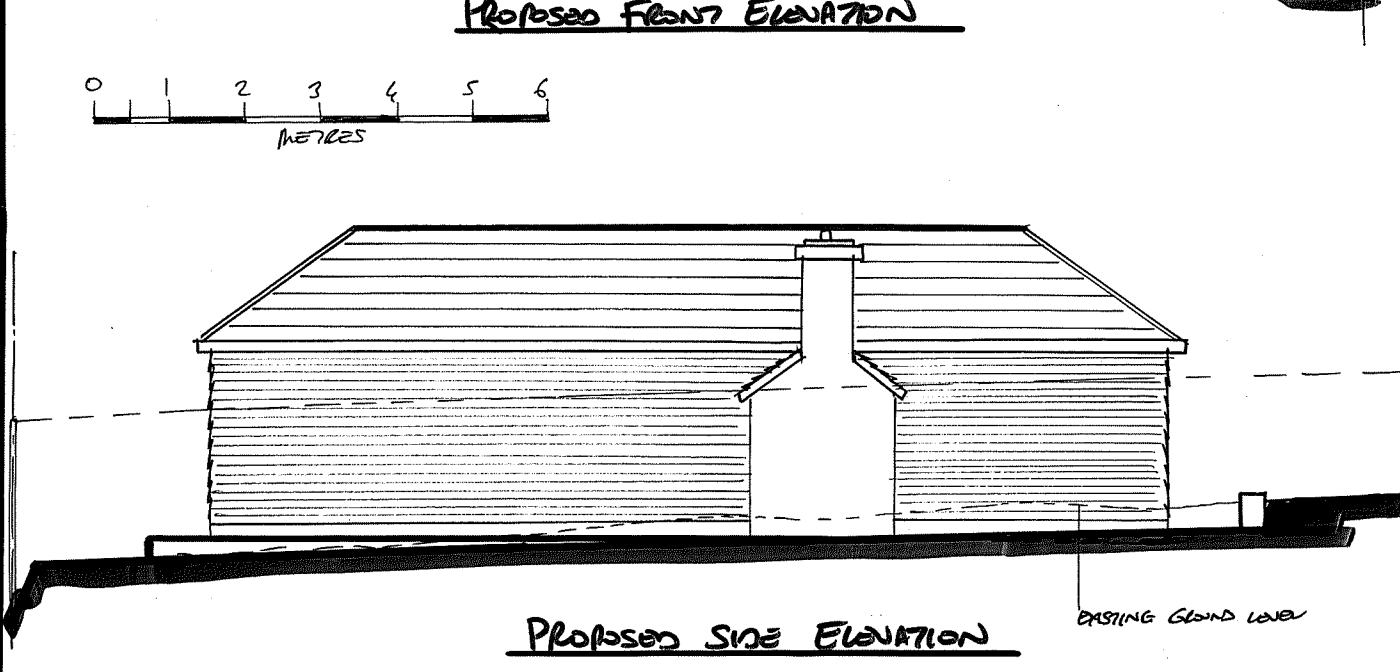

Proposed Side Elevation

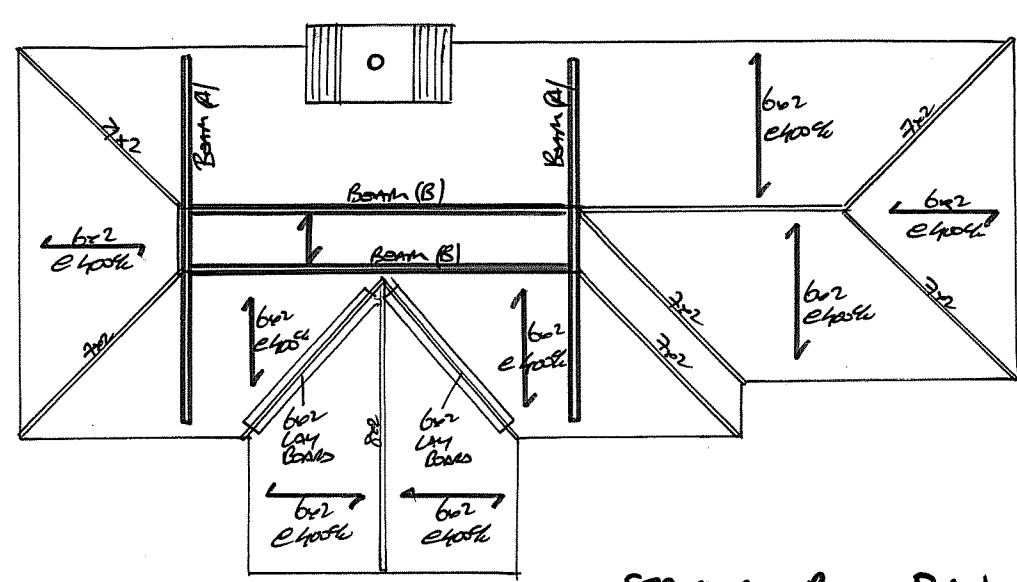

Structure Roof Plan

DUE TO UNLIVING
 ROW 03 - FLAT TOP & SLOPE
 ADDED
 ROW 02 - ROOF PROFILE HAS
 CHANGED
 ROW 01 - ROOF TILES CHANGED
 TO PITCHED CHANGES
 ROW 0 - DRAFT
 TITLE
 DRAWING FOR SUMMER
 HOUSE / HOME OFFICE /
 SHED (TO FIT UNDER
 P.O. ROSS)
 + ROOF DETAILS
 DATE FEB/2024
 SCALE 1:100 @ A3
 PROJECT
 FURZY LEA
 BOWENSON LANE
 STONE GRAYSON
 KENT
 DATE 31A
 DRAWING
 DCM/4401/10
 ROW 03