




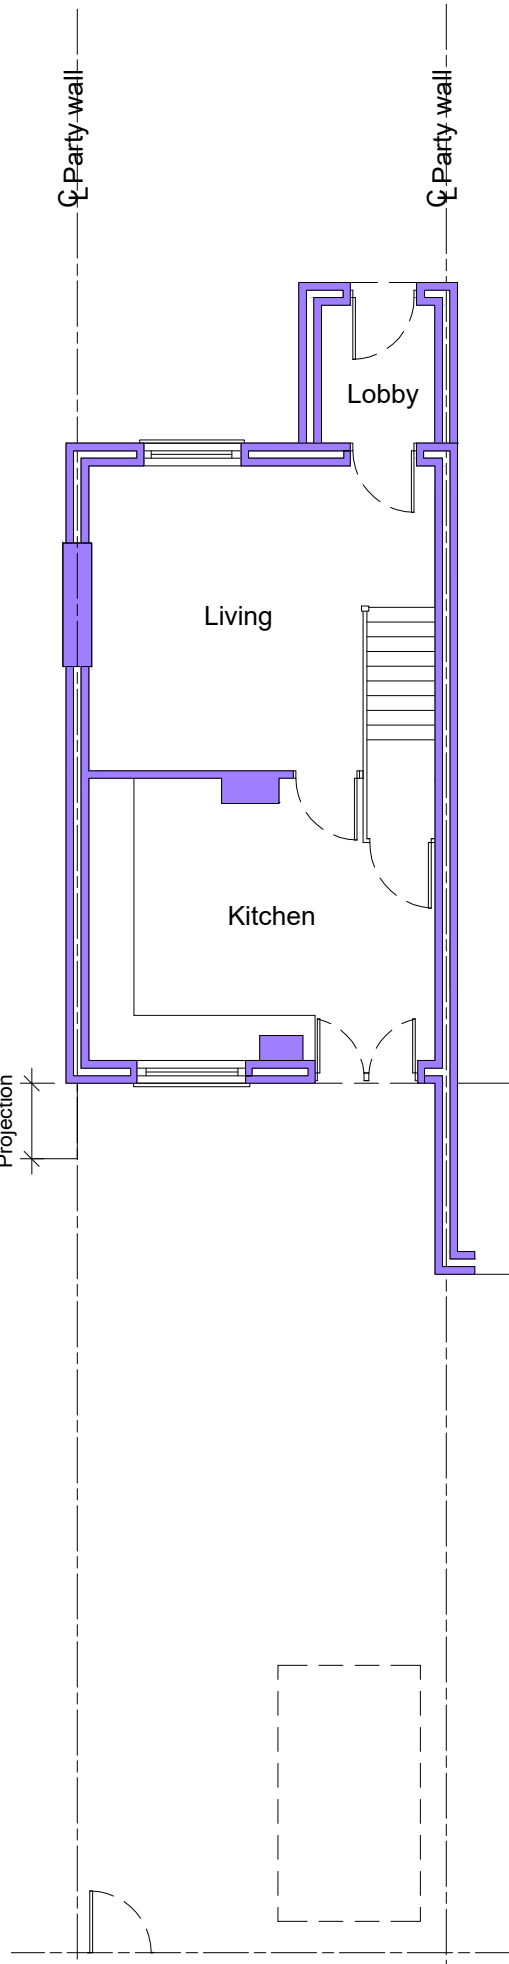


Existing Ground Floor Plan

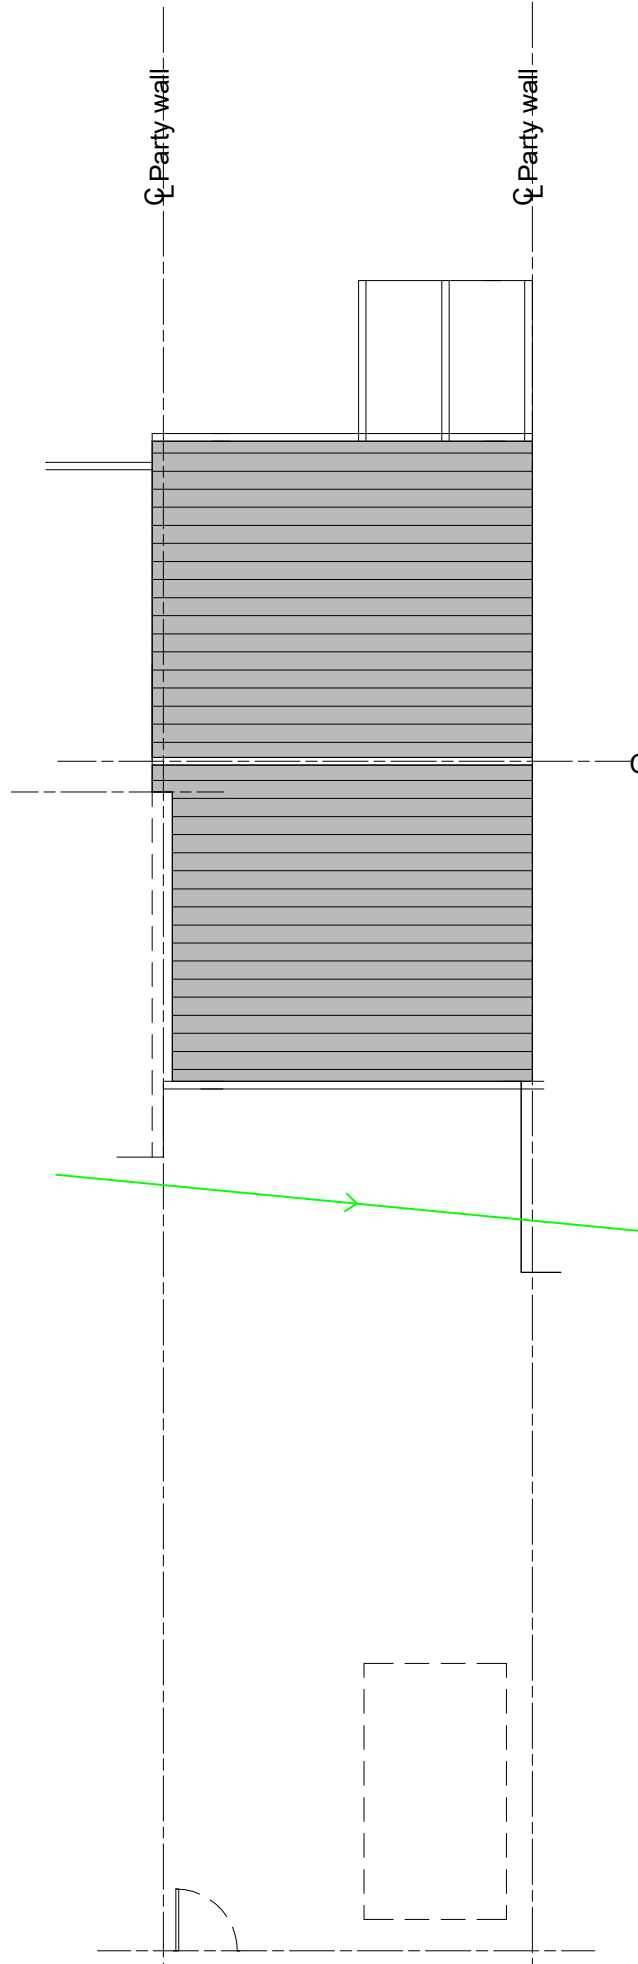


Existing Roof Plan

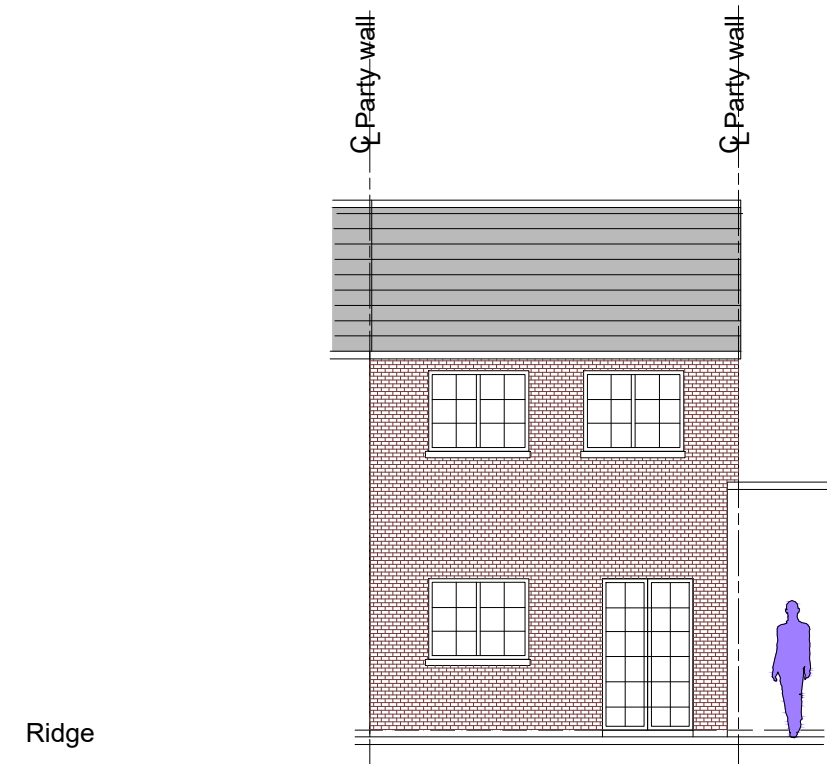


Existing Rear elevation

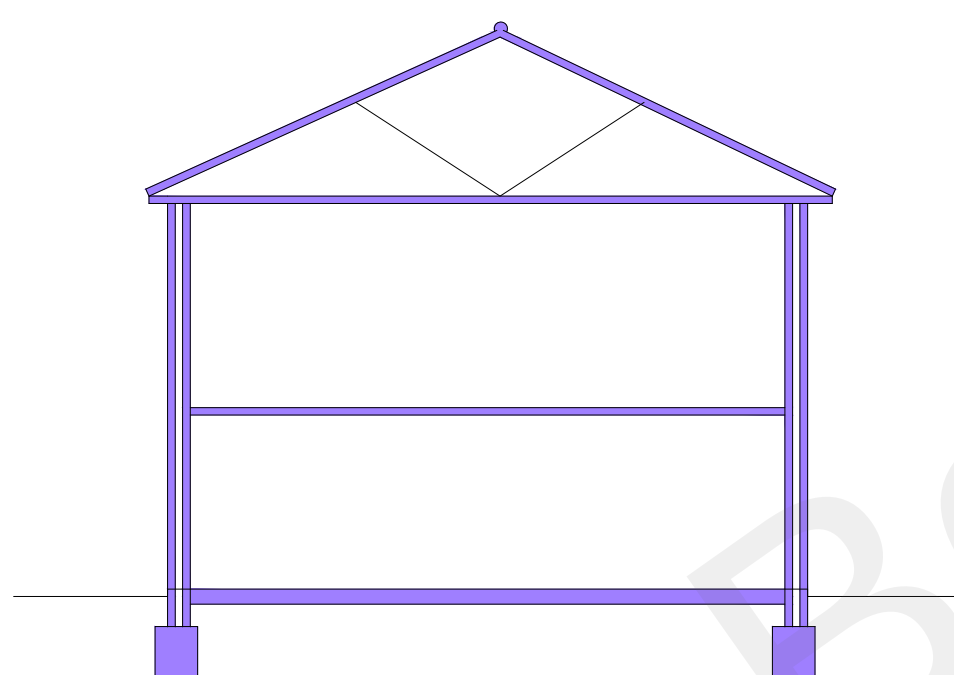


Existing Section

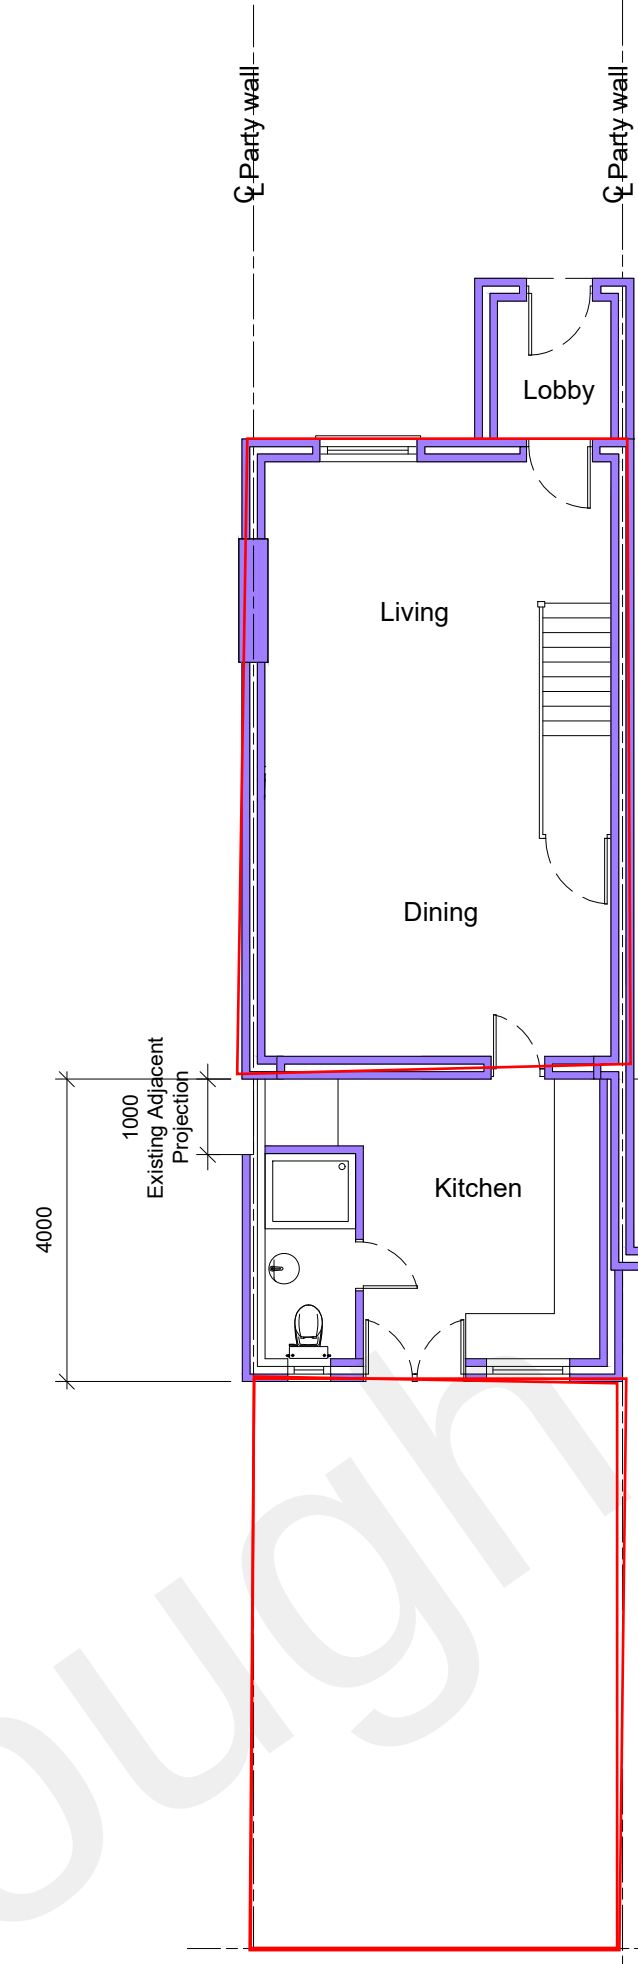


Proposed Ground Floor Plan

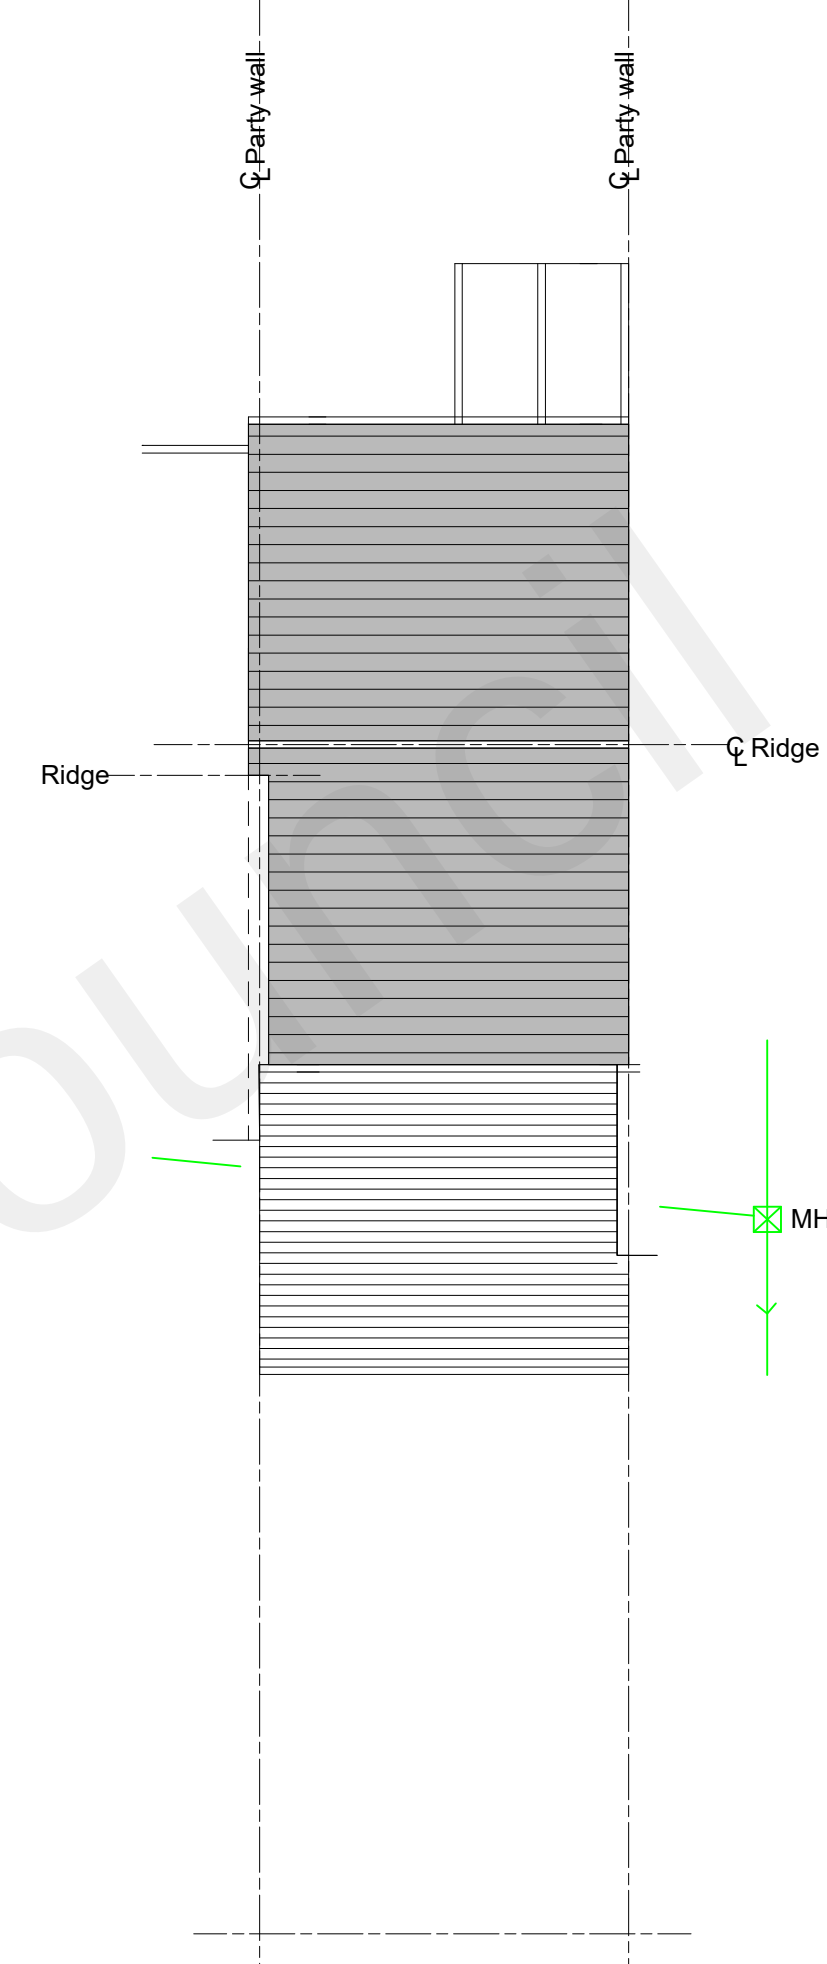


Proposed Roof Plan

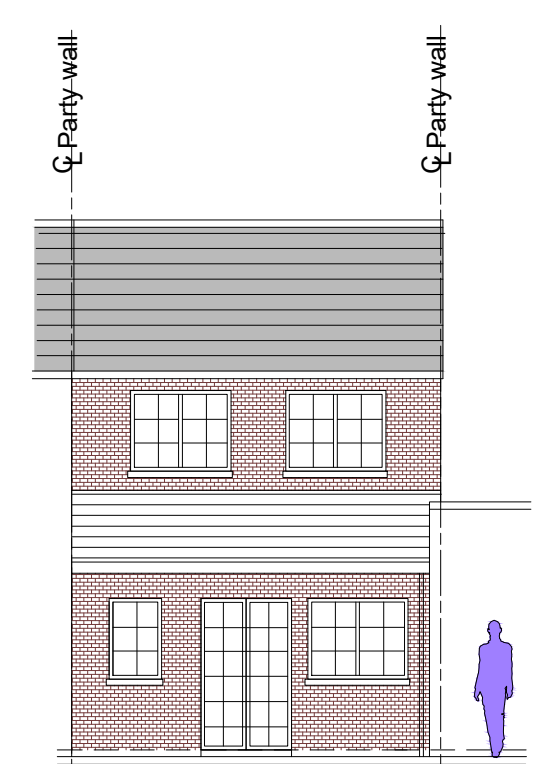


Proposed Rear elevation

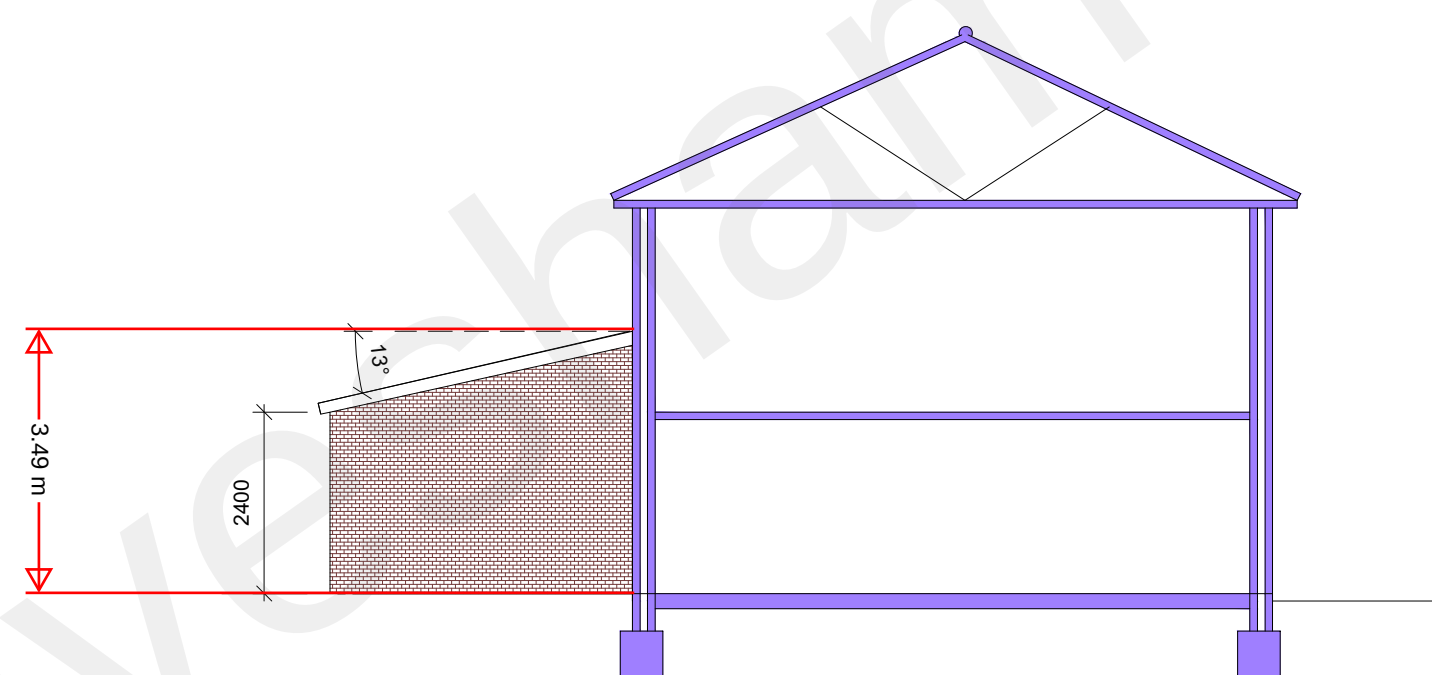

Proposed Side Elevation

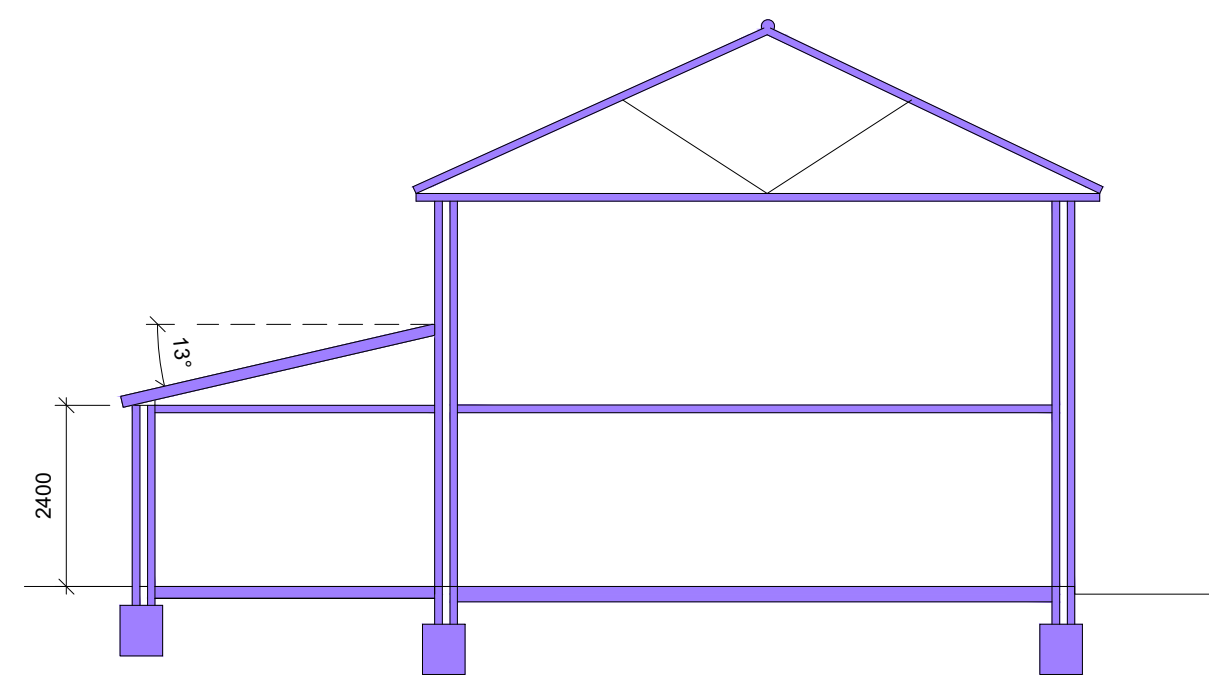


Proposed Section

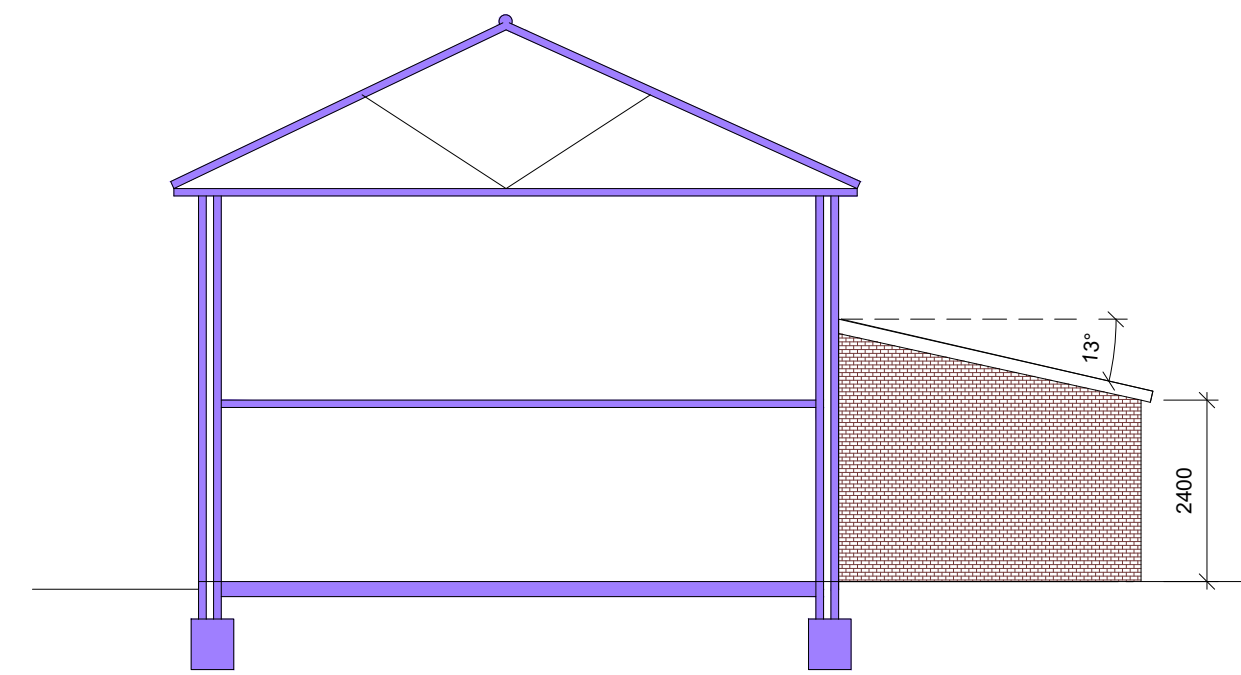


Proposed Other Side Elevation

1. THIS DRAWING MUST BE READ INCONJUNCTION WITH ALL OTHER RELVANT SPECIFICATIONS AND DRAWINGS

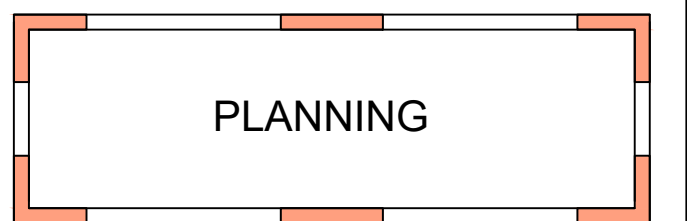

P2	ISSUED TO CLIENT	01.08.21	MC
P1	ISSUED TO CLIENT	XX.XX.21	MC
Rev		Date	By

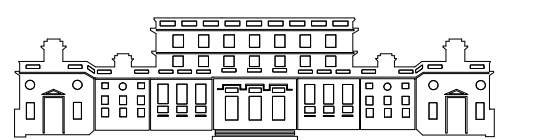

OFFICE 48, 95 WILTON ROAD, VICTORIA, LONDON, SW1V 1BZ
T : 07940121222
www.designerplans.co.uk

Job Title
**26 Artillery Row
Gravesend Kent DA12 1LY**

Drawing Title
Existing and Proposes Plans

Scale 1:100 @ A1	Date Jul`21	Drawn By MC
Job No. 1000	Dwg No. S03	Rev P2