


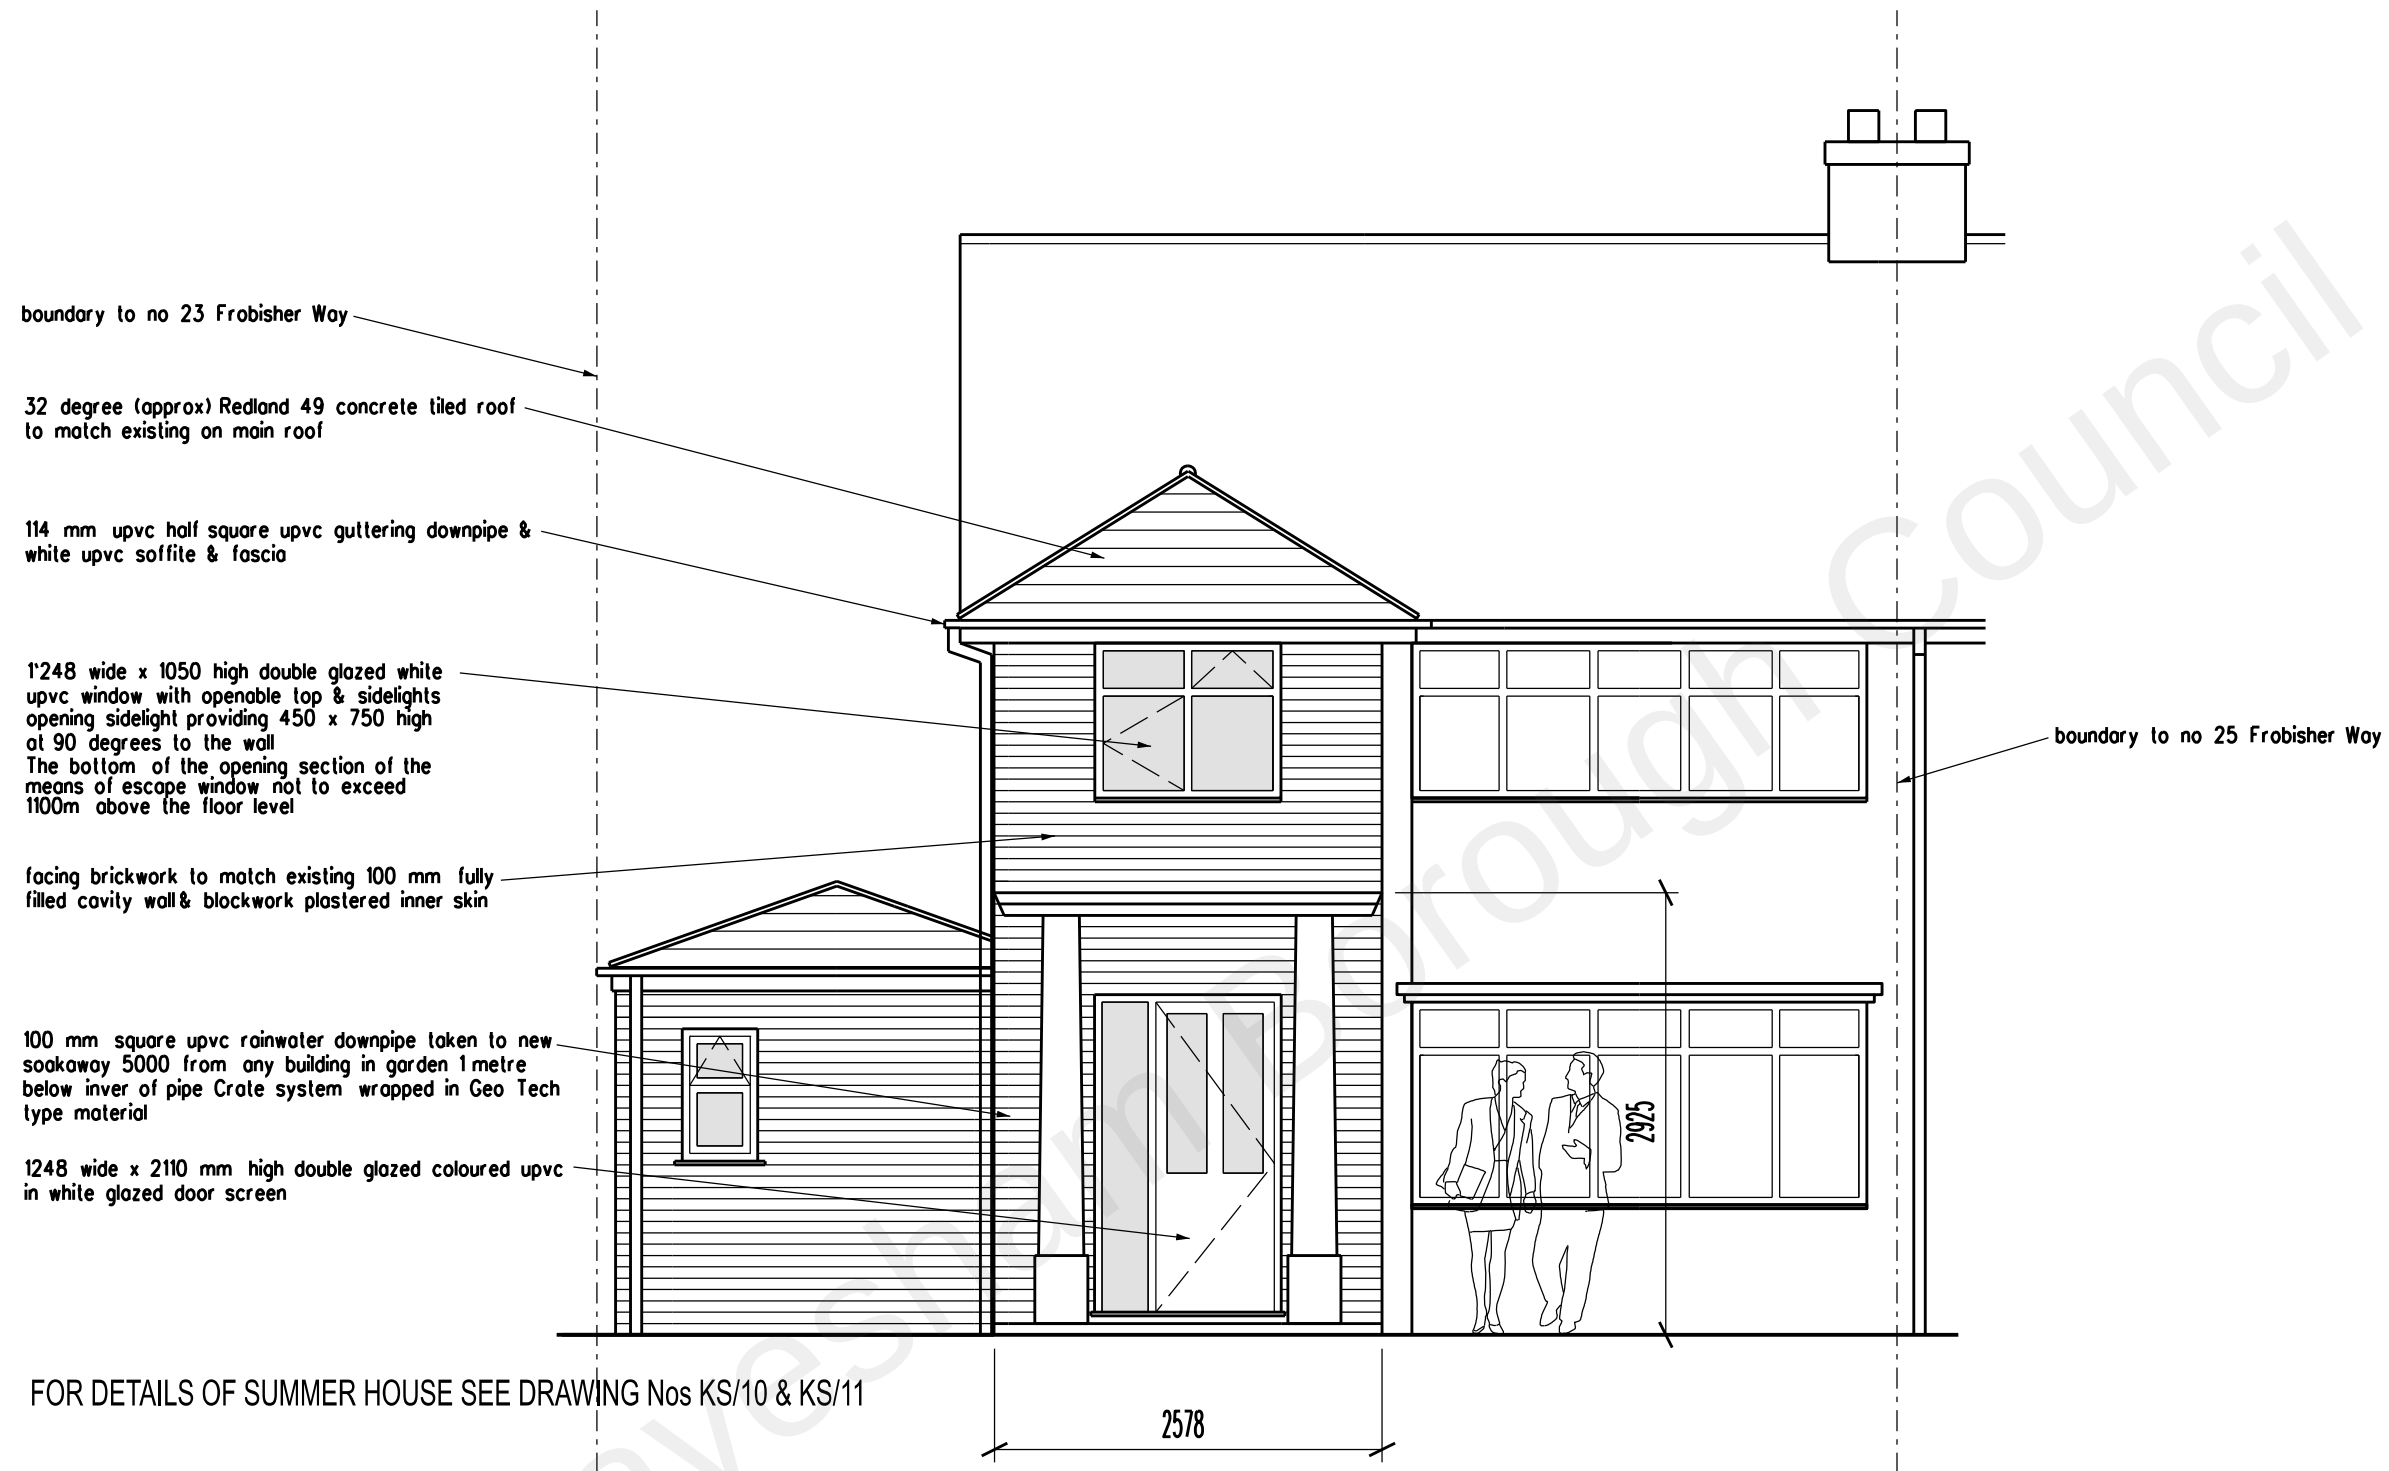

C. Open porch added.	09/11/21
B. Amended to show summer house in lieu of garage	01/09/21
A. Garage height reduced.	July 2020
REVISION	DATE

ARCHITECT
TA ARCHITECTS
11 JOYDENS WOOD ROAD BEXLEY
KENT DA5 2HS Tel 07905 130591
ta140256@googlemail.com

JOB
PROPOSED DOUBLE STOREY
FRONT & REAR EXTENSIONS AT
23 FROBISHER WAY
GRAVESEND KENT DA12 4QY

DRAWING
PROPOSED FRONT ELEVATION

SCALE
1:50 AT A3
DATE
MAY 2020

DRAWING NO.
KS/05 C

0 1 2 3 4 5 metres