




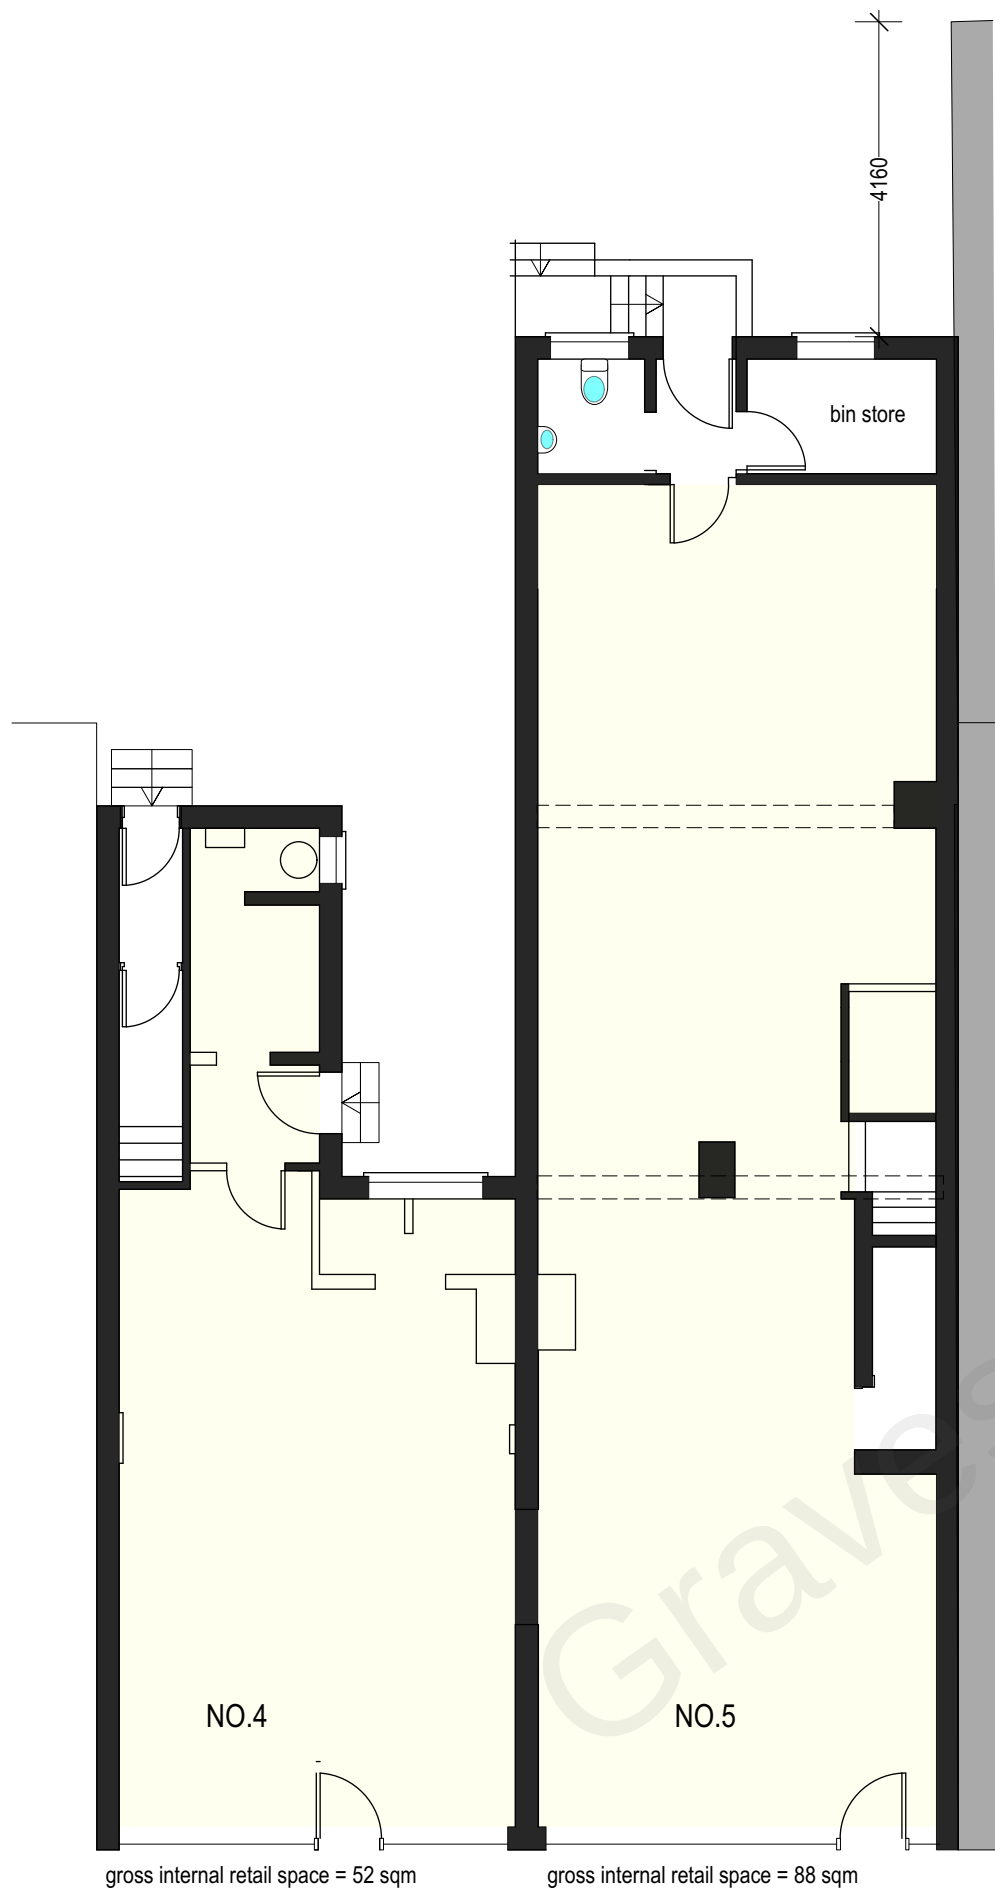


ground floor

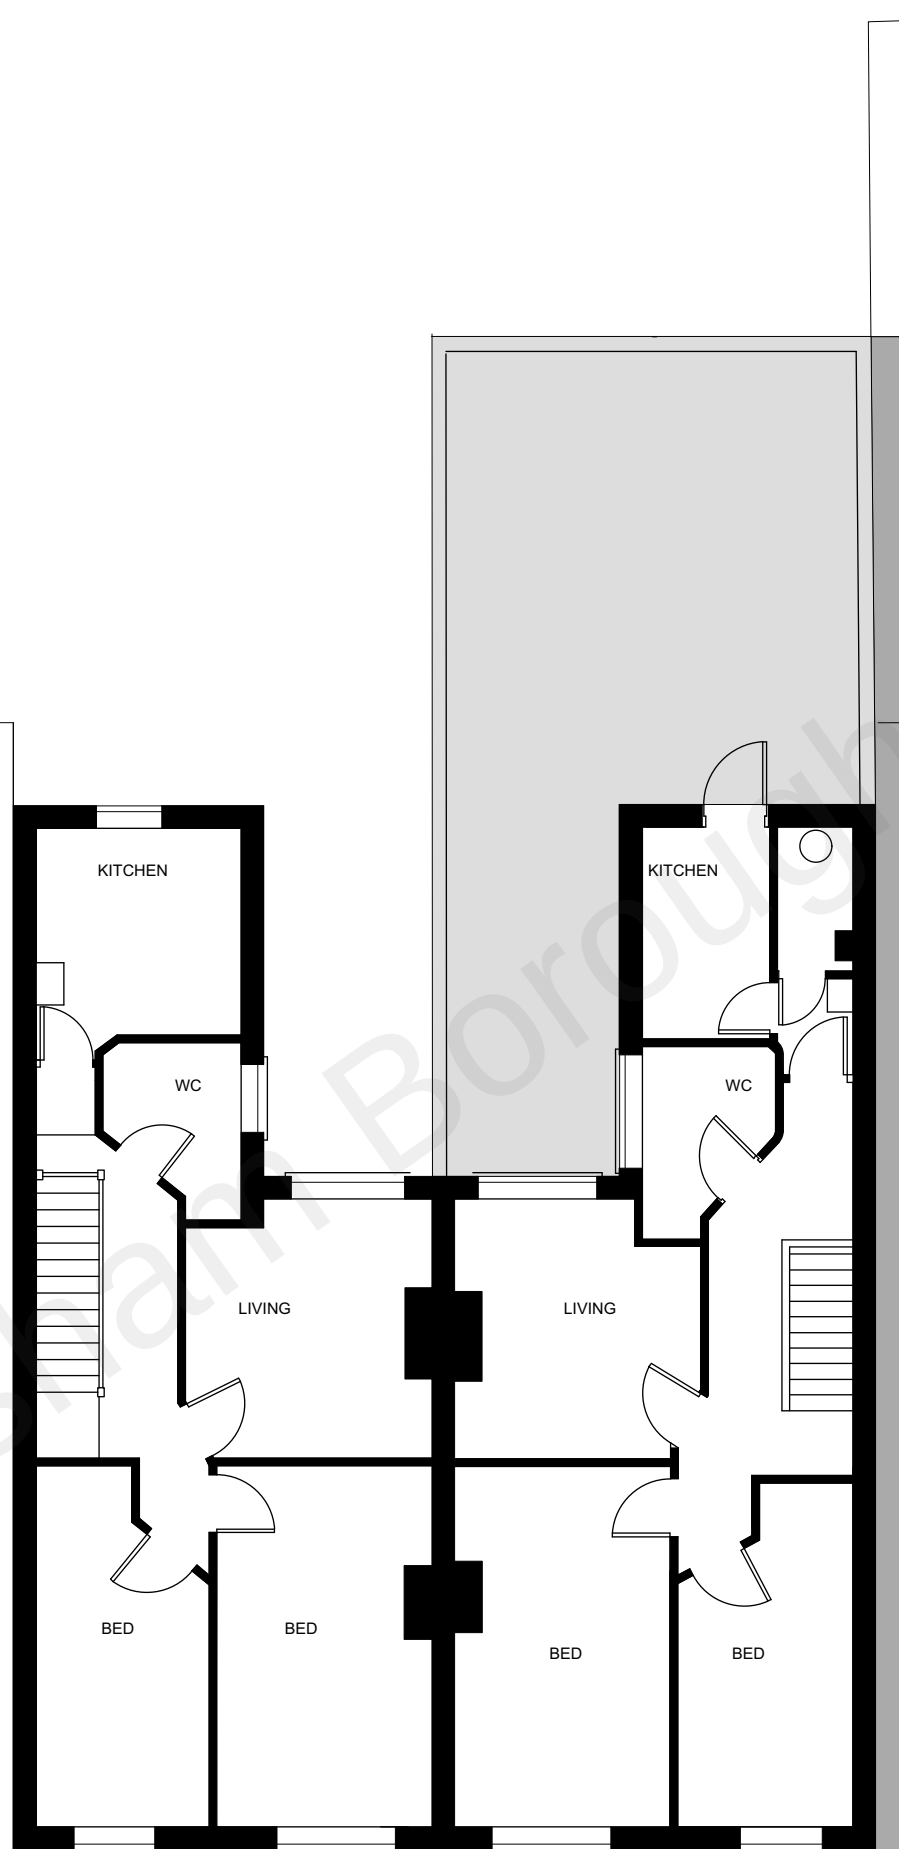

first floor

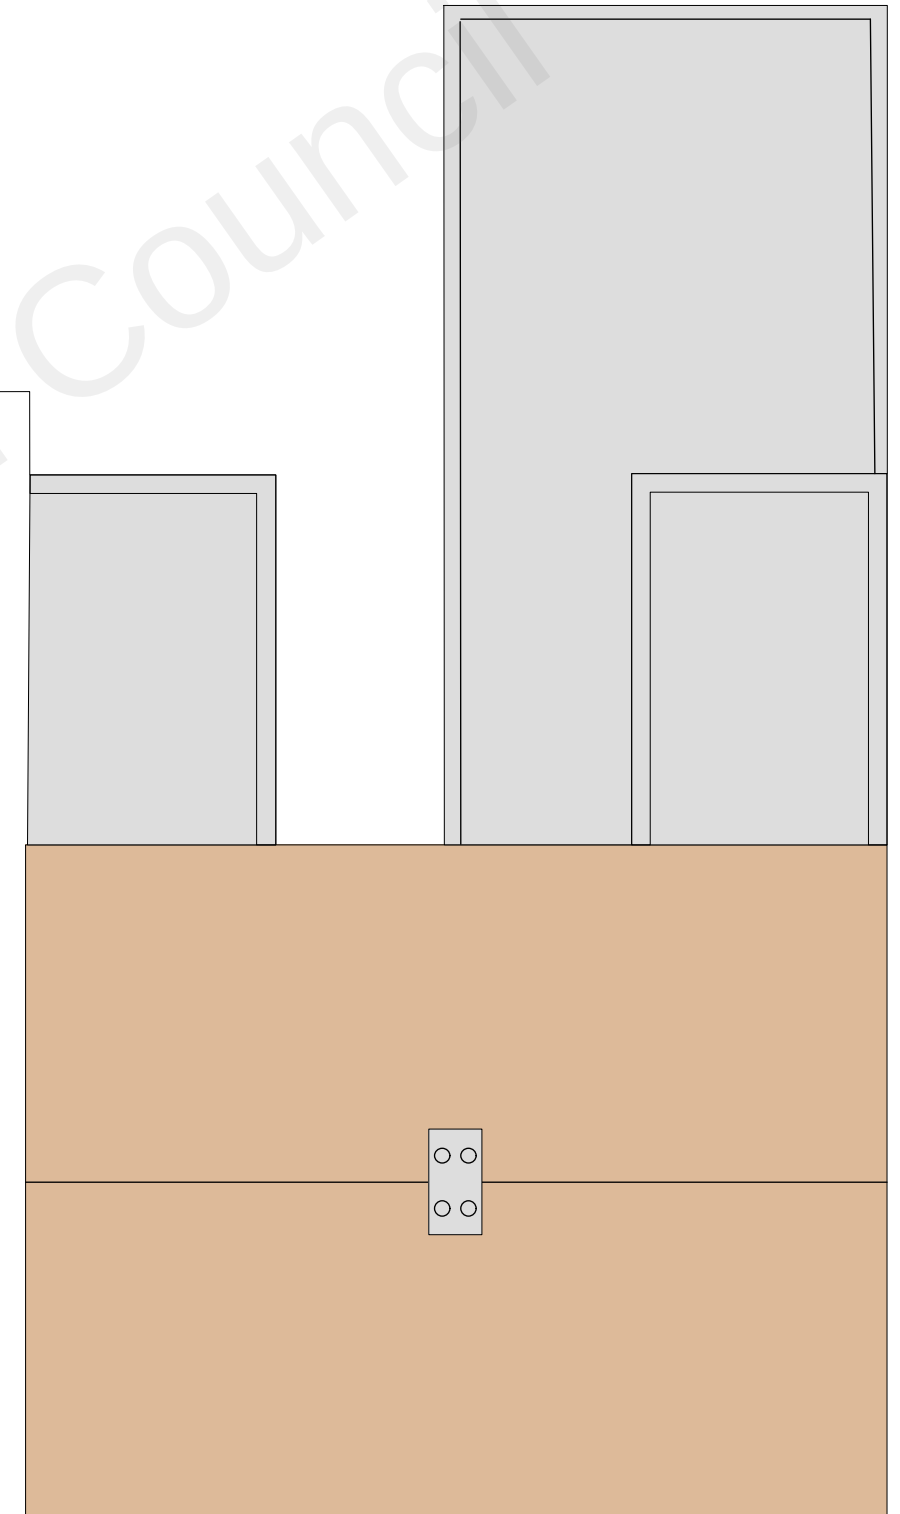

roof plan

 

CLIENT; Halil Ersungur  
 PROJECT; 4 & 5The Parade Meopham DA13 0J  
 TITLE; existing floor plans  
 SCALE; 1-100 DATE; 12/21 DRAWN;GB  
 DRAWING NUMBER 21-29-13