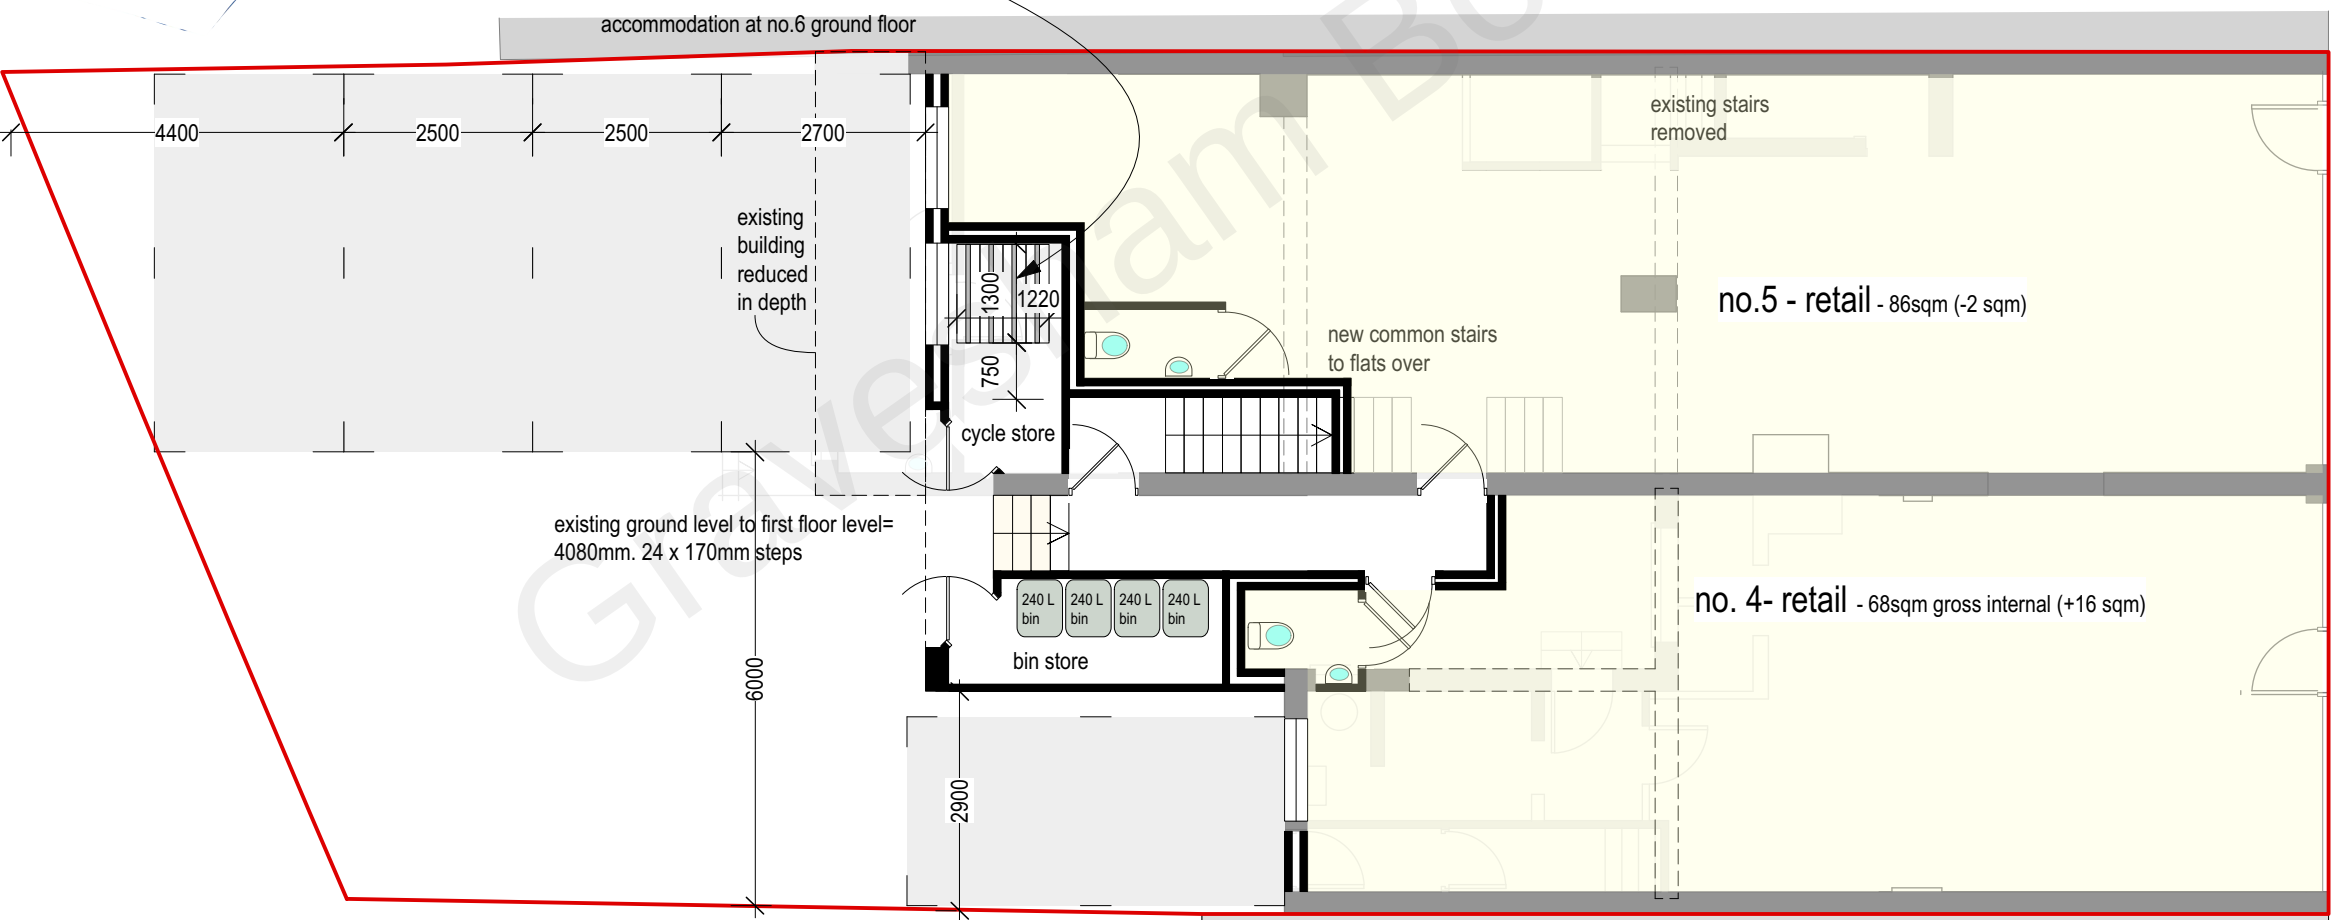
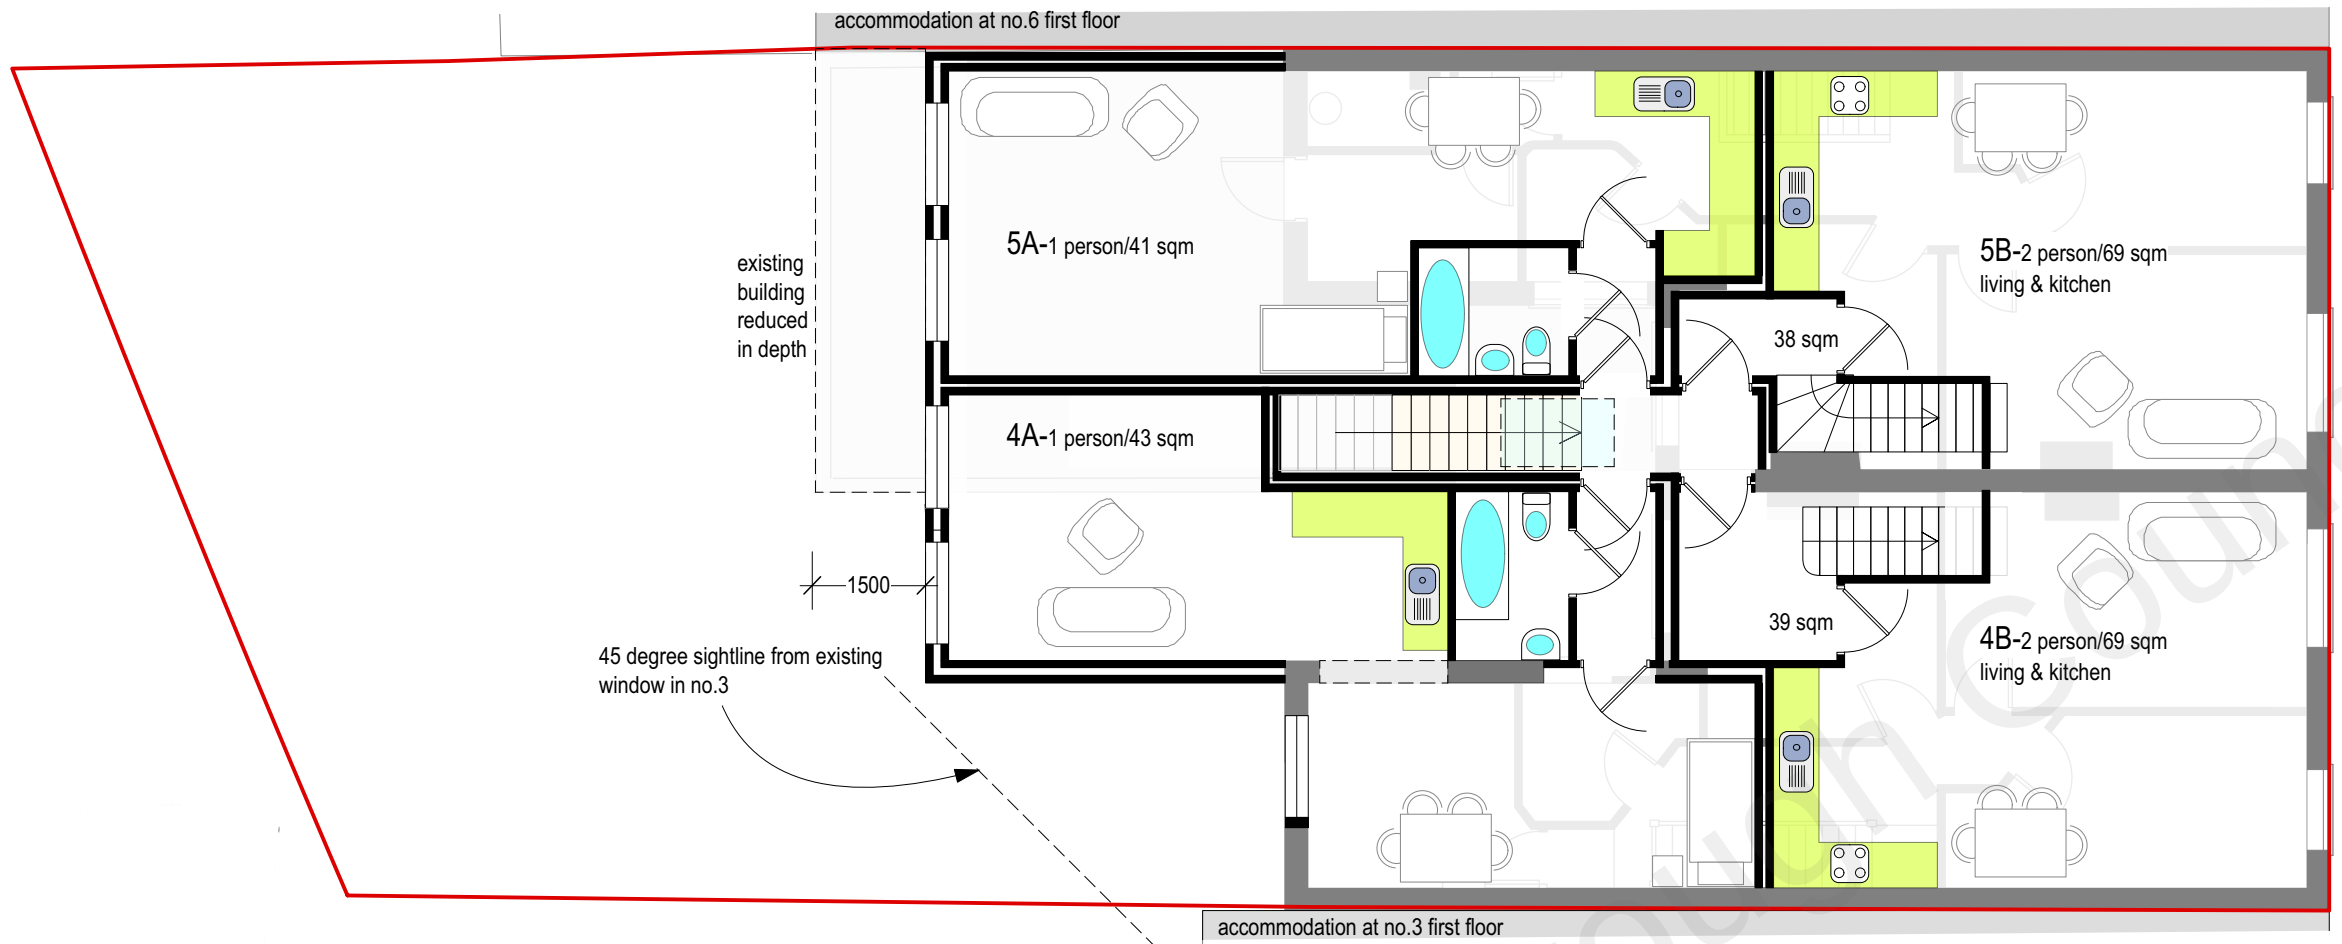


ground floor - net gain in retail area = 12 sqm

CLIENT;	Halil Ersungur
PROJECT;	4 & 5The Parade Meopham DA13 0J
TITLE;	proposed floor plans
SCALE;	1-100
DATE;	12/21
DRAWN;	GB
DRAWING NUMBER	21-29-16

PRIME
FOLIO
01 622 691169