




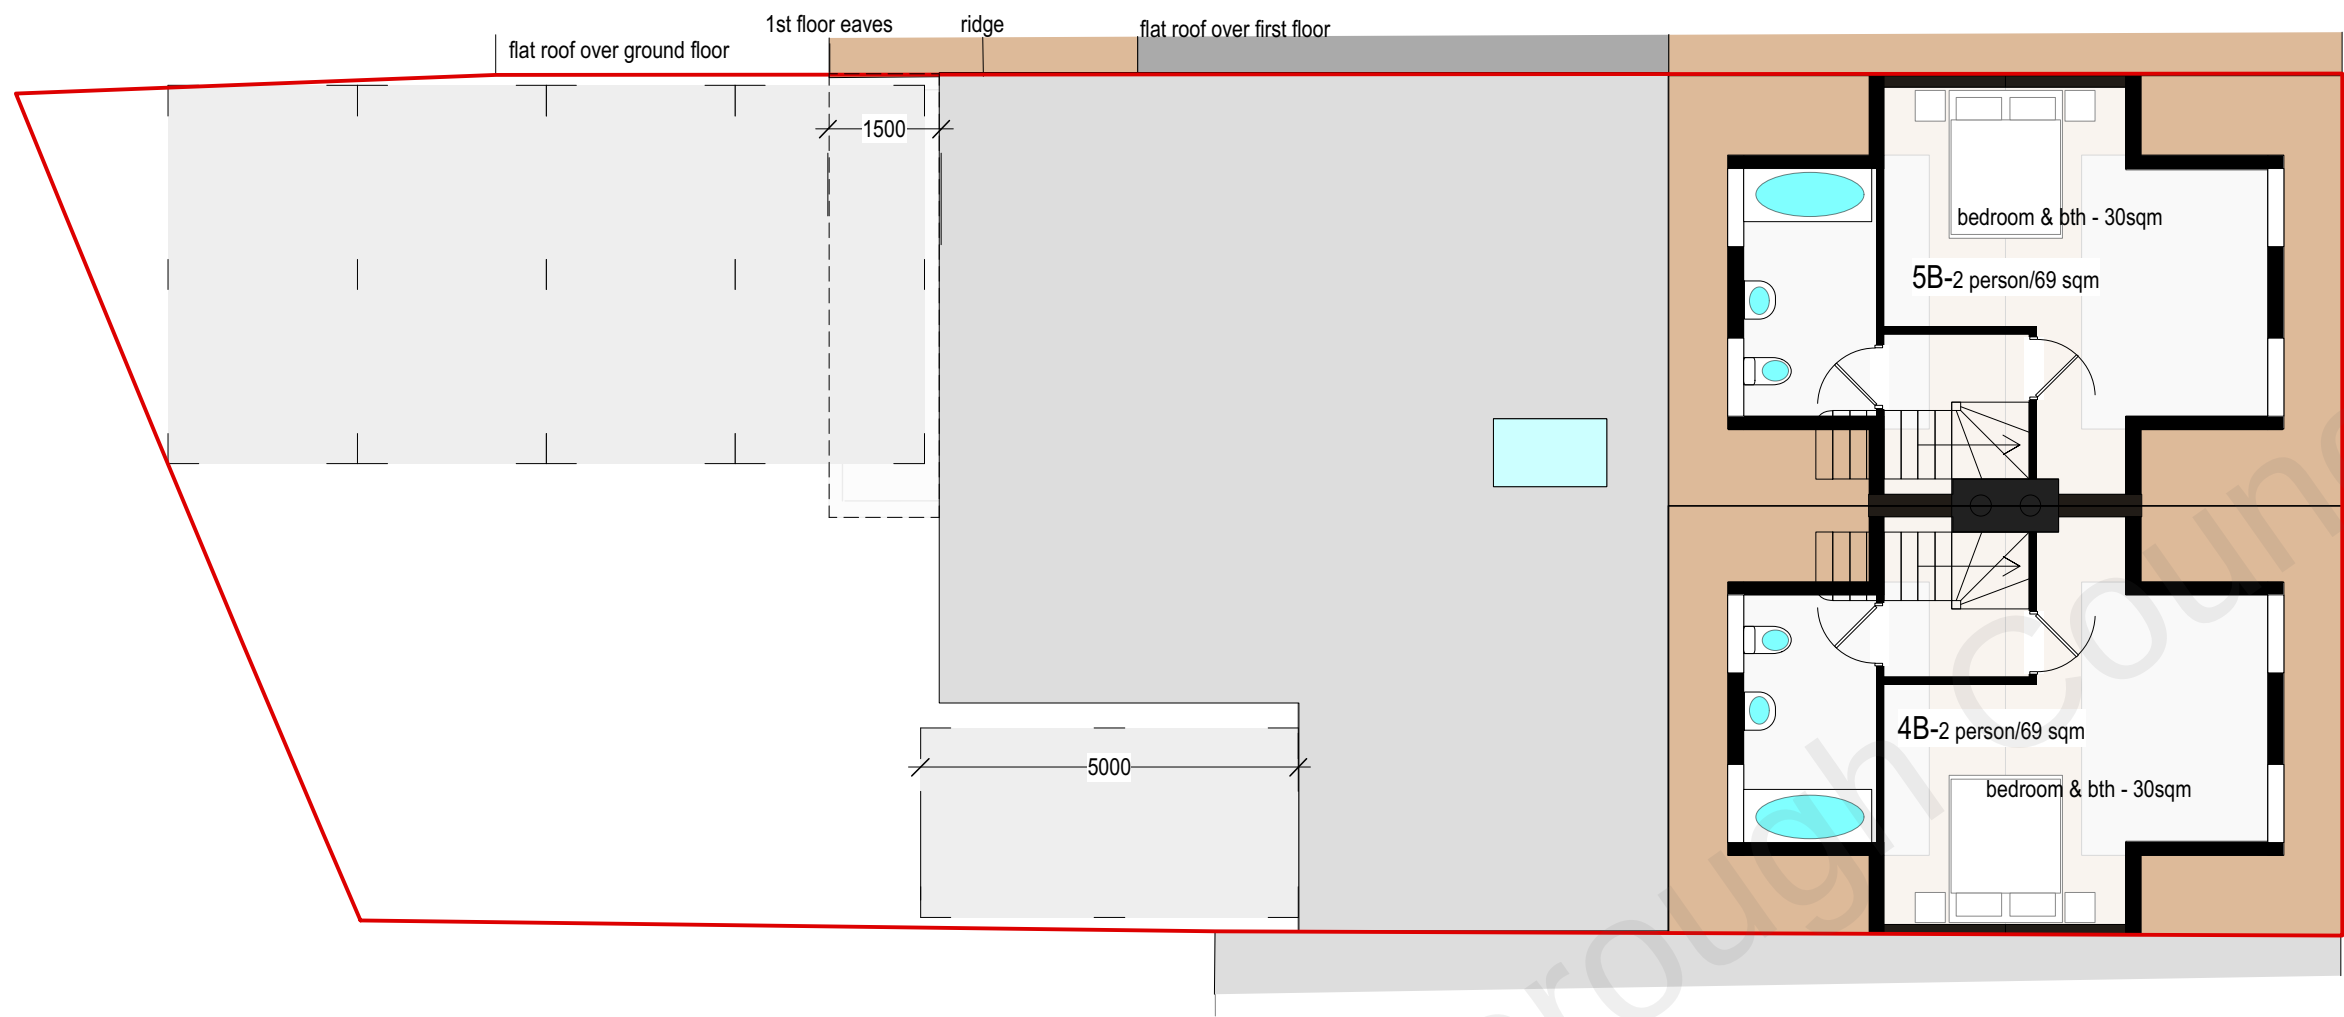

attic plan

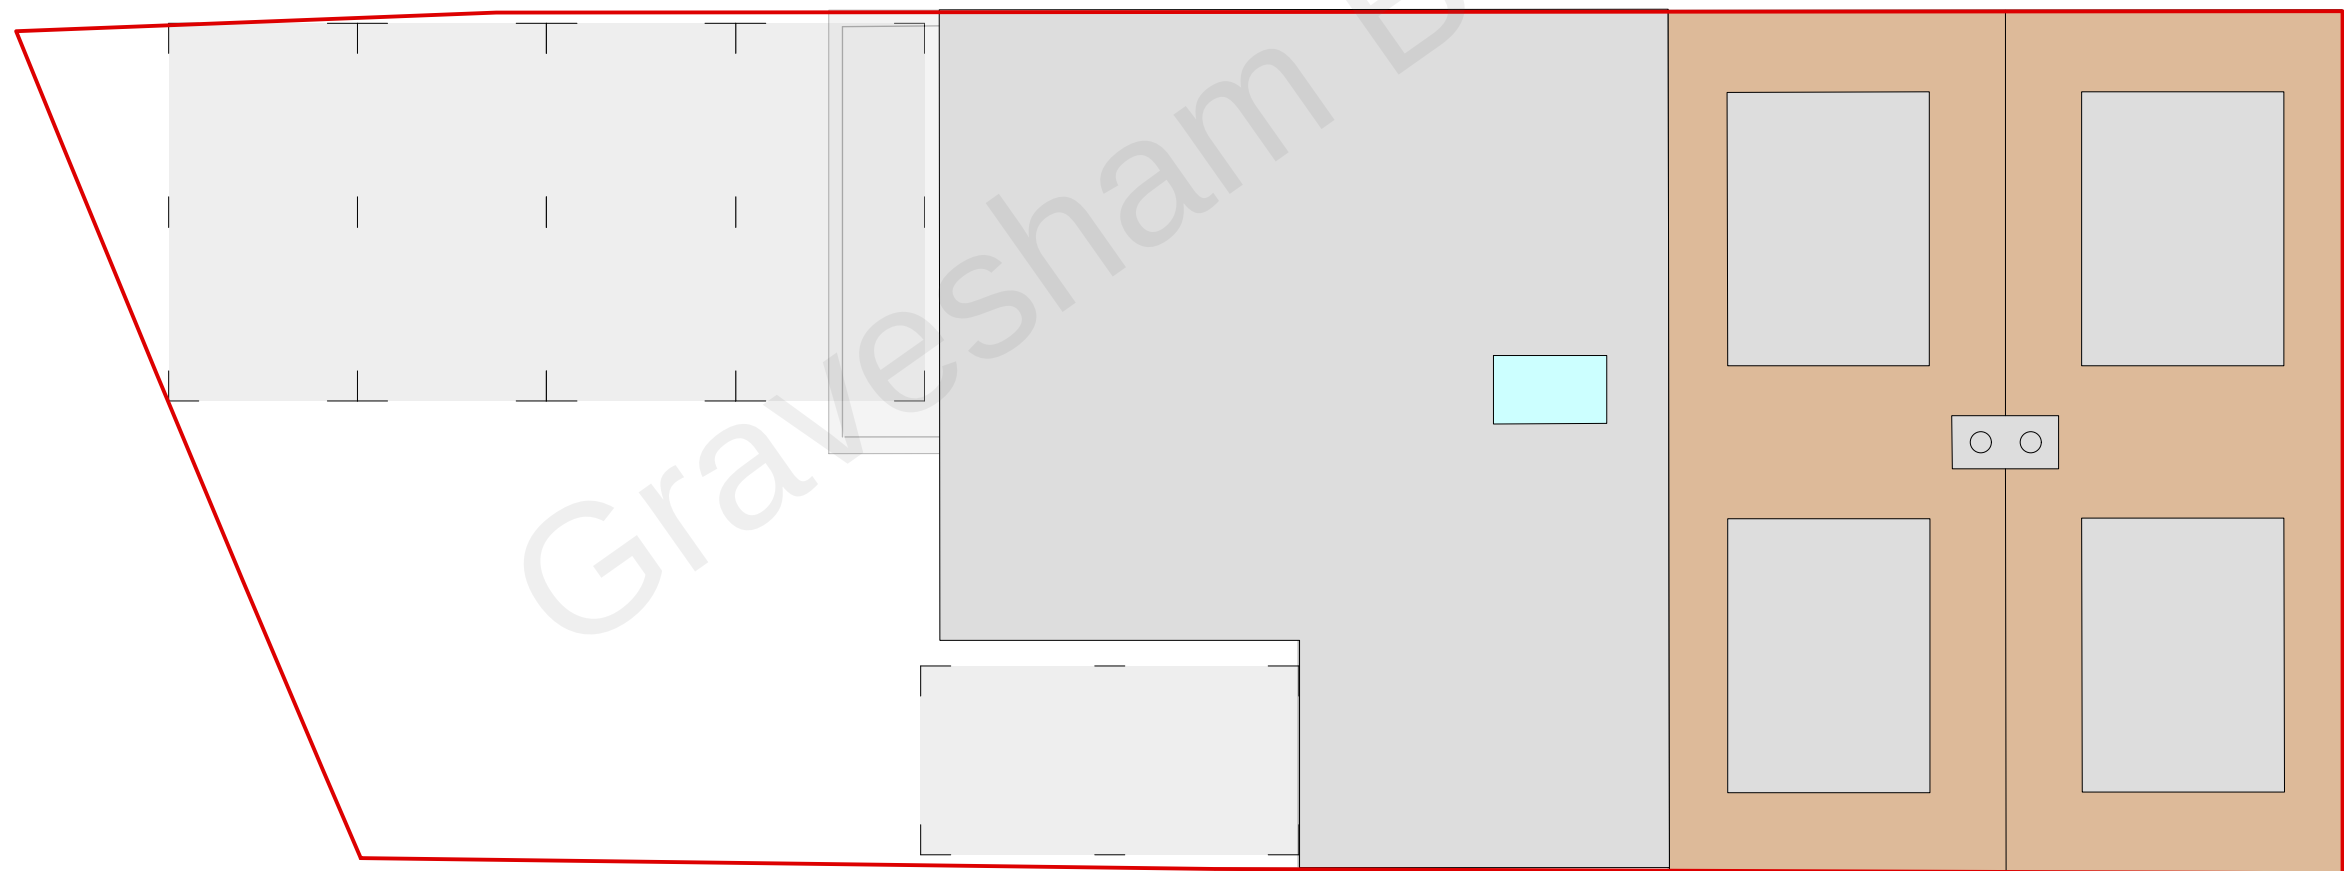

roof plan

 

CLIENT; Halil Ersungur
PROJECT; 4 & 5The Parade Meopham DA13 0JL
TITLE; proposed attic floor & roof plans
SCALE; 1-100 DATE; 12/21 DRAWN;GB
DRAWING NUMBER 21-29-17

