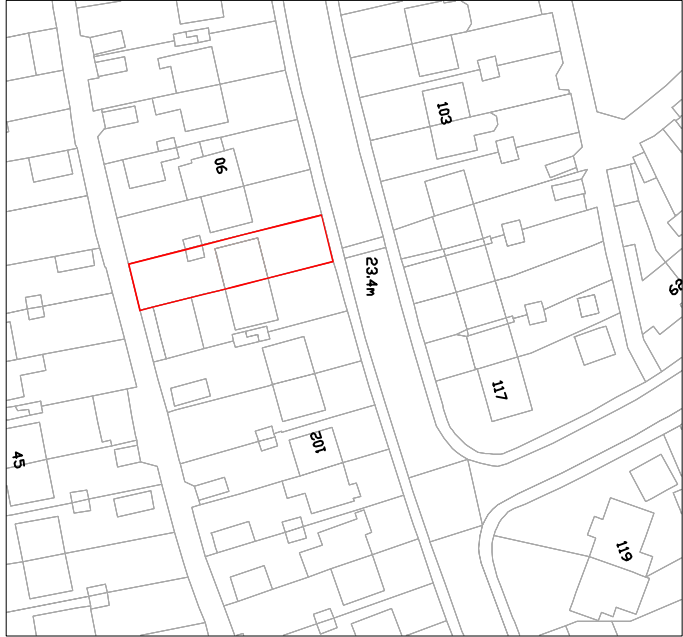
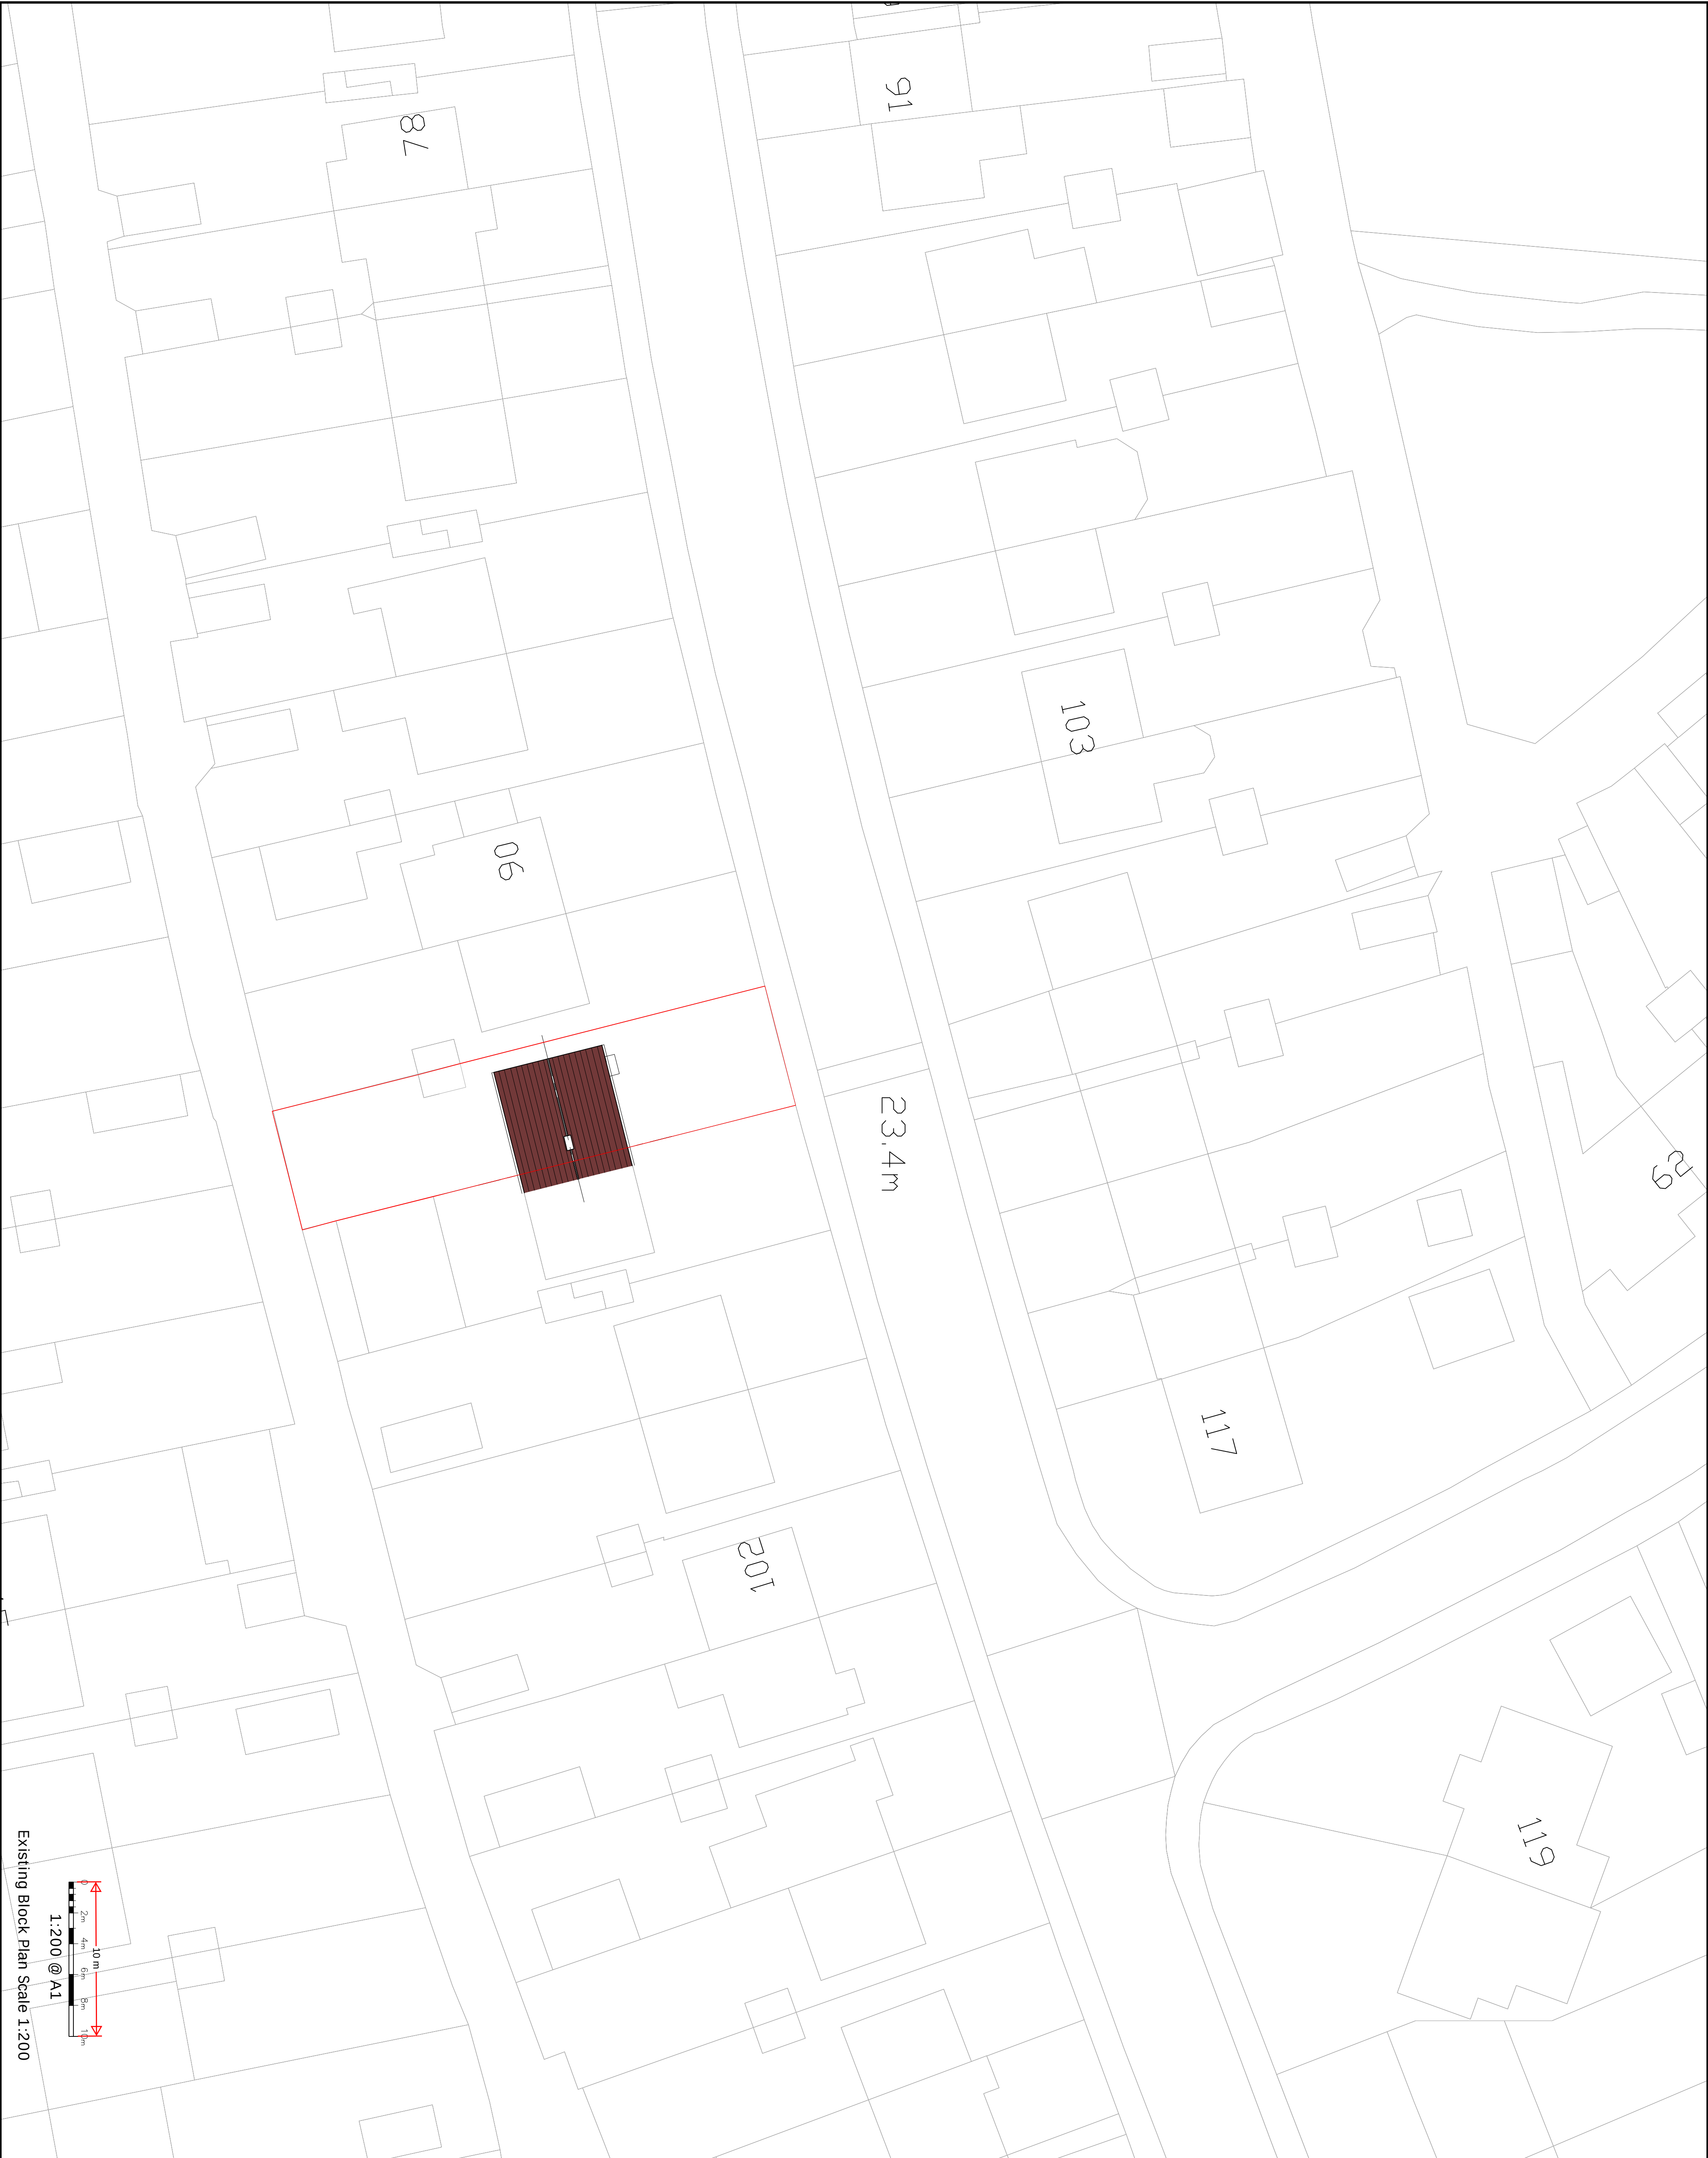


HouseHolder
Application

P1	ISSUED TO COUNCIL	11/04/23	
Rev		Date	

Designer Plans Ltd
9A THE PINNACLE, 1150 HIGH ROAD - CHADWELL HEATH -
ROMFORD - RM6 6PN
T : 07940121222

Job Title
**94 Dene Holm road Northfleet
Gravesend DA11 8LN**

Drawing Title Existing Block Plan With Site Plan	Scale 1:200	Date Nov ` 23	Draw No.	Rev
--	----------------	------------------	----------	-----

Job No.
515-1000-785

S01

P1