



This drawing is copyright and must not be reissued, loaned or copied without the written consent of this practice, all dimensions must be checked on site before proceeding and any discrepancies notified immediately.

All drawings to be read in conjunction with consultant structural engineers, mechanical and electrical consultants, acoustic engineers, energy consultants, etc. design calculation sheets, specifications and drawings plus any accompanying product literature, accredited details, etc.


© Copyright Livemore

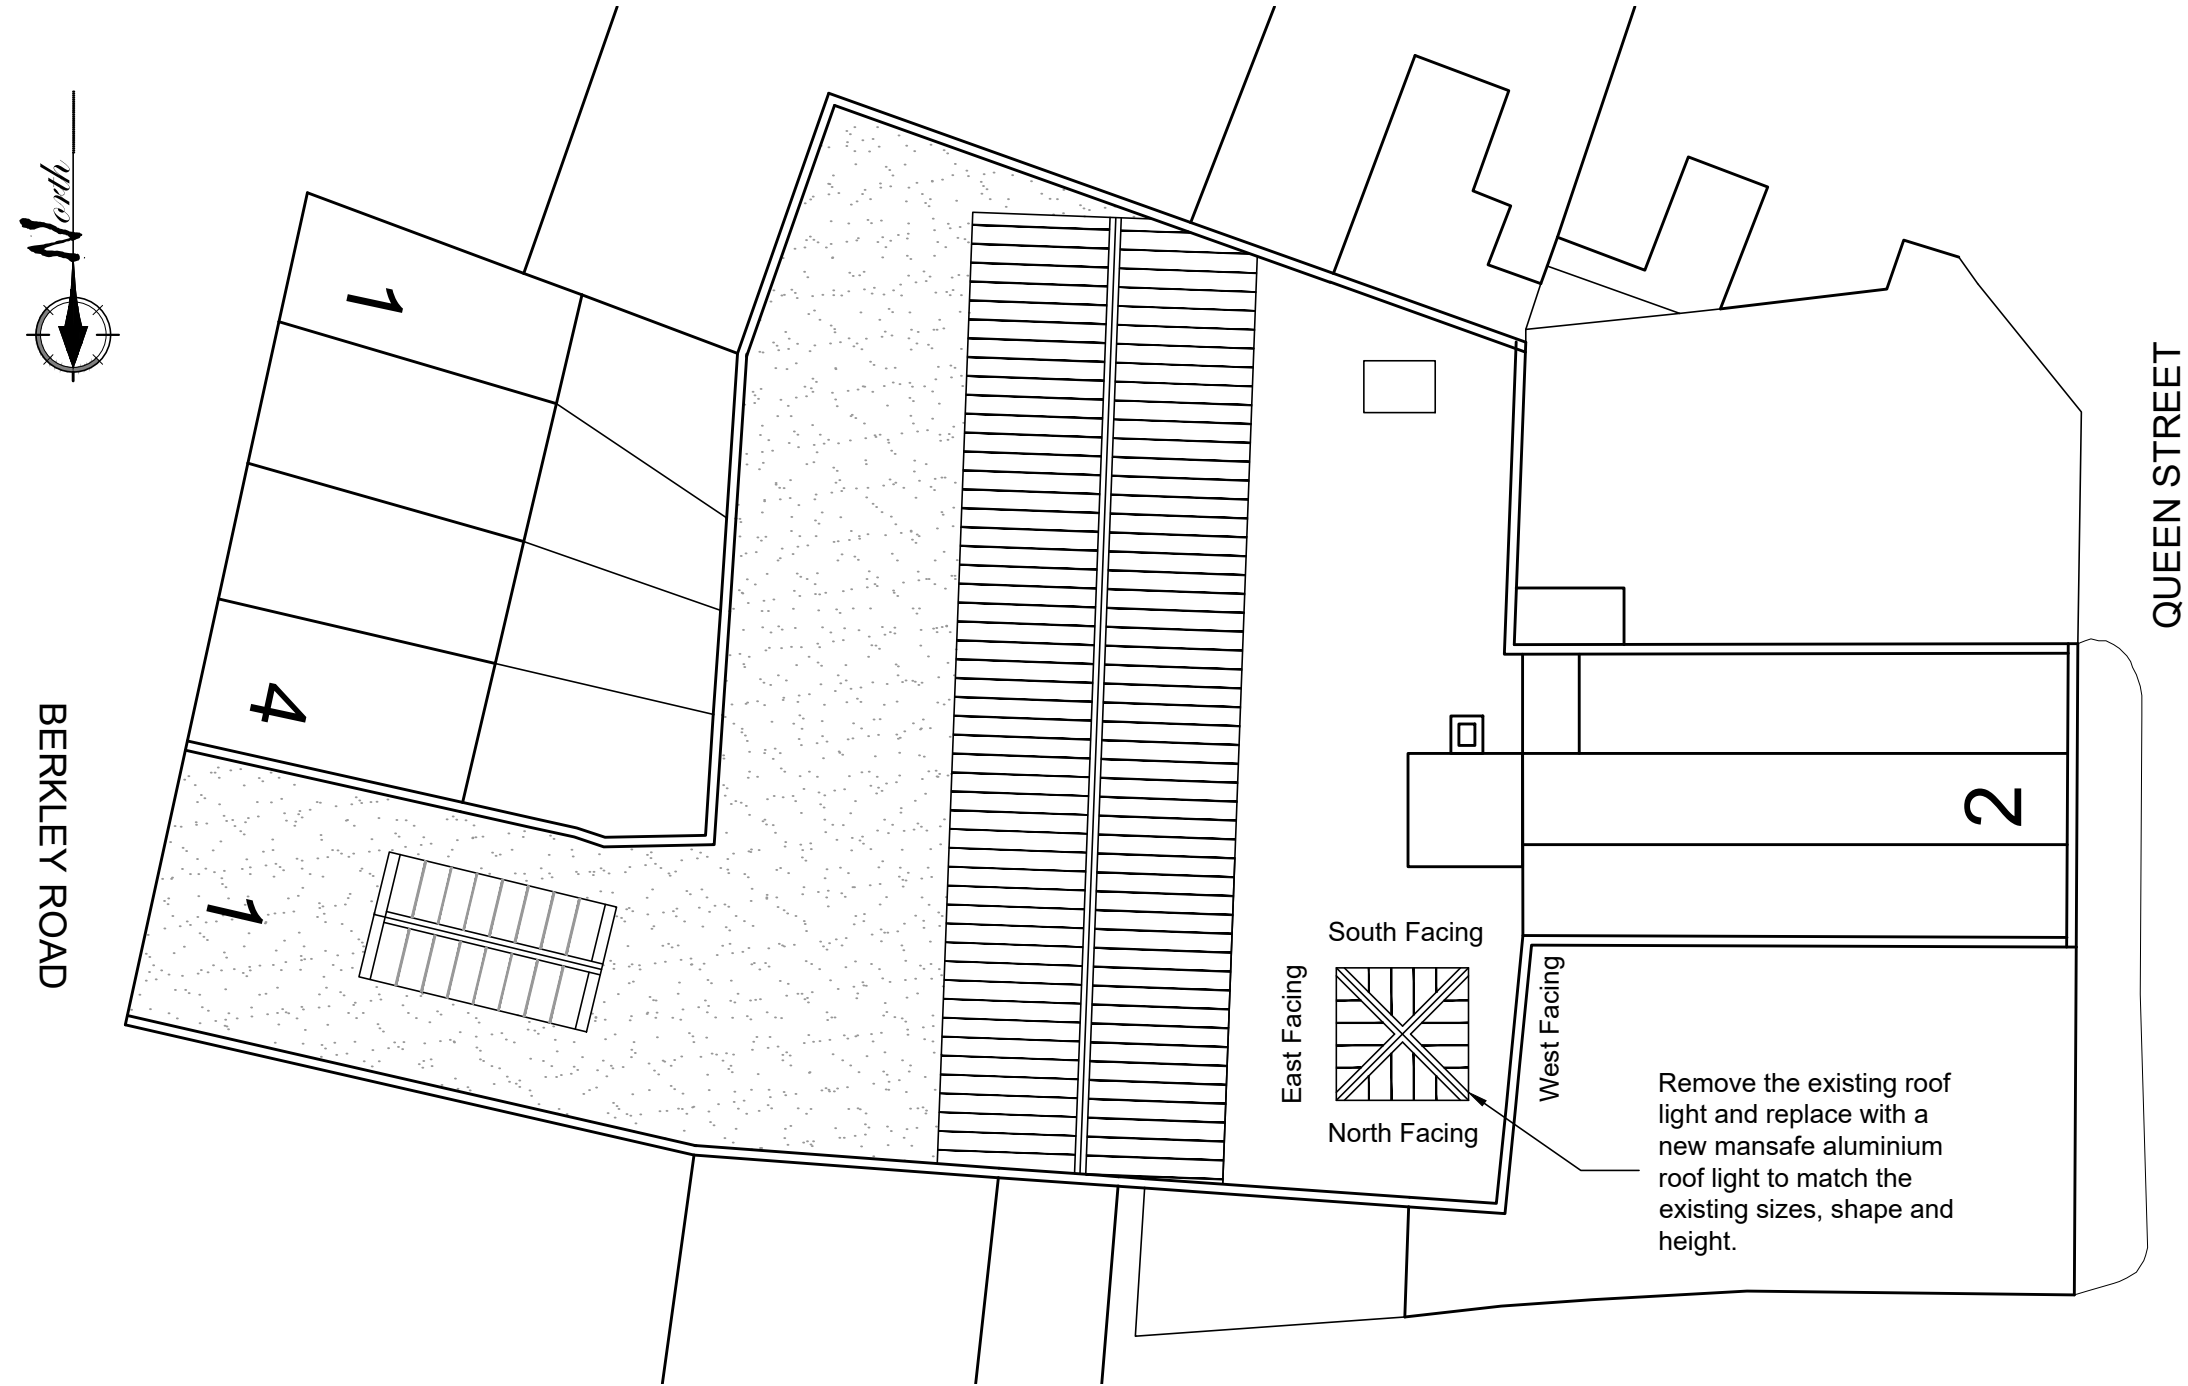


PROPOSED ROOF PLAN
SCALE 1:200

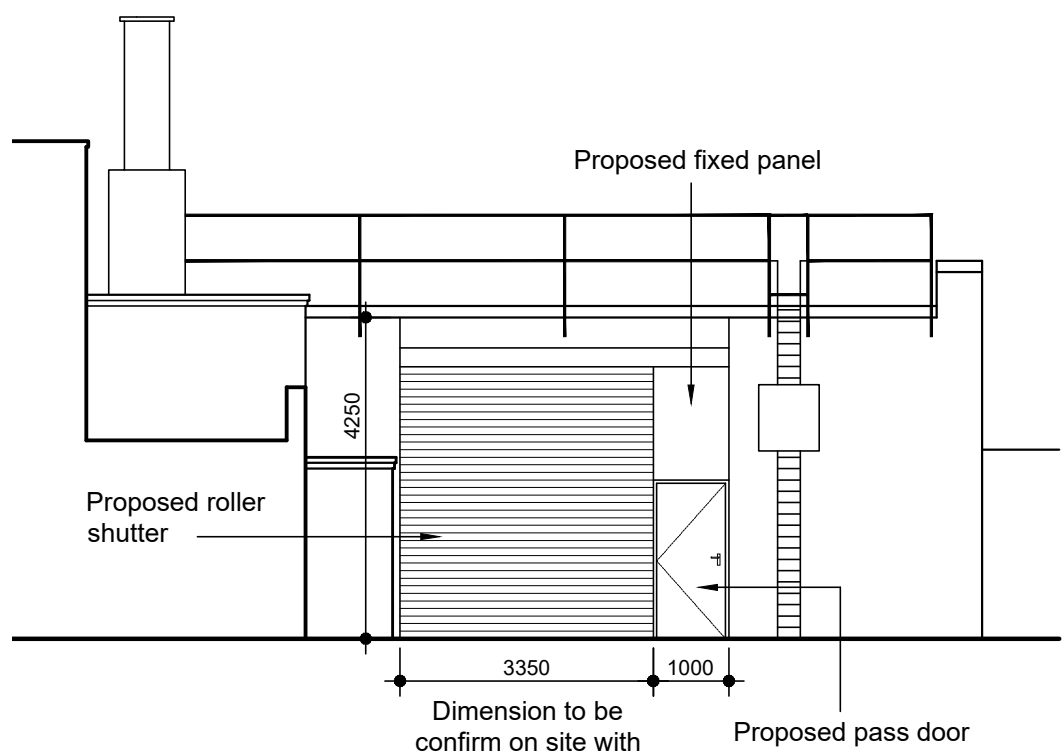


PROPOSED ELEVATION A - BERKLEY
ROAD ENTRANCE
SCALE 1:100

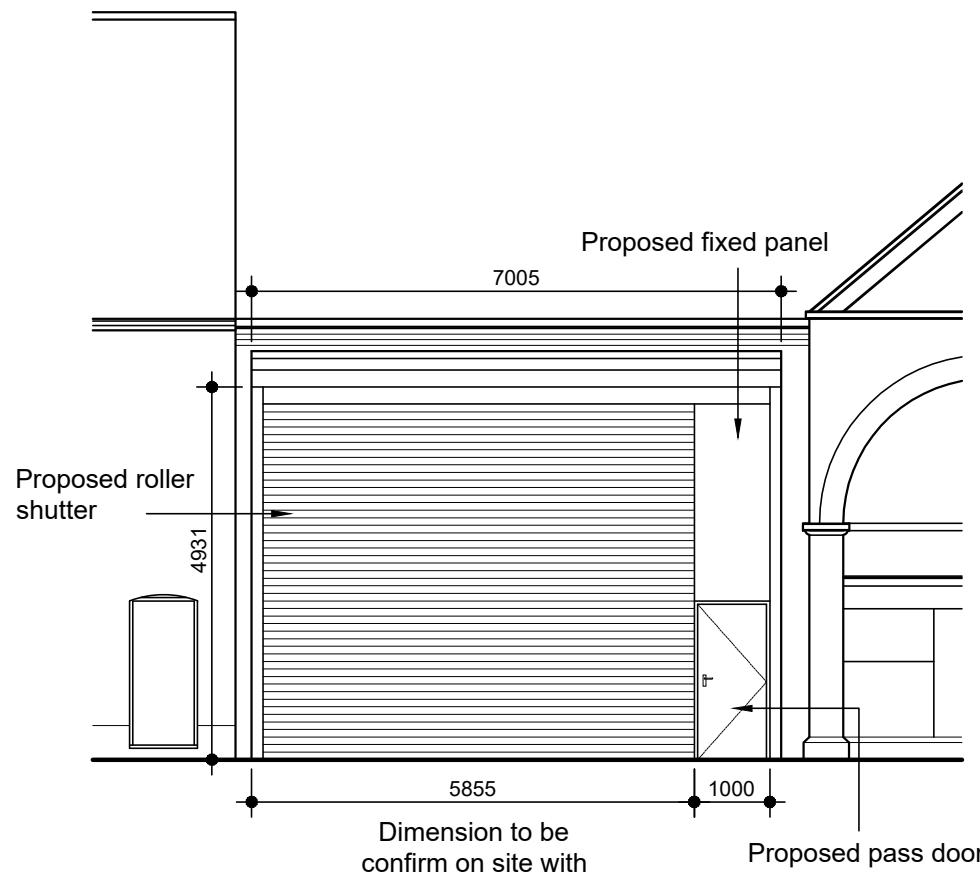


PROPOSED ELEVATION B - QUEEN
STREET ENTRANCE
SCALE 1:100

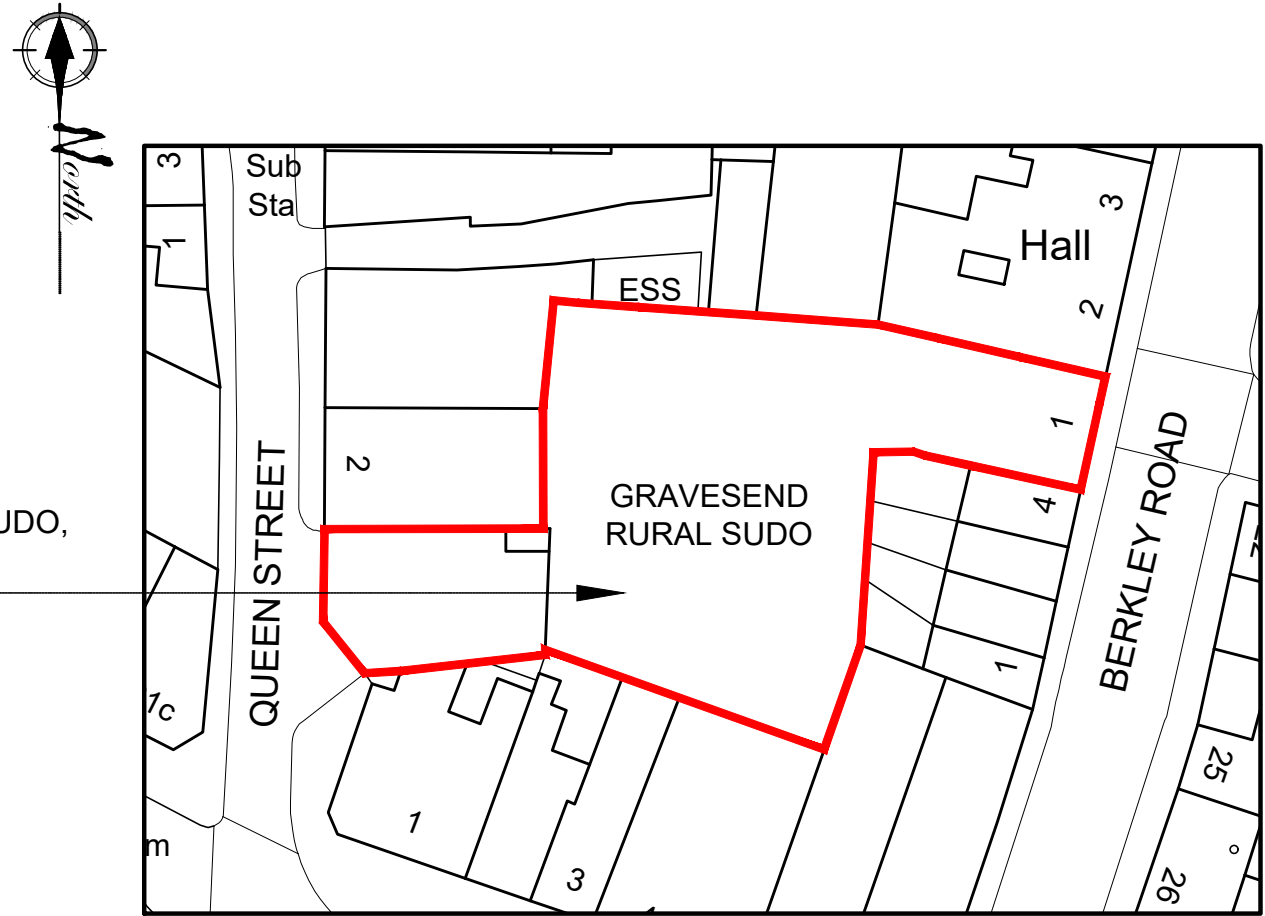

SITE/BLOCK PLAN
SCALE 1:500

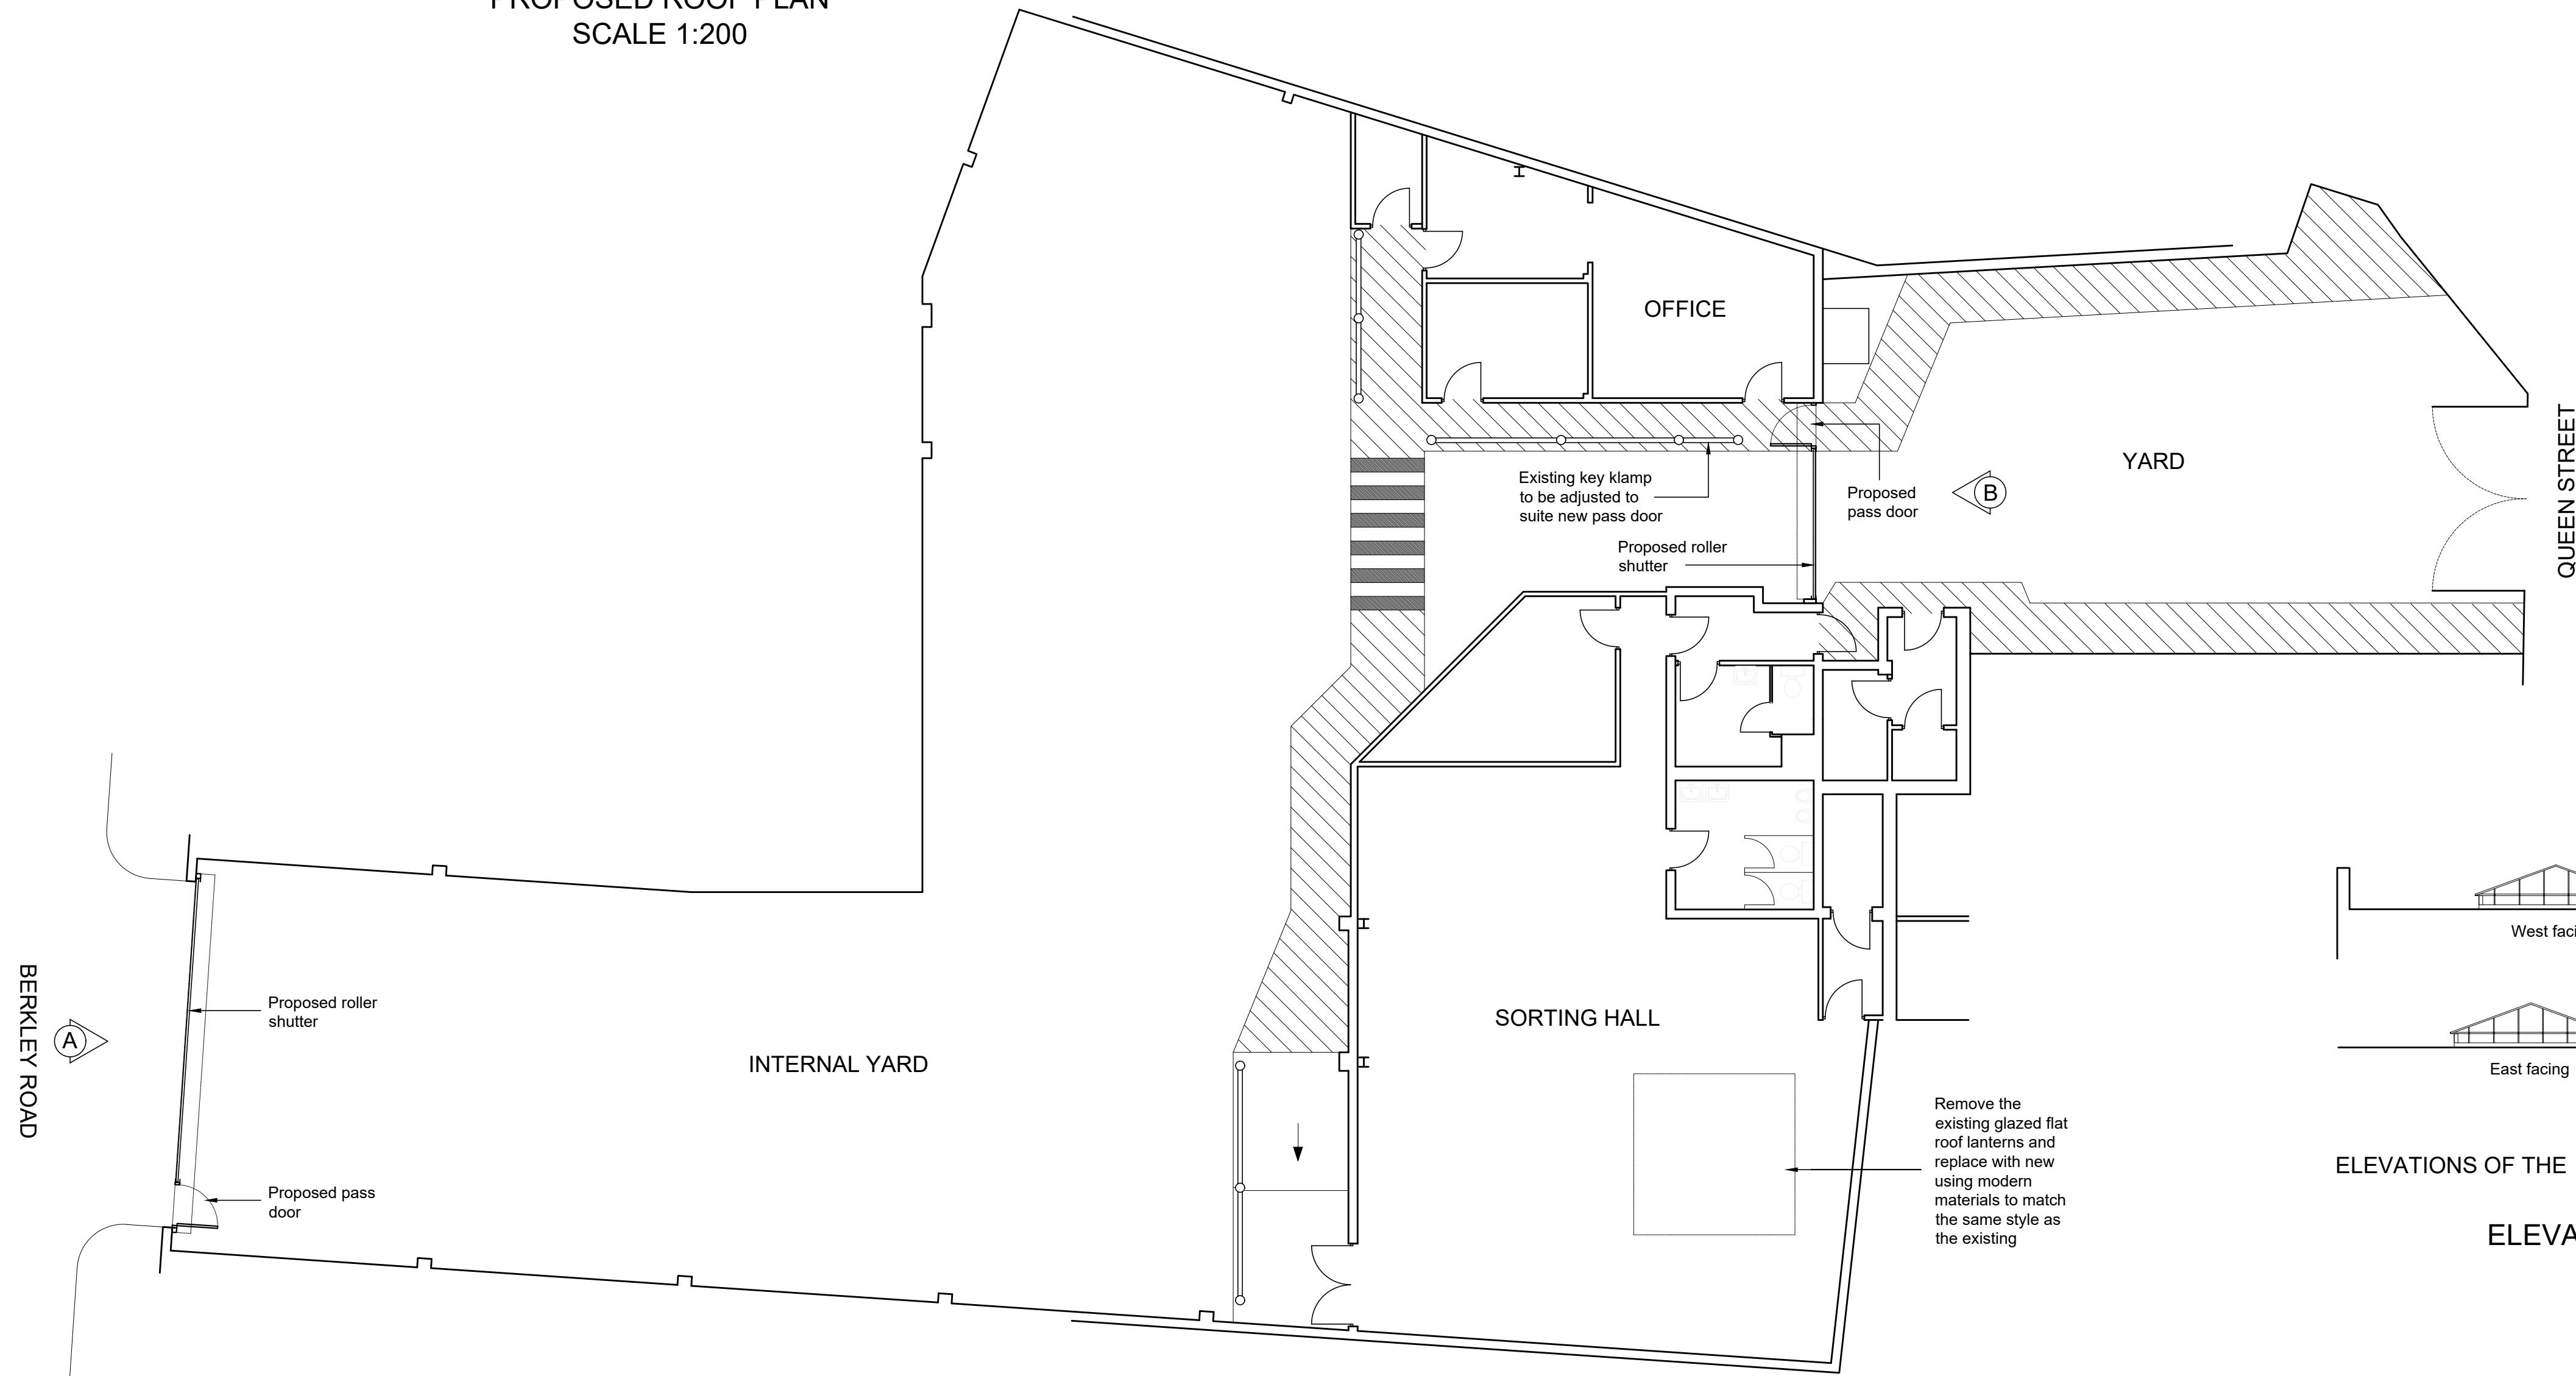

PROPOSED GROUND FLOOR PLAN
SCALE 1:100

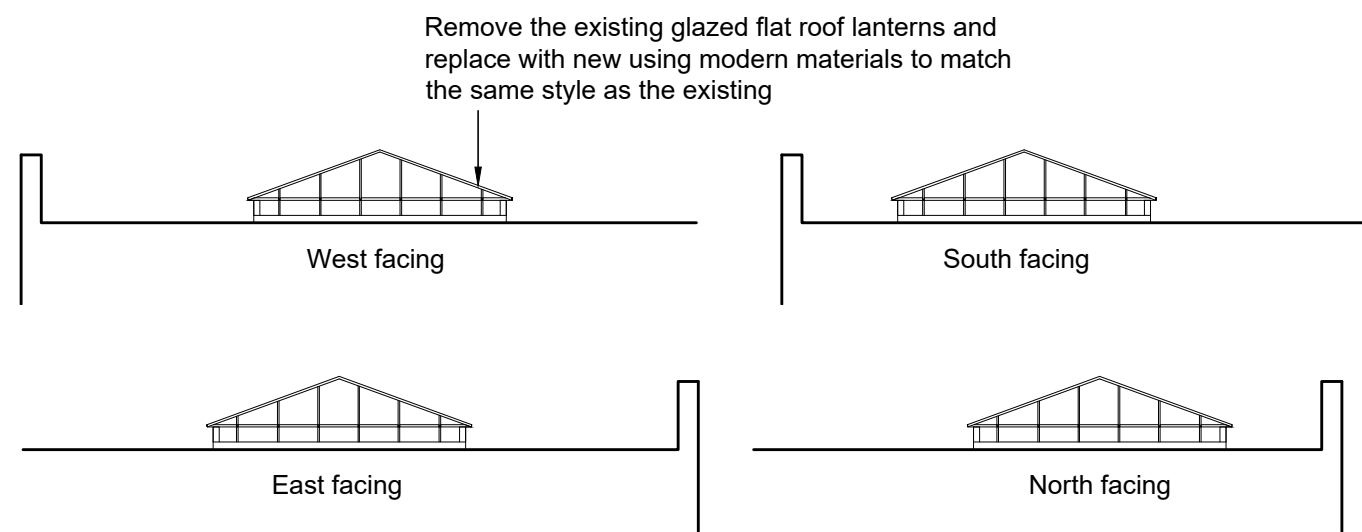

ELEVATIONS OF THE PROPOSED ROOF LANTERN

ELEVATIONS OF THE PROPOSED
ROOF LANTERN
SCALE 1:100



Client
Royal Mail Property and Facilities Solutions

Project
Fabric Remedial's 23/24
Gravesend Rural SUDO
Queen Street Gravesend DA12 2EE

Title
Proposed Ground Floor Plan,
Roof Plan, Elevations
and Block Plan

Drawn by: DO Date: 17/10/2023

Checked by: DO

Scale @ A1: 1:100/200/500 Drg. No.: 17578-02

Leigh-on-Sea Office
1446-1448 London Rd,
Leigh-on-Sea, S99 2UW
leigh.office@livemore.co.uk
01702 714977



Hanningfield Office
Unit 8 1st Floor Office
Old Church Road,
East Hanningfield
Chelmsford
CM3 8AB

www.livemore.co.uk

Livemore is the trading name of The Livemore Partnership LLP, registered as a limited liability partnership in England and Wales.
Registration No. 02038161 Registered Office 1446-1448 London Road, Leigh-on-Sea, Essex, S99 2UW