
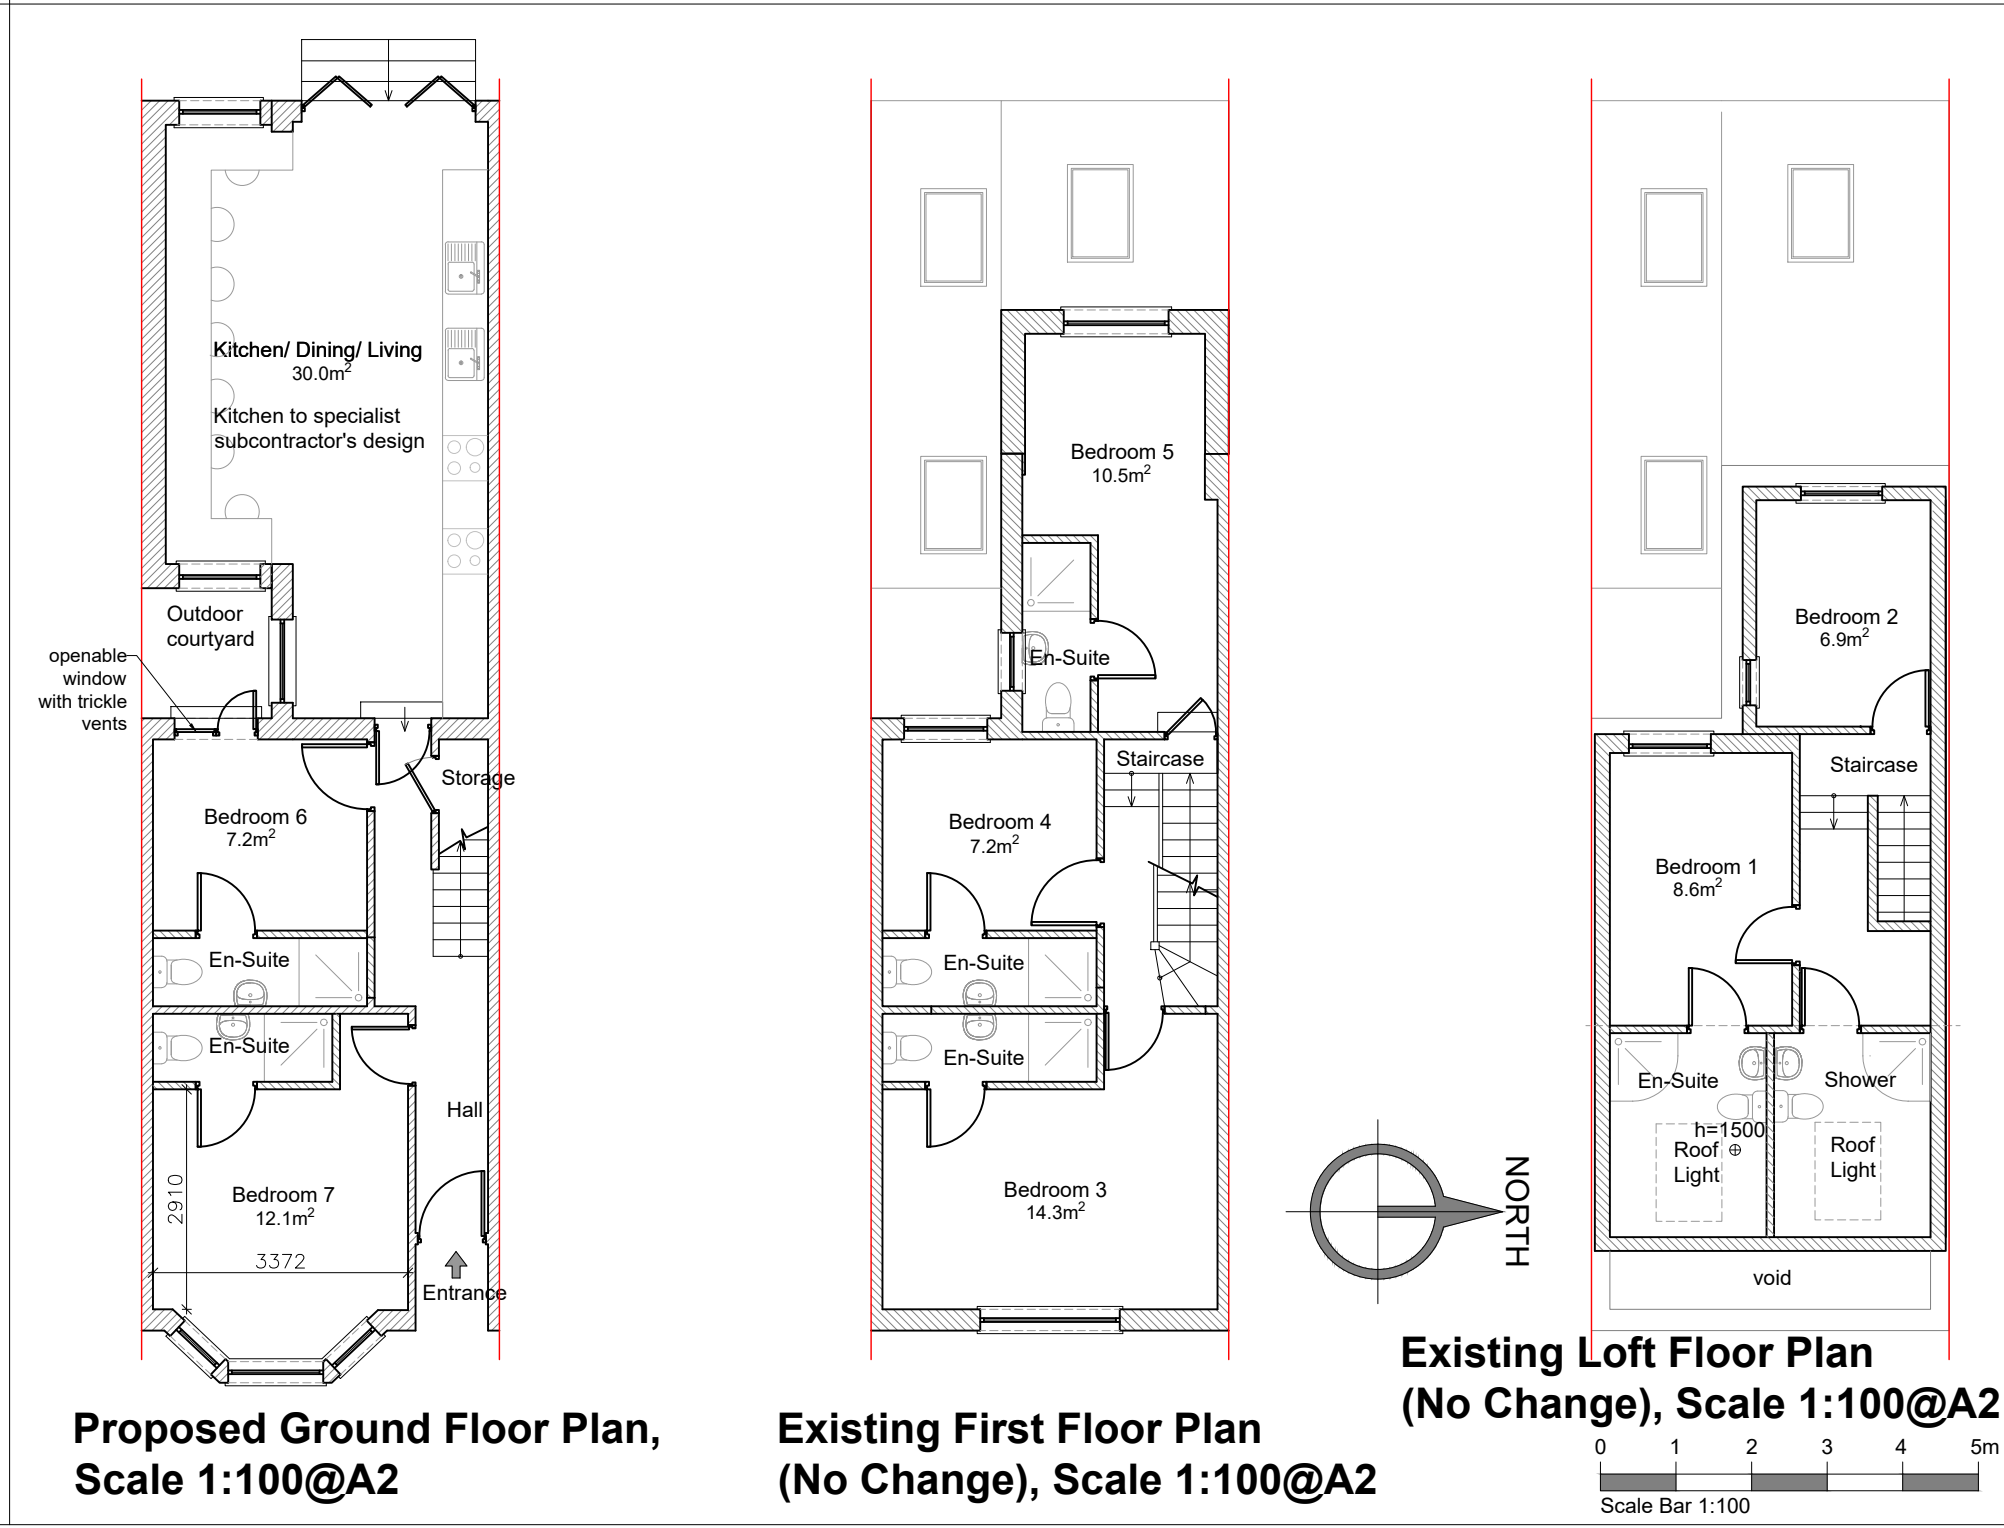
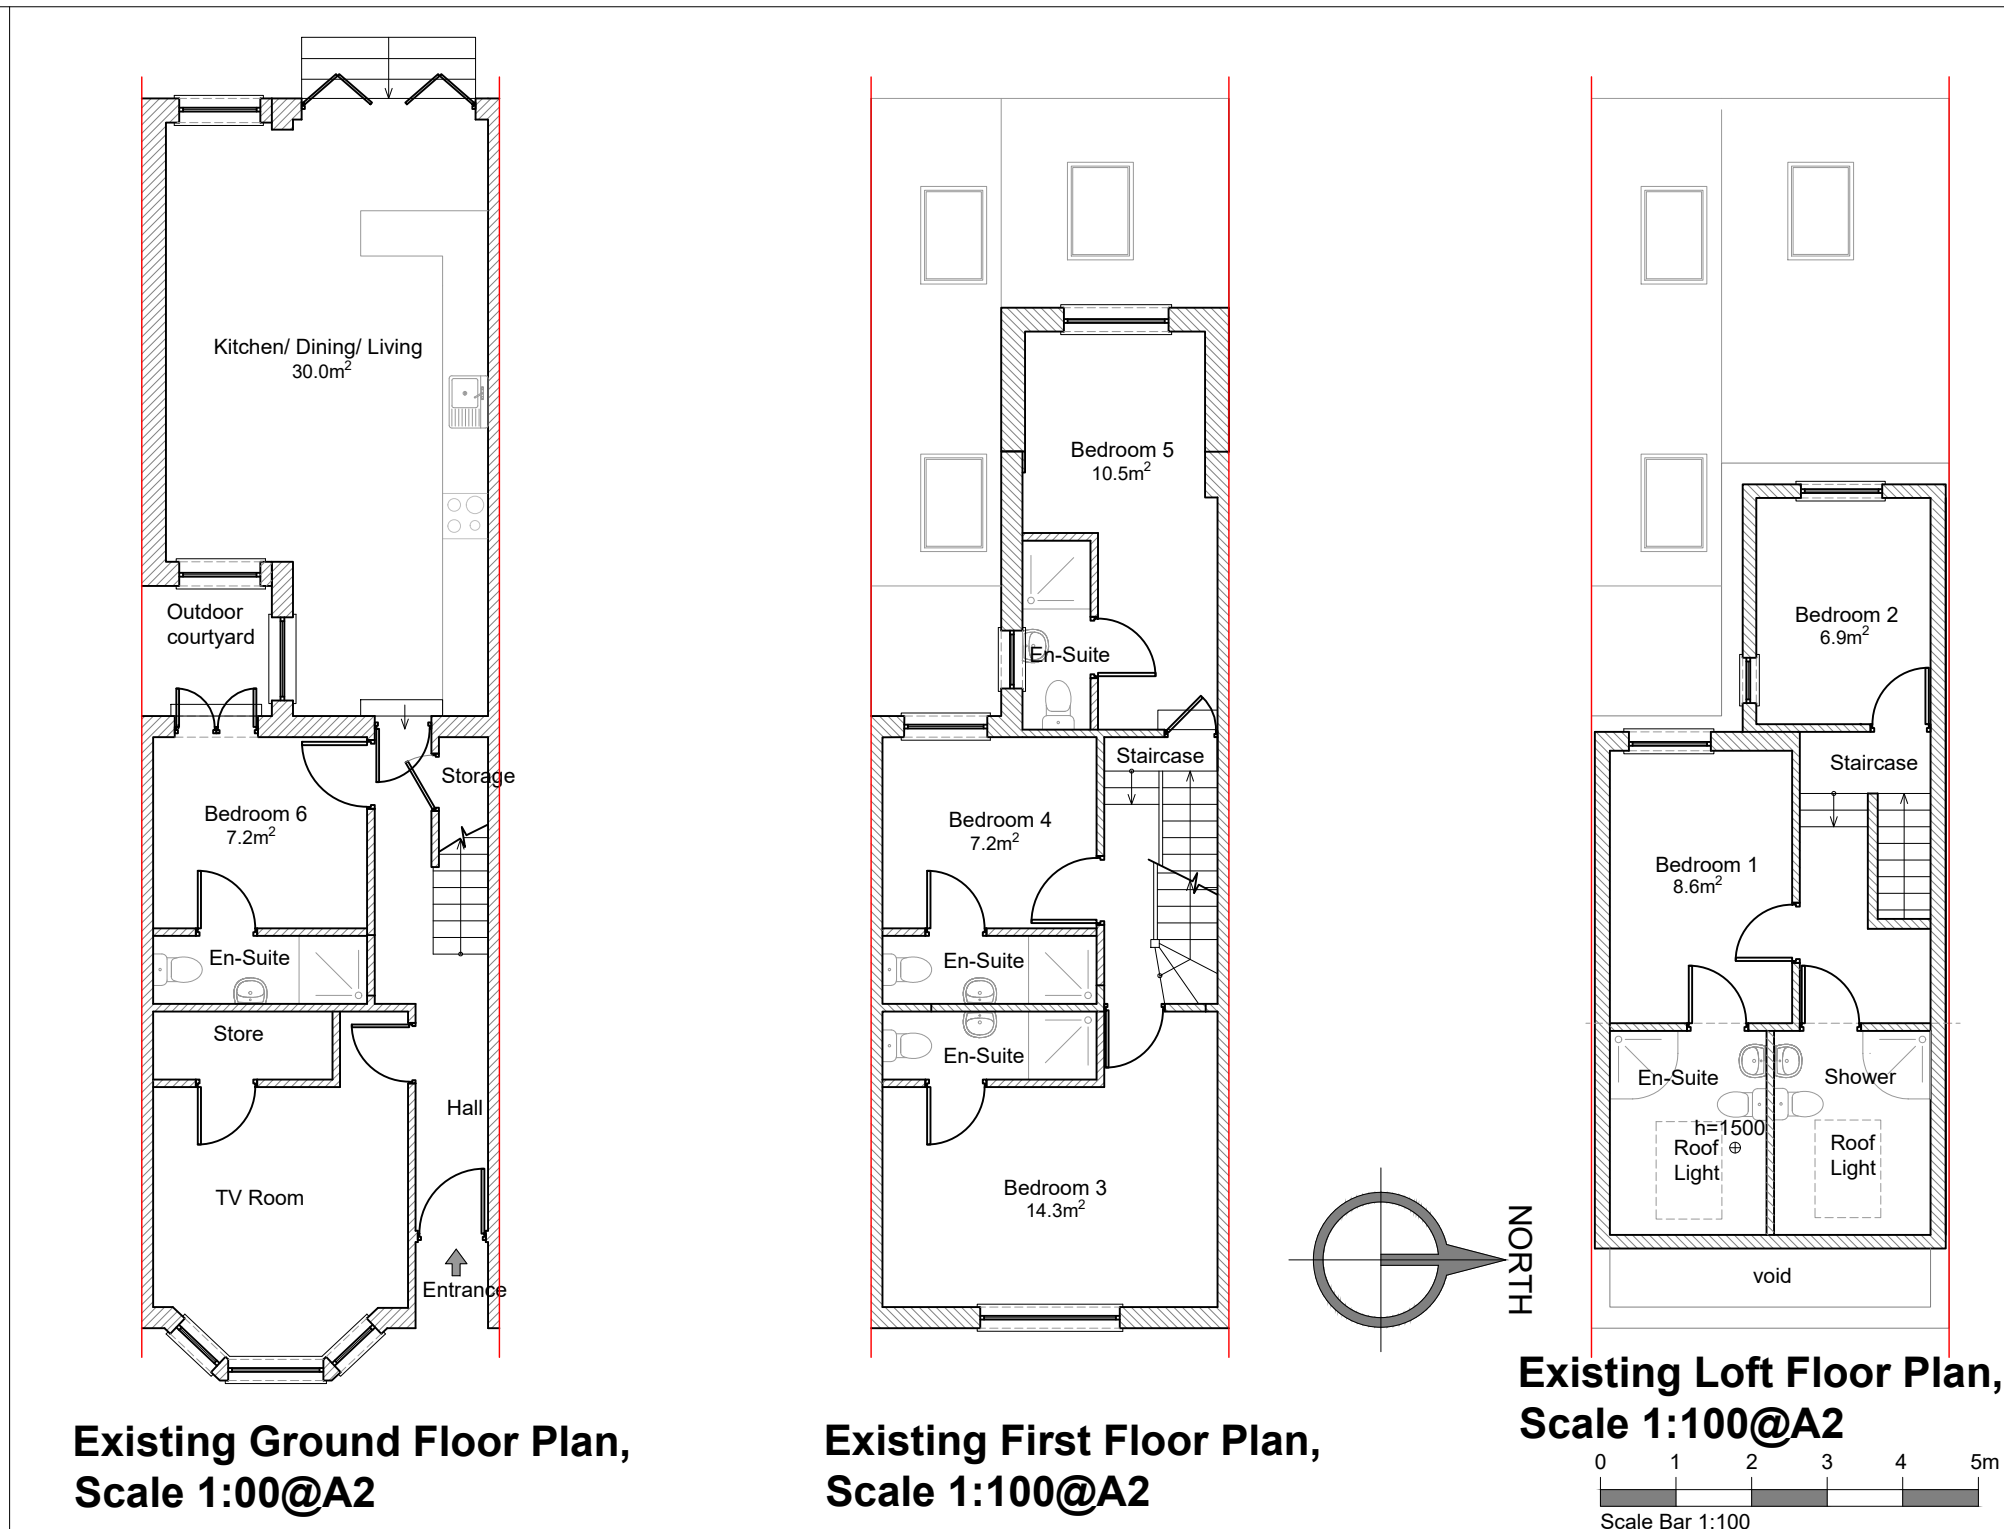
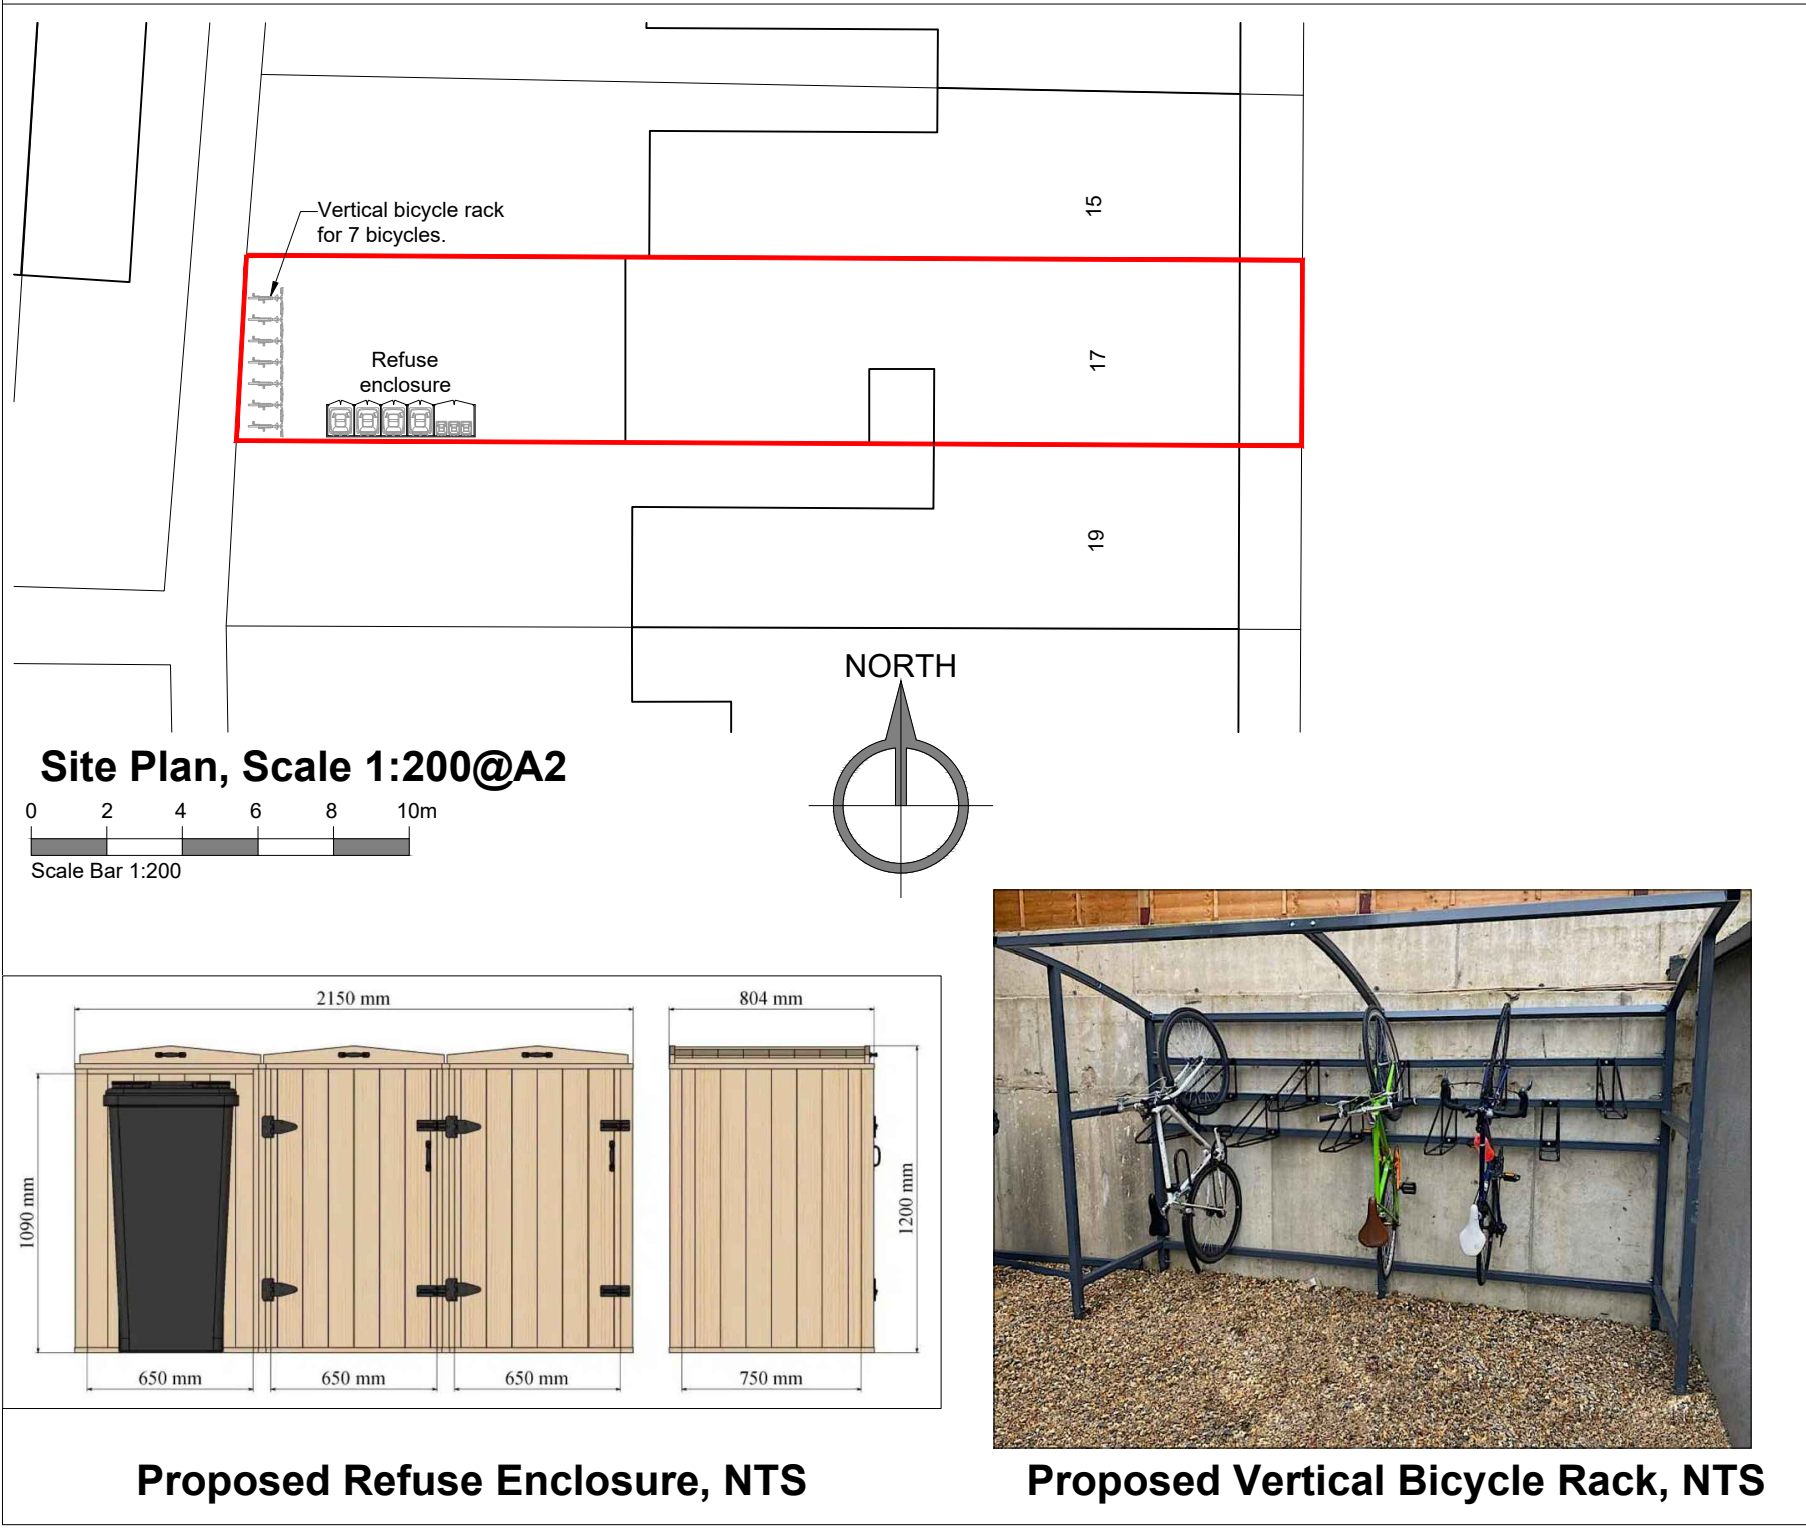


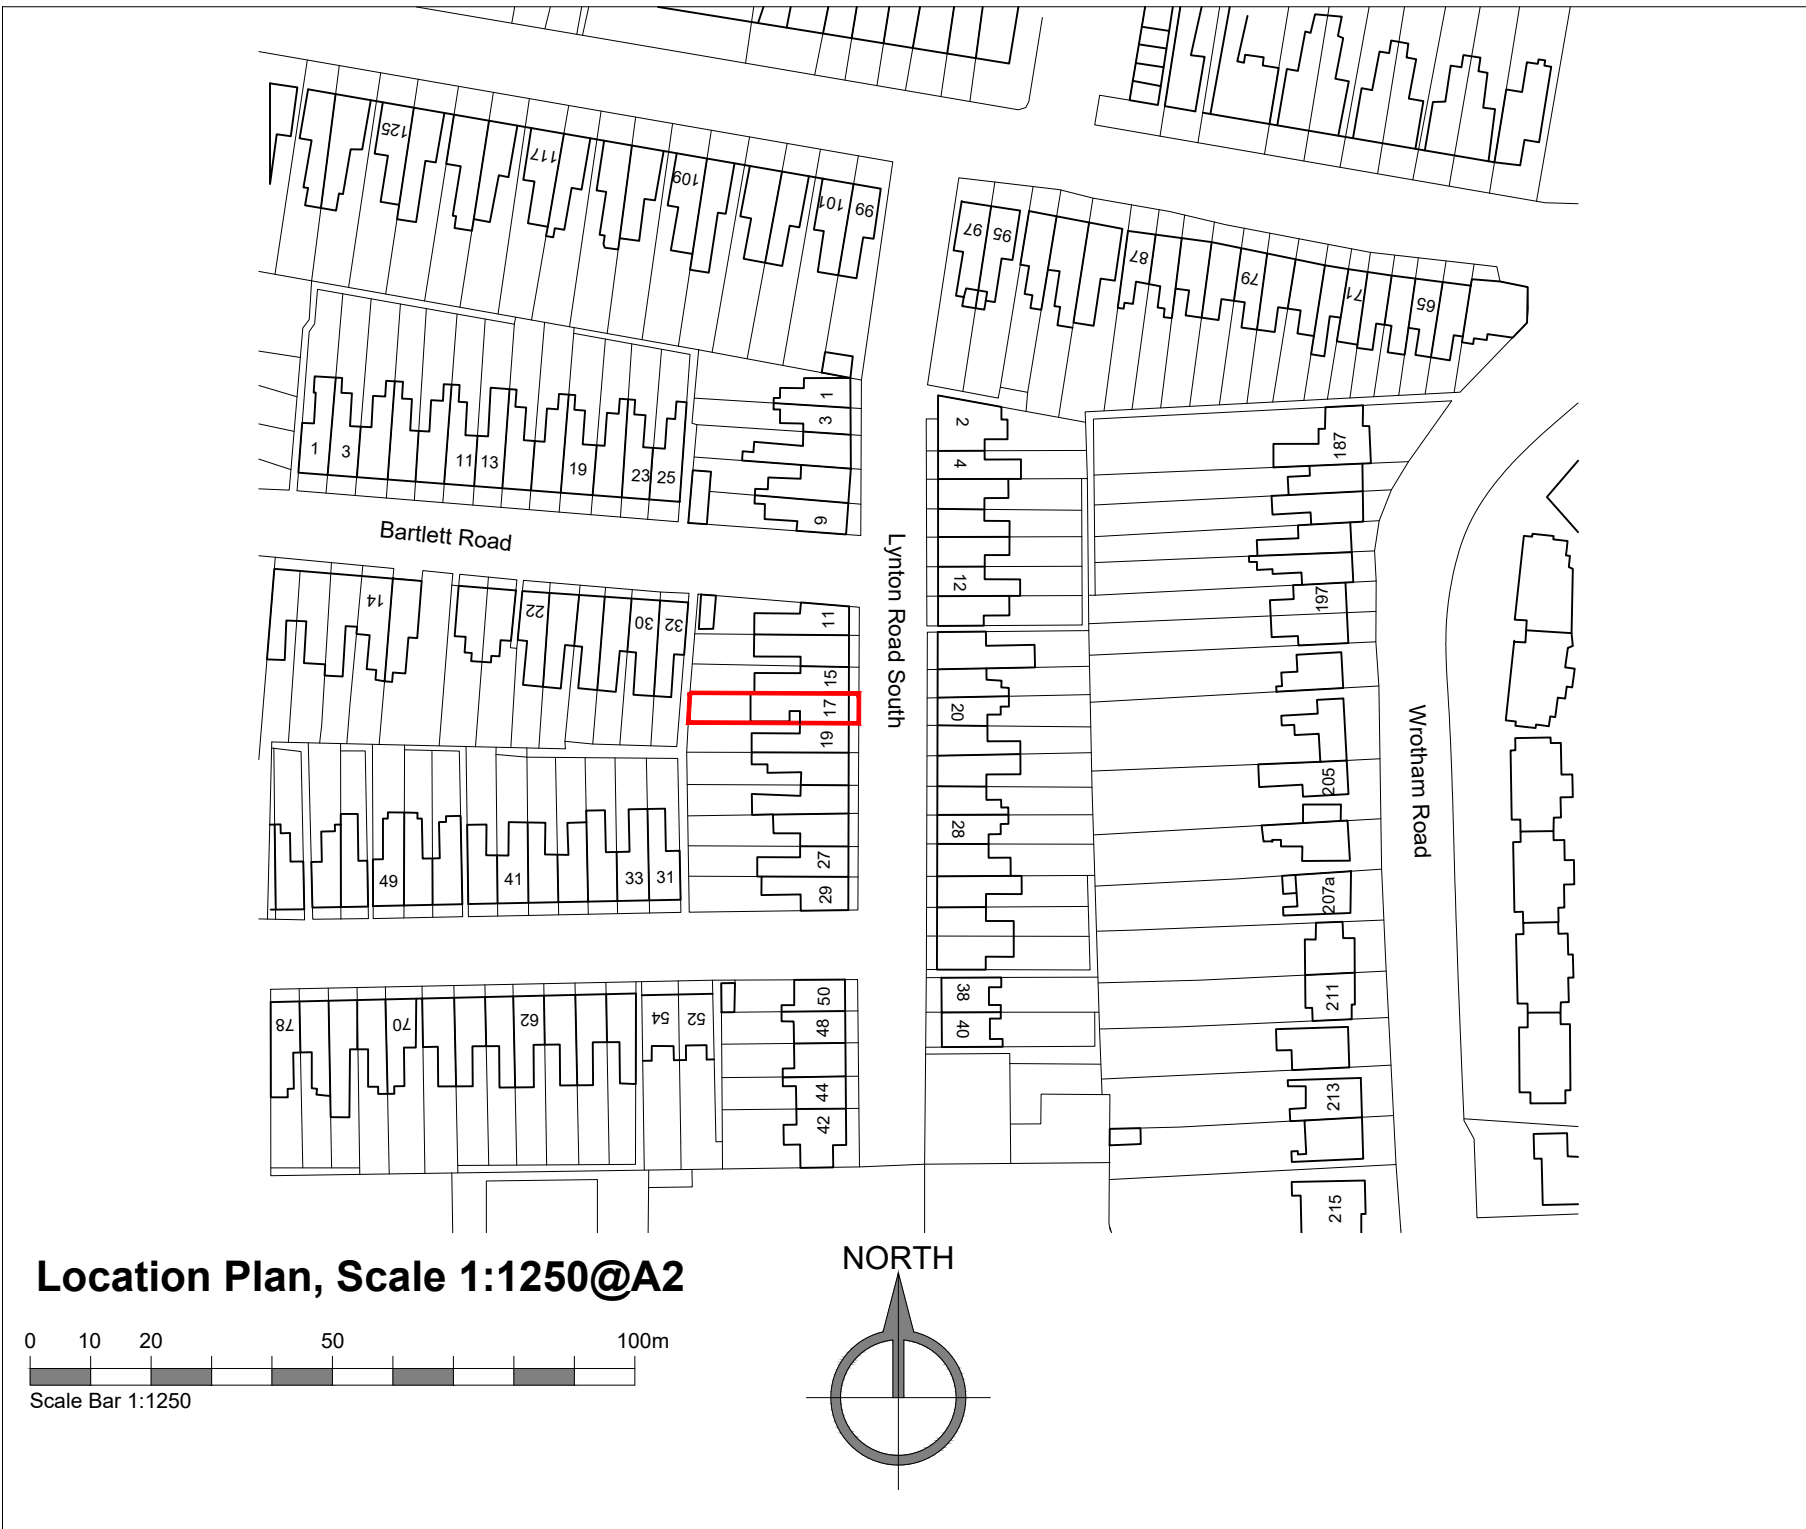

DO NOT SCALE - FOR PLANNING PURPOSES ONLY.
ARCHITECTS TO BE INFORMED OF ALL DISCREPANCIES IN DIMENSIONS.
CONTRACTOR TO CHECK ALL DIMENSIONS ON SITE.
ANY UNAUTHORISED COPYING WILL CONSTITUTE INFRINGEMENT OF COPYRIGHT.
ALL RIGHTS RESERVED.
COPYRIGHT© PROARC LTD.

Rev	Details	Date
A	Site Plan annotation revised.	10/07/23
B	Bedroom 2 side window shown.	21/08/23
C	Proposed Bedroom 6 window shown. Kitchen layout and refuse enclosure revised.	19/10/23

PLANNING APPLICATION

RIBA Chartered Practice

PROARC
Architecture & Properties
www.proarc.one
maciej@proarc.one
M: 07511251343 T: 01634 353 323
Reg. Office: 42 Valley Road, Gillingham, Kent, ME7 2EU

Project Title **Change of Use from a 6 Person HMO (C4) to a 7 Person HMO (Sui Generis)**

Drawing Title **Location Plan, Existing and Proposed Drawings**

Address 17 Lynton Road South, Gravesend, DA11 7NF

Drawn	Checked	Scale	Date
KW	MW	as indicated@A2	15/06/2023

Dwg No 2316_PL01 Rev No C