


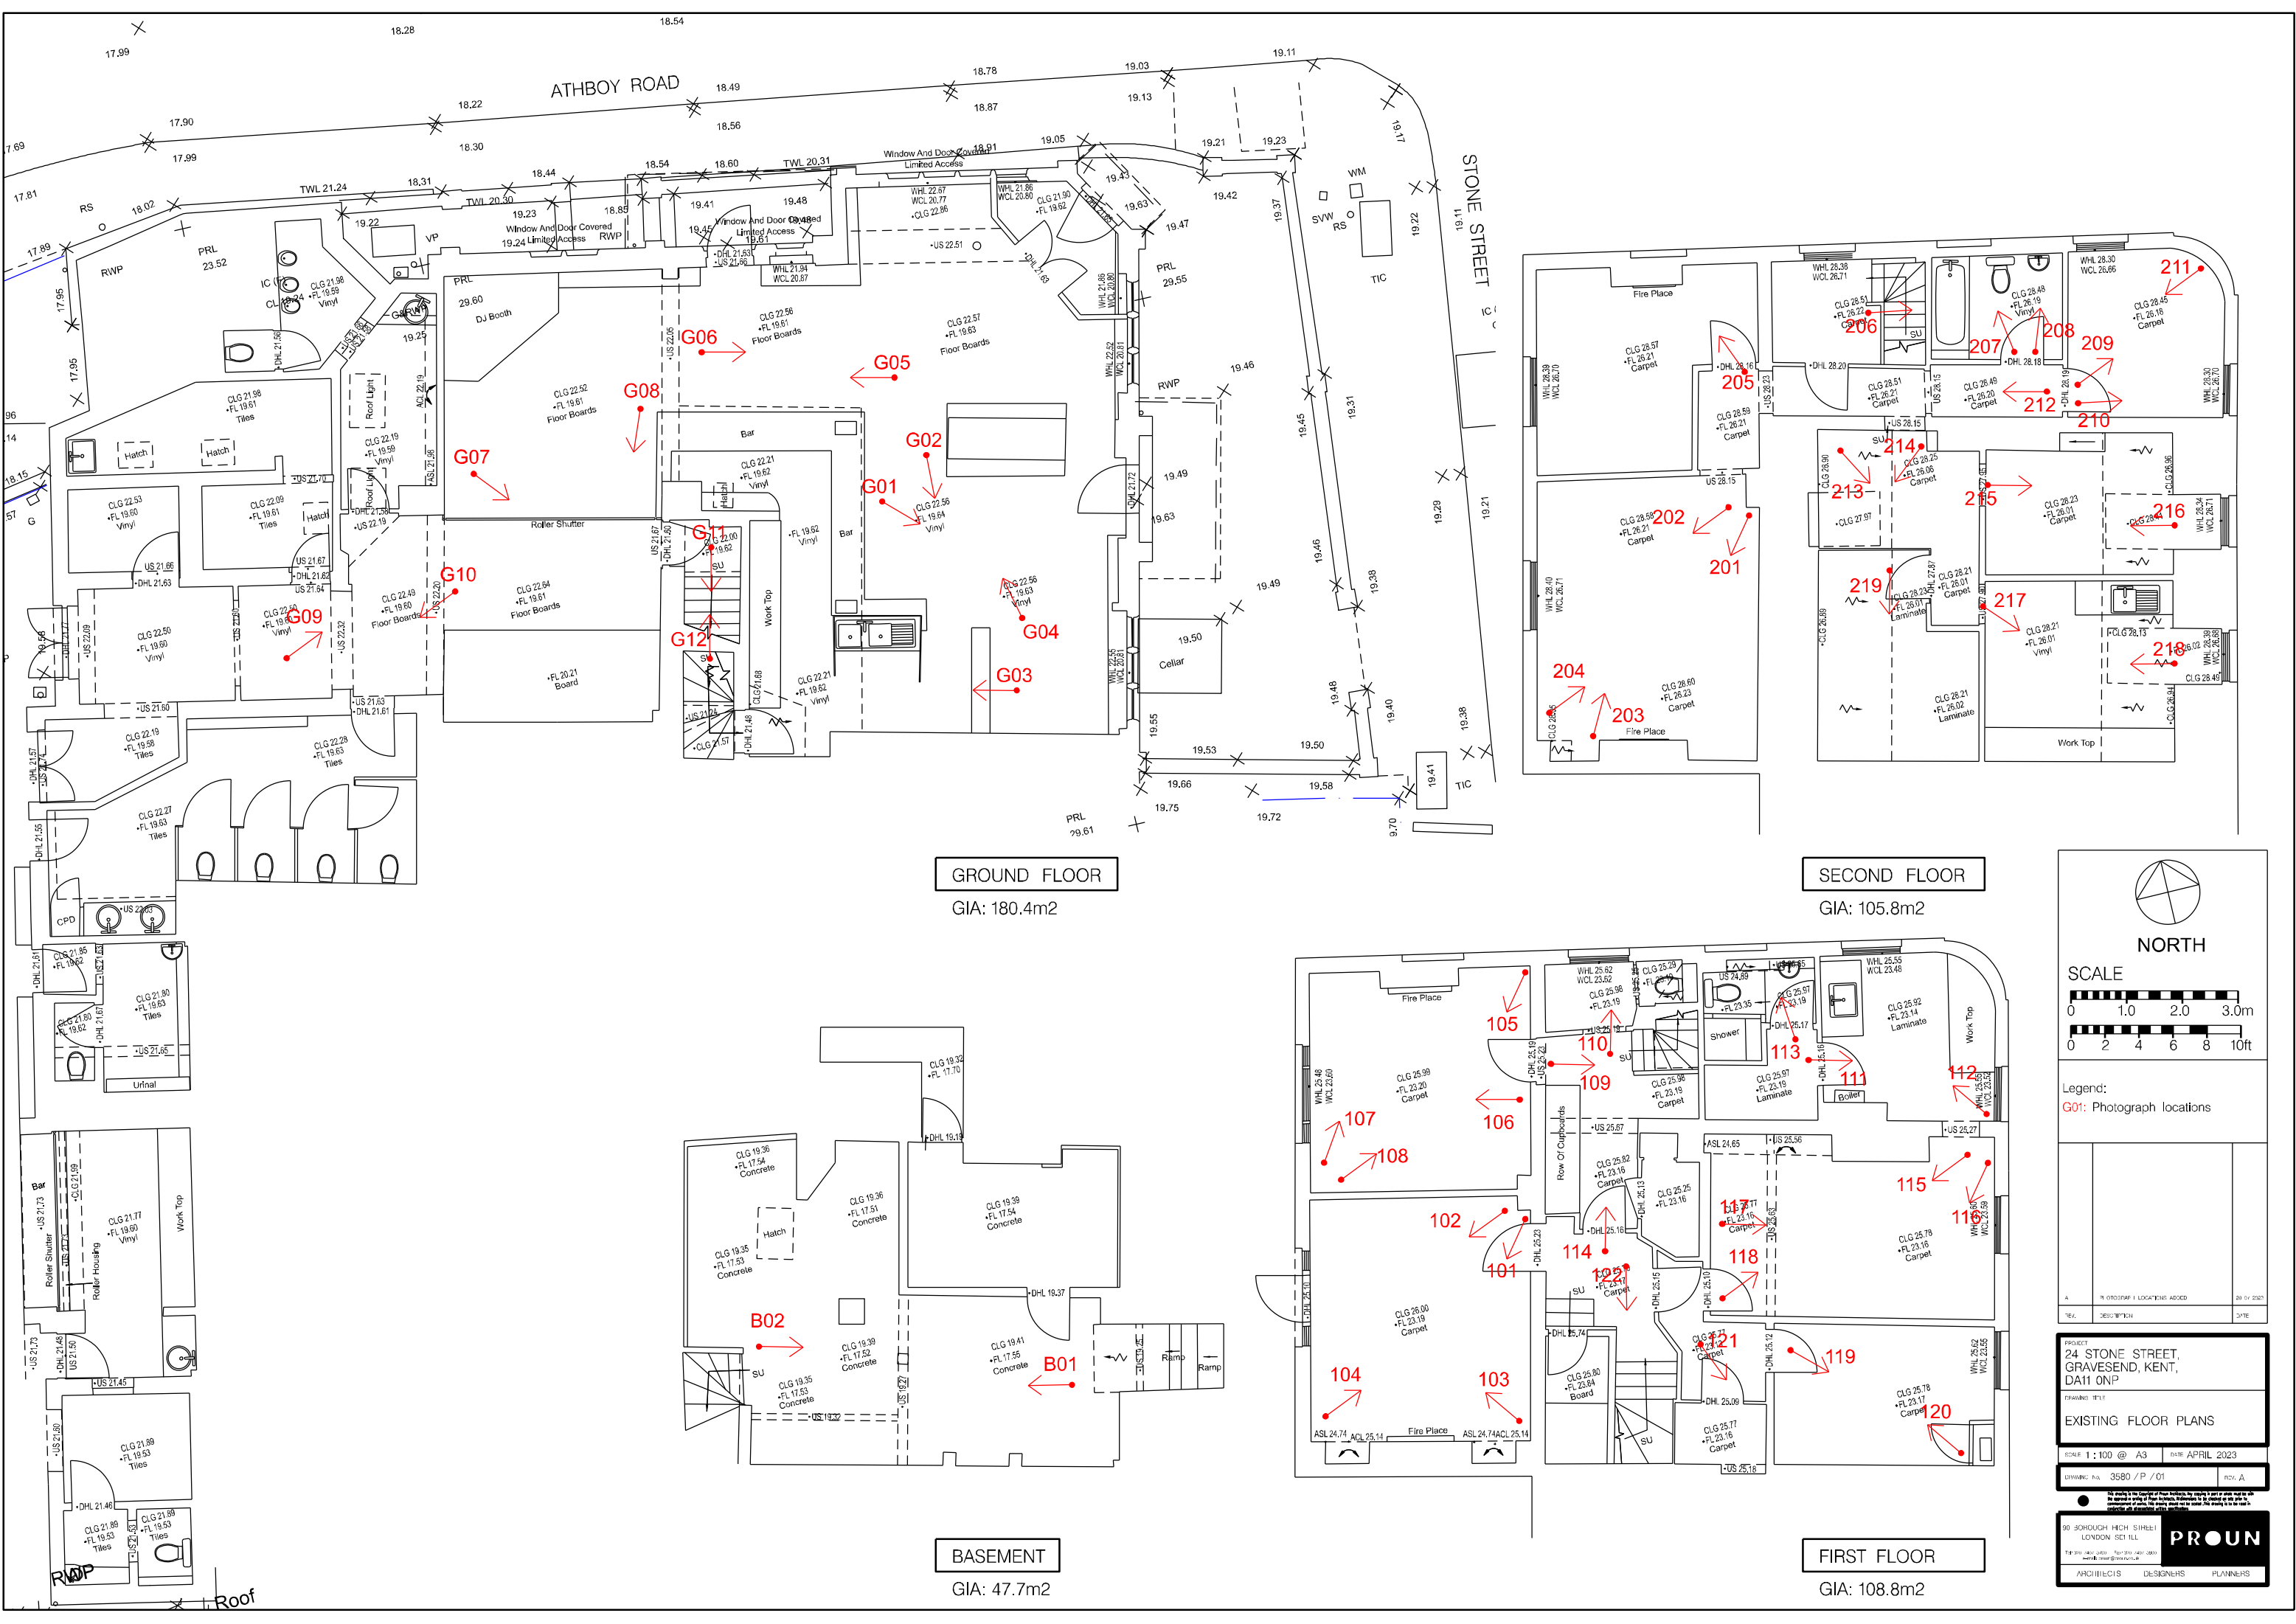

Legend:
G01: Photograph locations

PROJECT
24 STONE STREET,
GRAVESEND, KENT,
DA11 0NP

EXISTING FLOOR PLANS

SCALE 1:100 @ A3 DATE APRIL 2023

DRAWING NO. 3580 / P / 01 REV. A

30 BOROUGH HIGH STREET
LONDON SE1 1LL

PROUN

ARCHITECTS DESIGNERS PLANNERS