



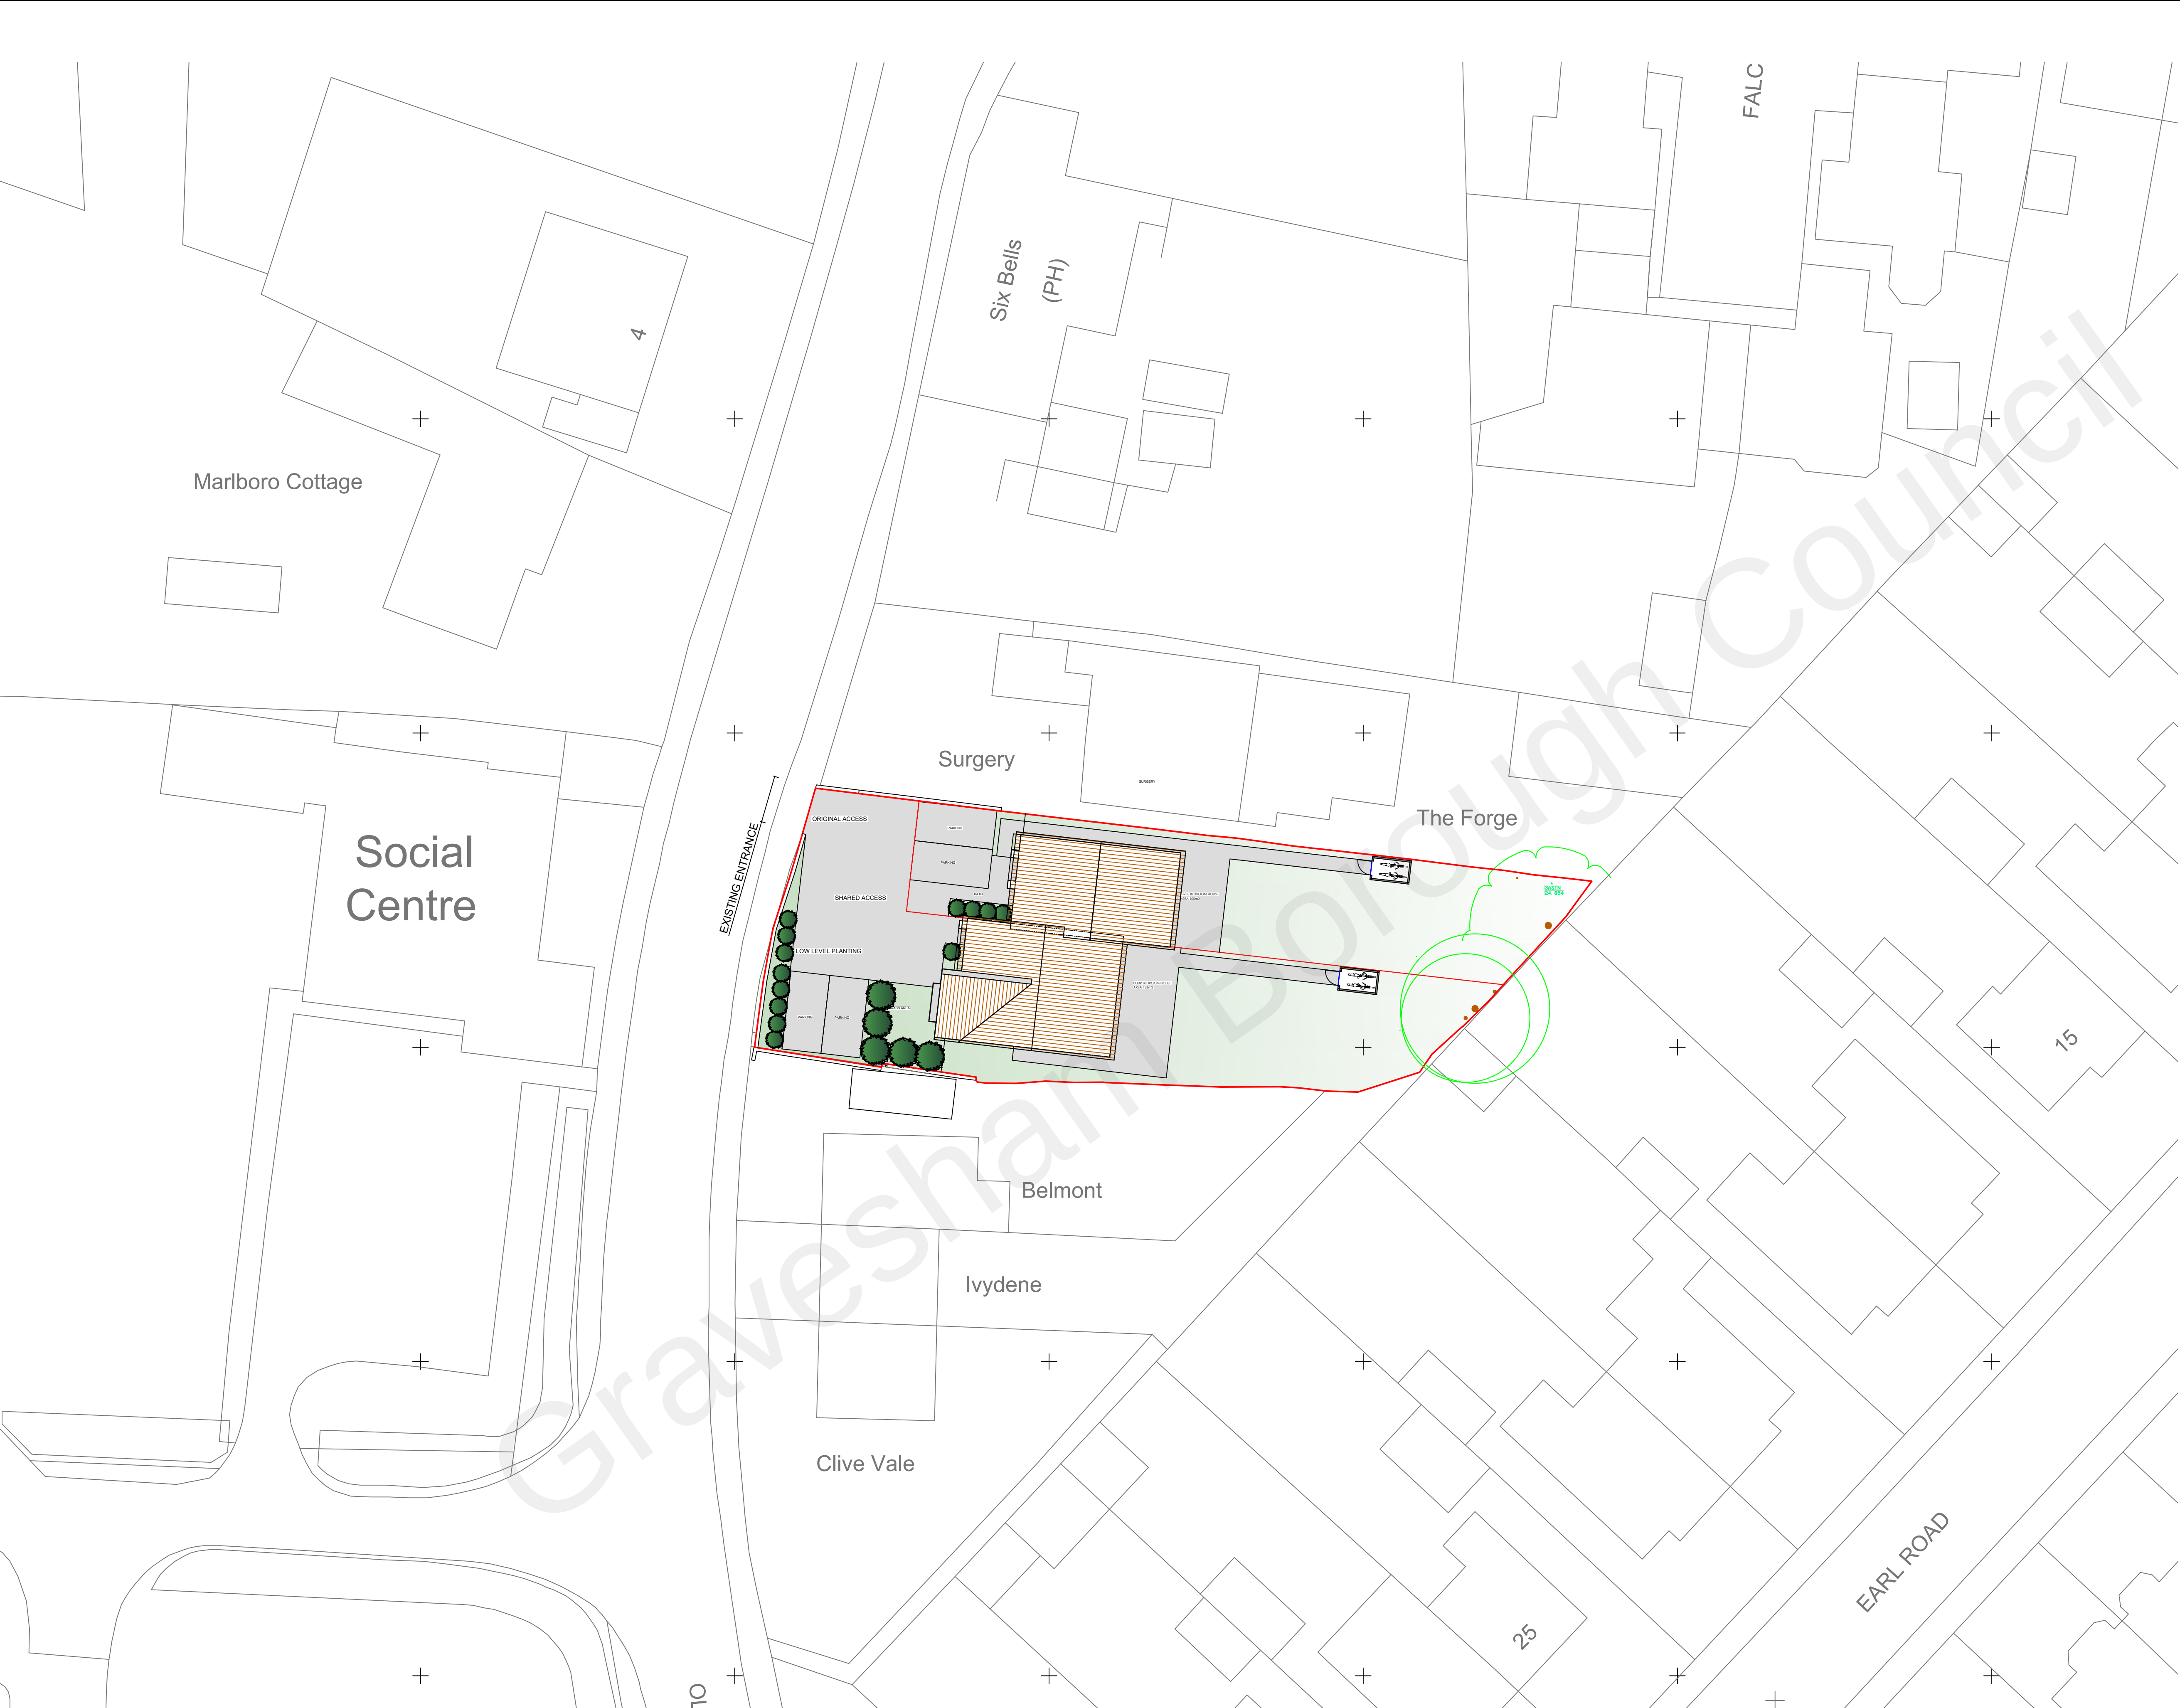

Notes:

- Do Not Scale.
- Report all discrepancies, errors and omissions.
- Verify all dimensions on site before commencing any work on site or preparing shop drawings.
- All materials, components and workmanship are to comply with the relevant British Standards, Codes of Practice, and appropriate manufacturers recommendations that from time to time shall apply.
- For all specialist work, see relevant drawings.
- This drawing and design are copyright of the mark carter design.

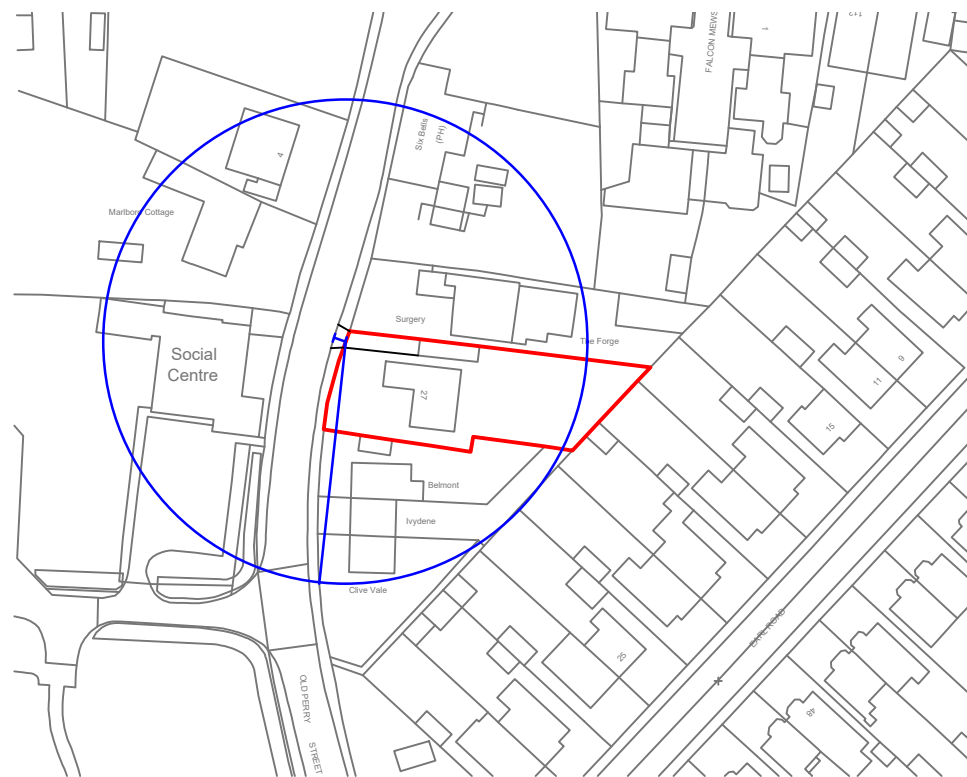

LOCATION PLAN 1-1250
0 25 50
Scale Bar at 1:1250



Revision	Date	Description

Status PLANNING		
Mark Carter ASSOCIATES		Architectural Design
design studio priestfield stadium gillingham kent ME7 4DD tel 01634 304700 fax 01634 850986 e mail: markcarter.design@virgin.net		
Client MR SARON		
Drawing Title SITE PLAN		
Project Title OLD PERRY STREET NEW DWELLINGS		
Scale 1:200	Date MAY 22	Drawn MC
Drawing No 3405 - 005	Rev B	

SITE PLAN 1-200
0 10 20
Scale Bar at 1:200