



Existing Elevations  
1:100

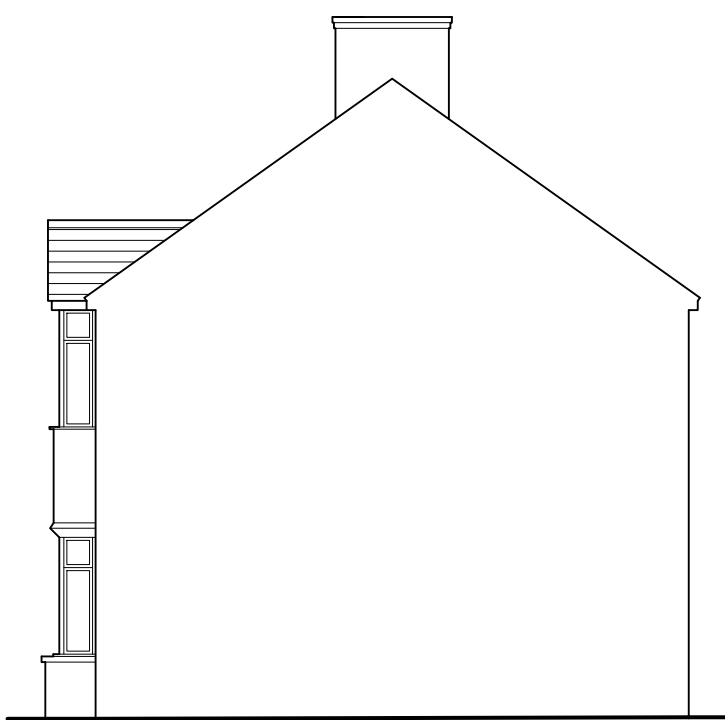


Side



Rear

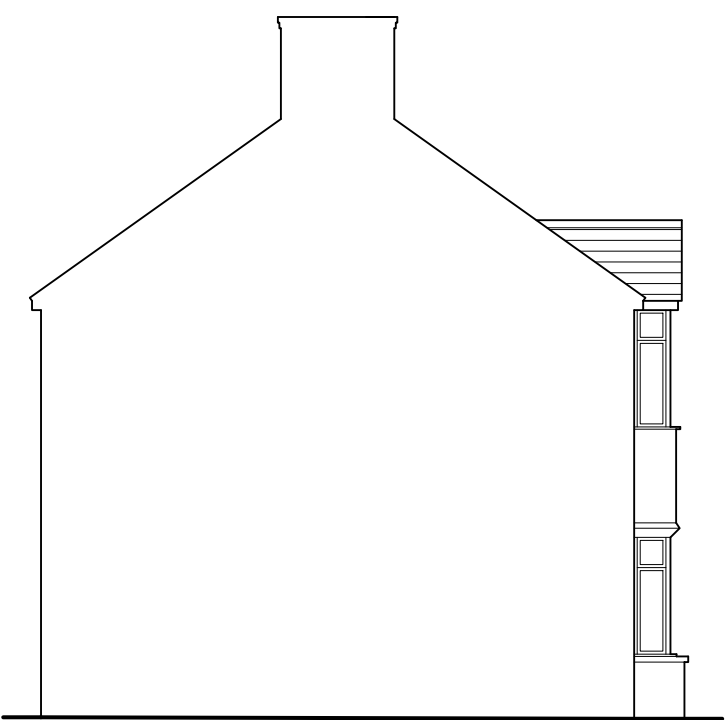

Side

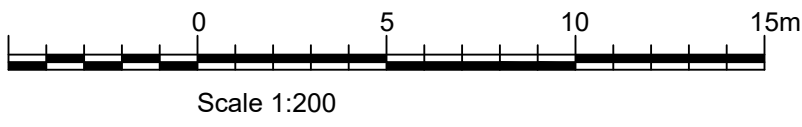


Scale 1:200




Scale 1:100


Proposed Elevations  
1:100

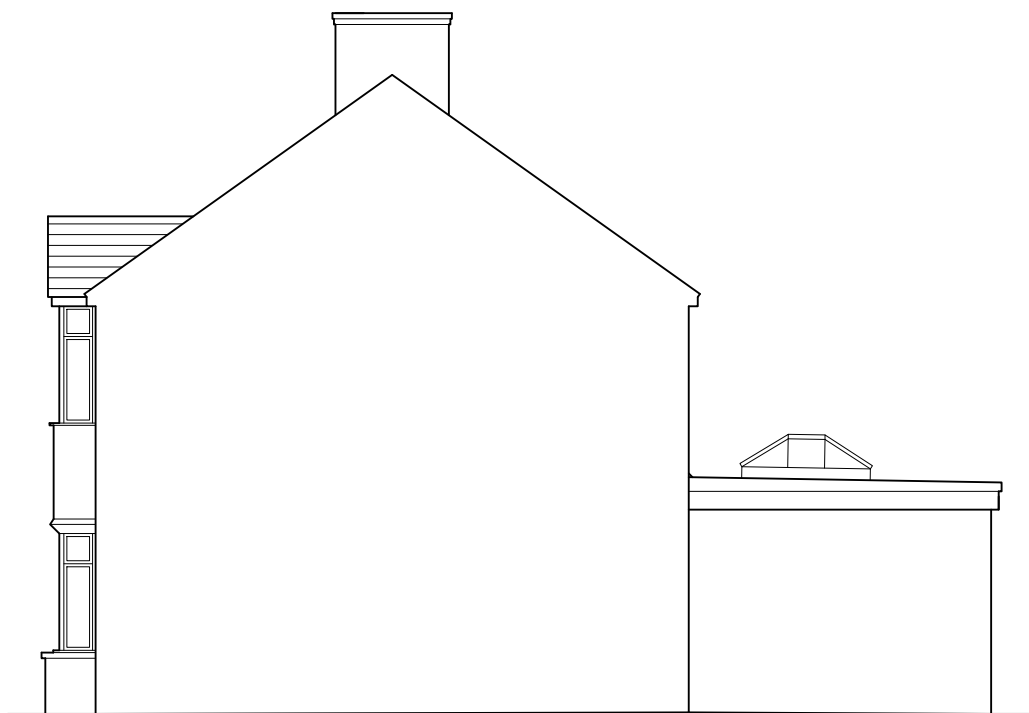


Side

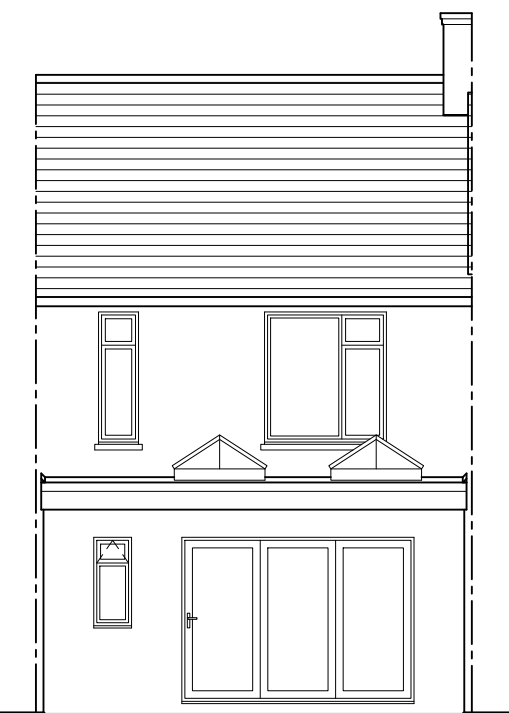


Rear

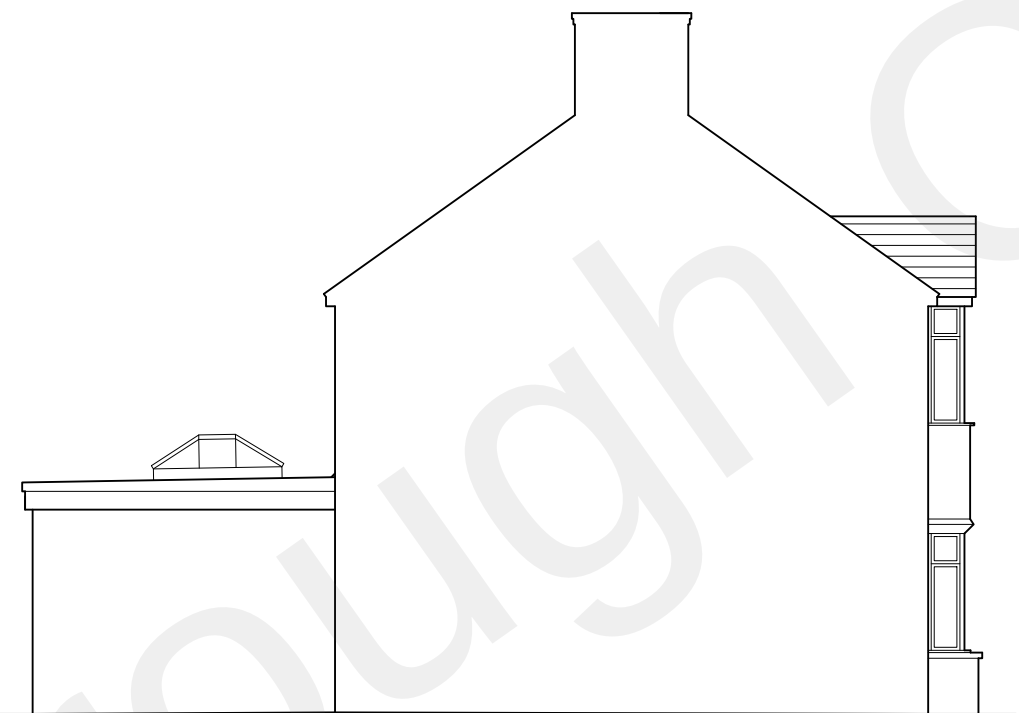


Side

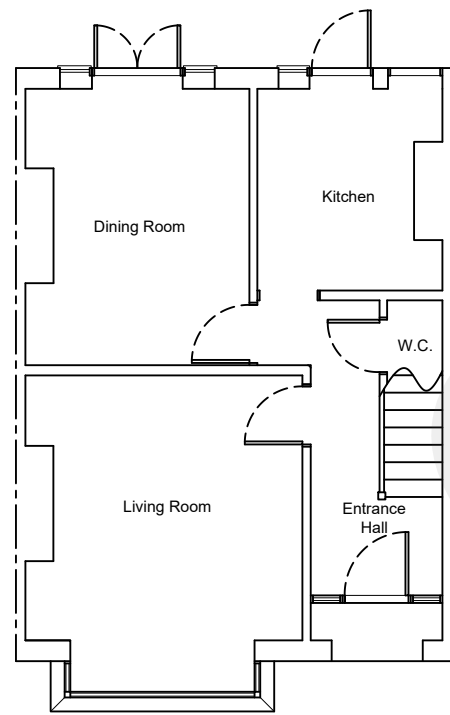


Existing Ground  
Floor Plan  
1:100

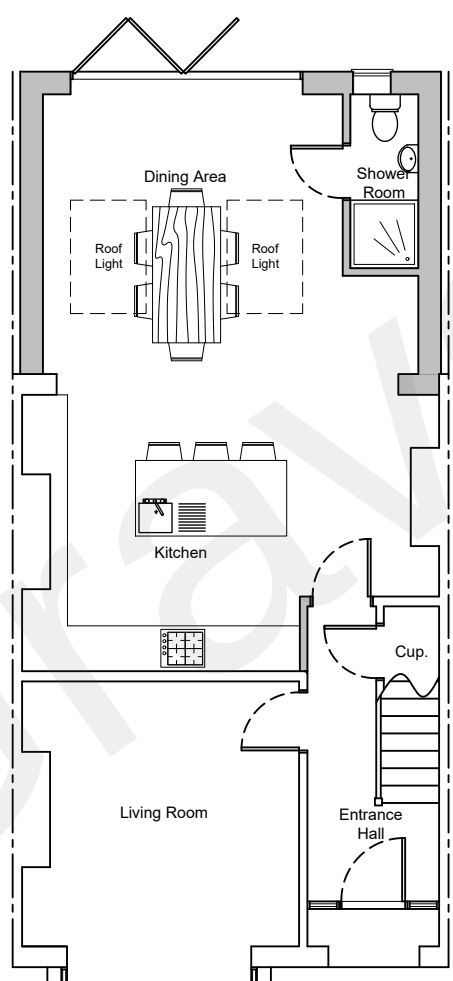

Proposed Ground  
Floor Plan  
1:100

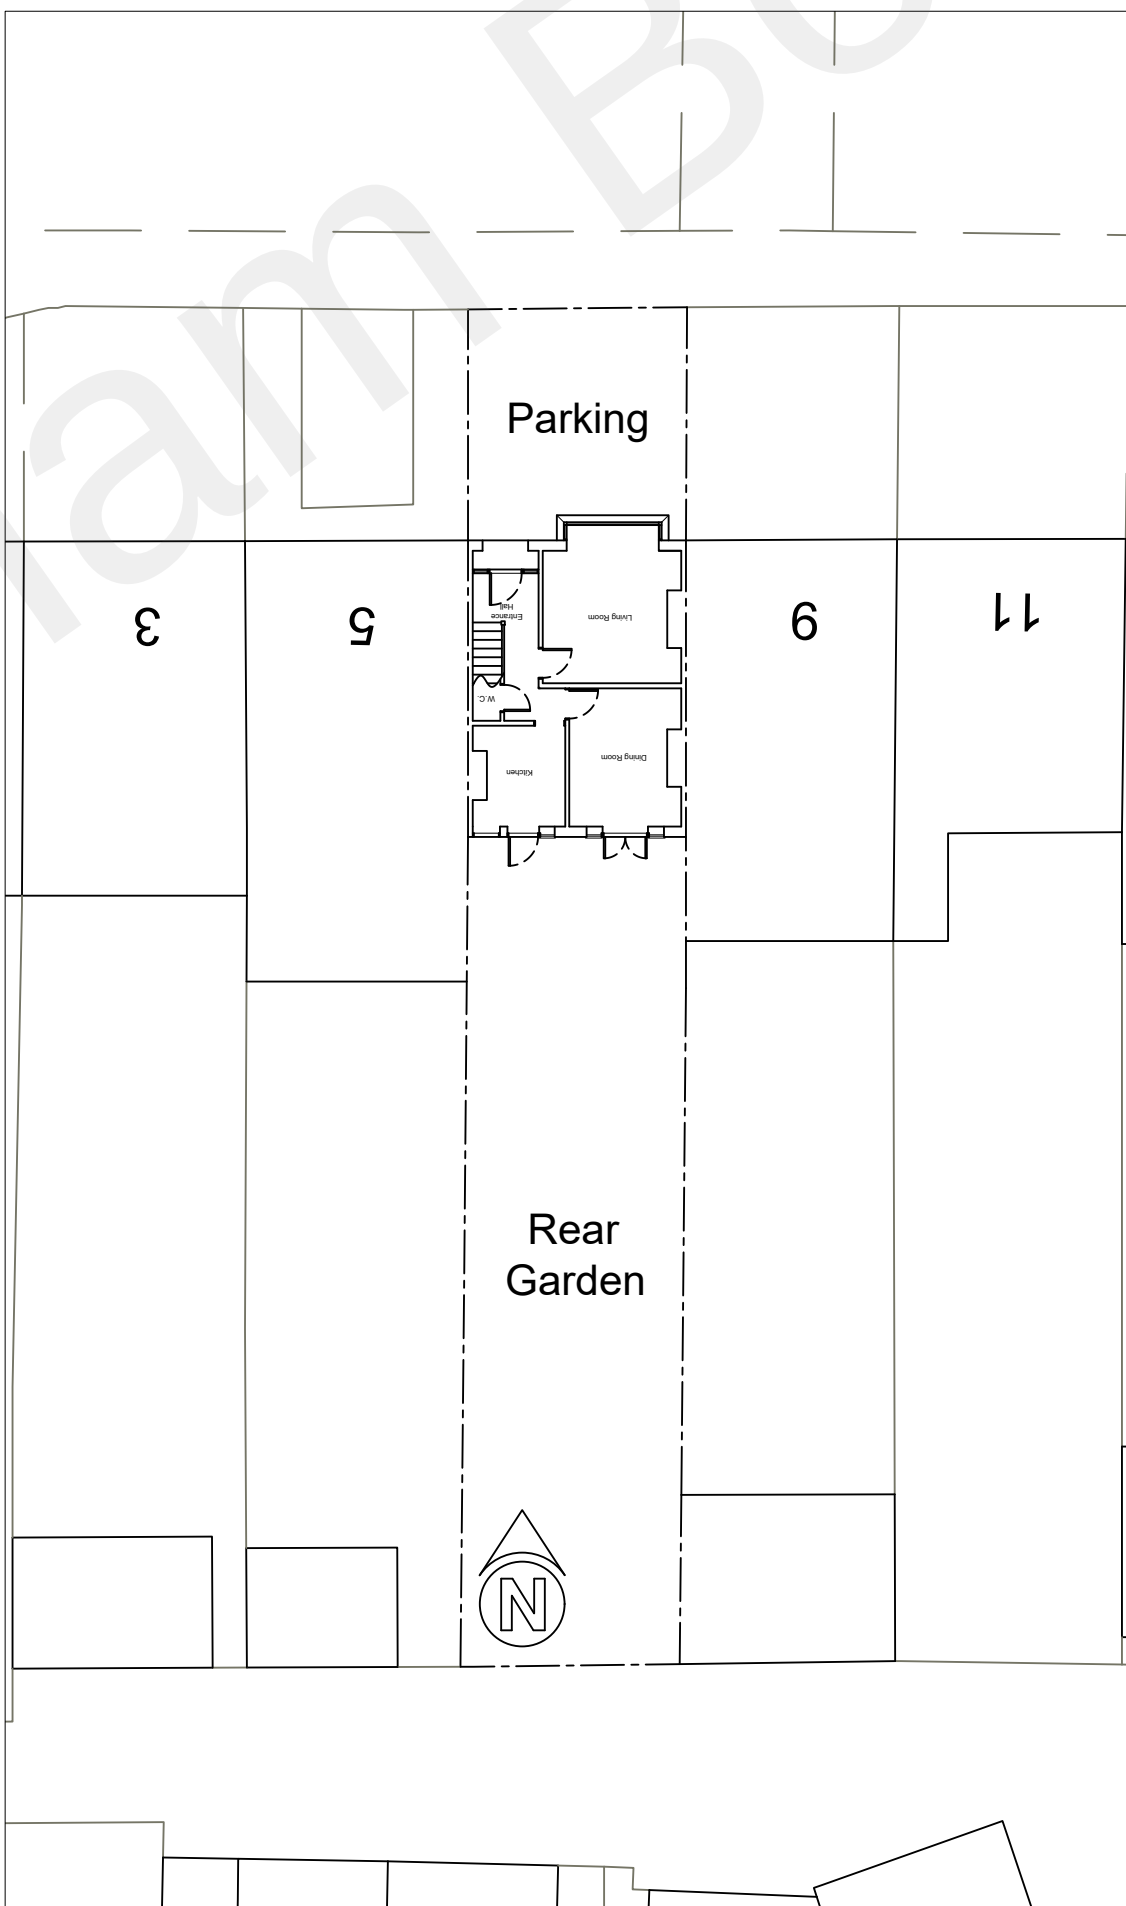

Existing Block Plan  
1:200

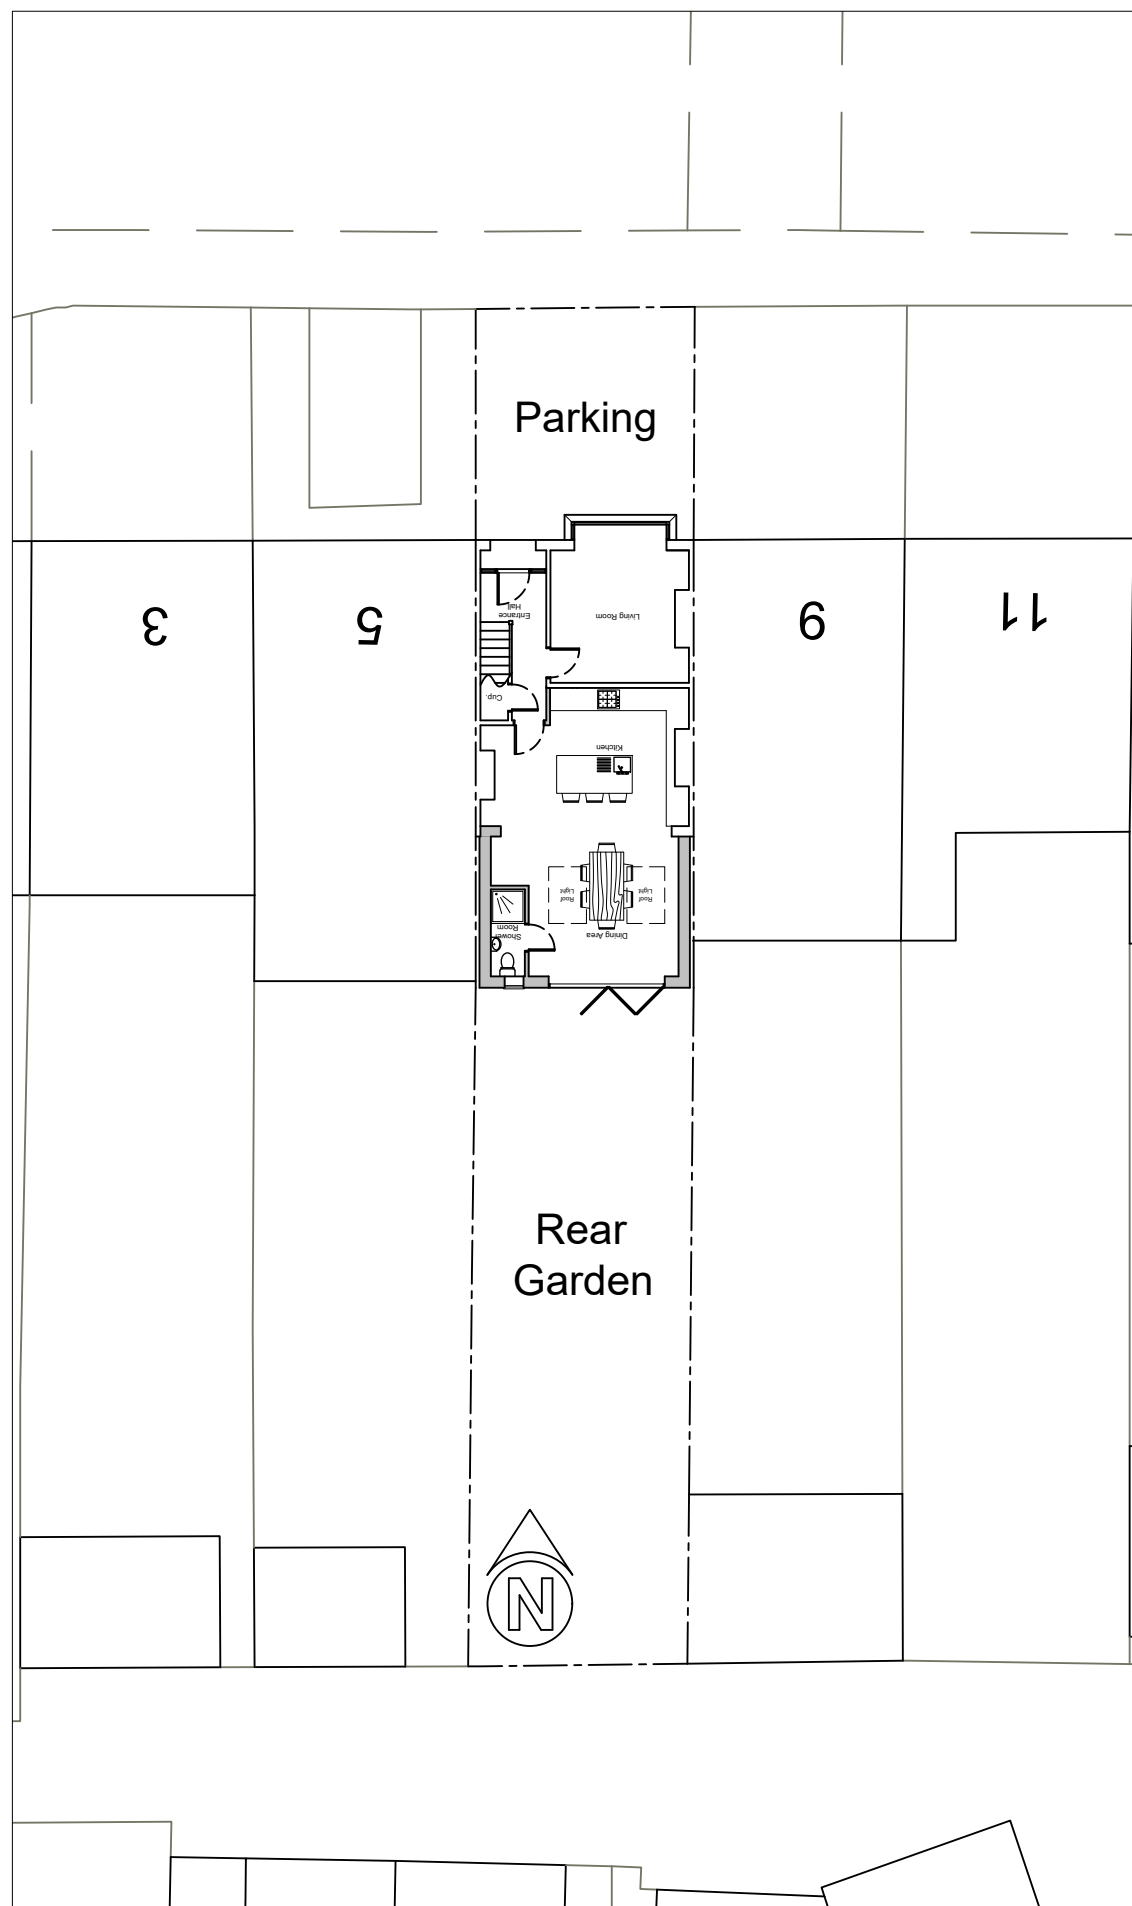

Proposed Block Plan  
1:200

Notes.

All external materials to match the existing property.

Designed by:

**CRE8ROOM LTD**  
ARCHITECTURAL SERVICES

30 Boxley Road, Chatham, Kent ME5 9LF  
Mobile - 07767 338389

No. Revision/Issue

Client/Project Name and Address

Grace & Andrew Dobson

7 Hillingdon Road  
Gravesend  
DA11 7LQ

Proposal:

Single storey rear extension  
& internal changes

Drawn by:  
M.Ripley

Date:  
11/07/2022

Scale:  
1:100 - 1:200 @ A1

Drawing Number:  
007AGD/P

Sheet: