


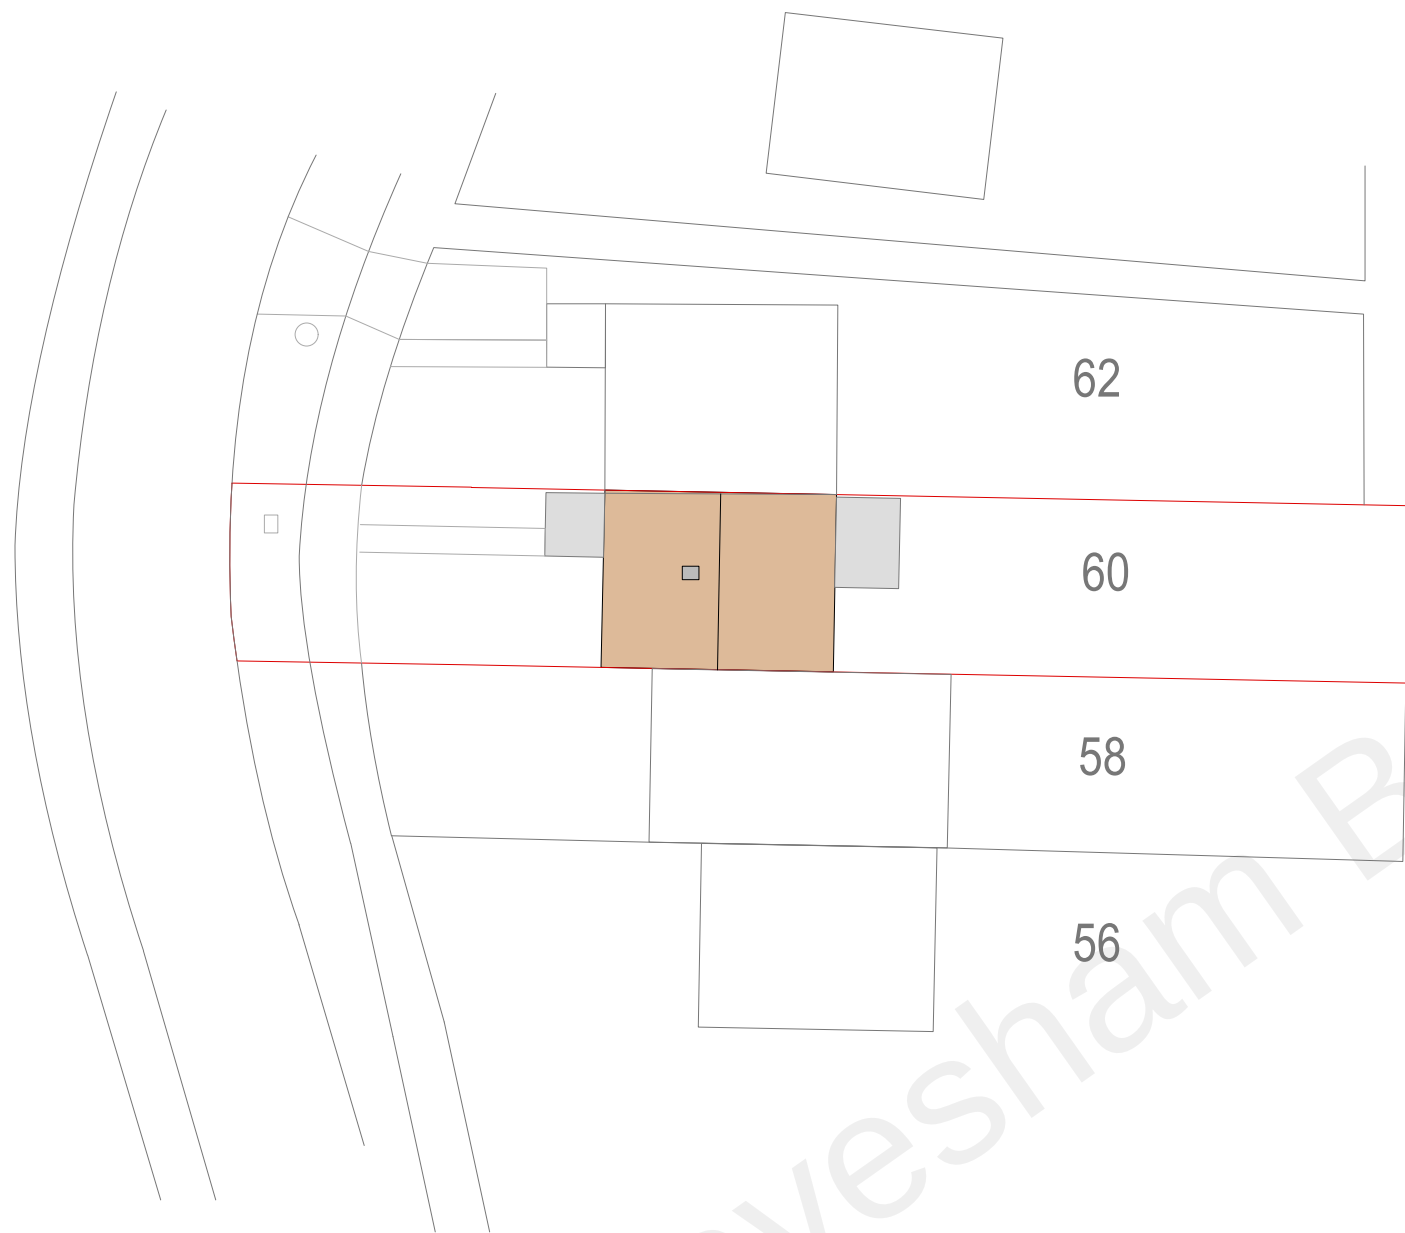


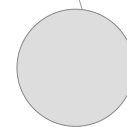

existing


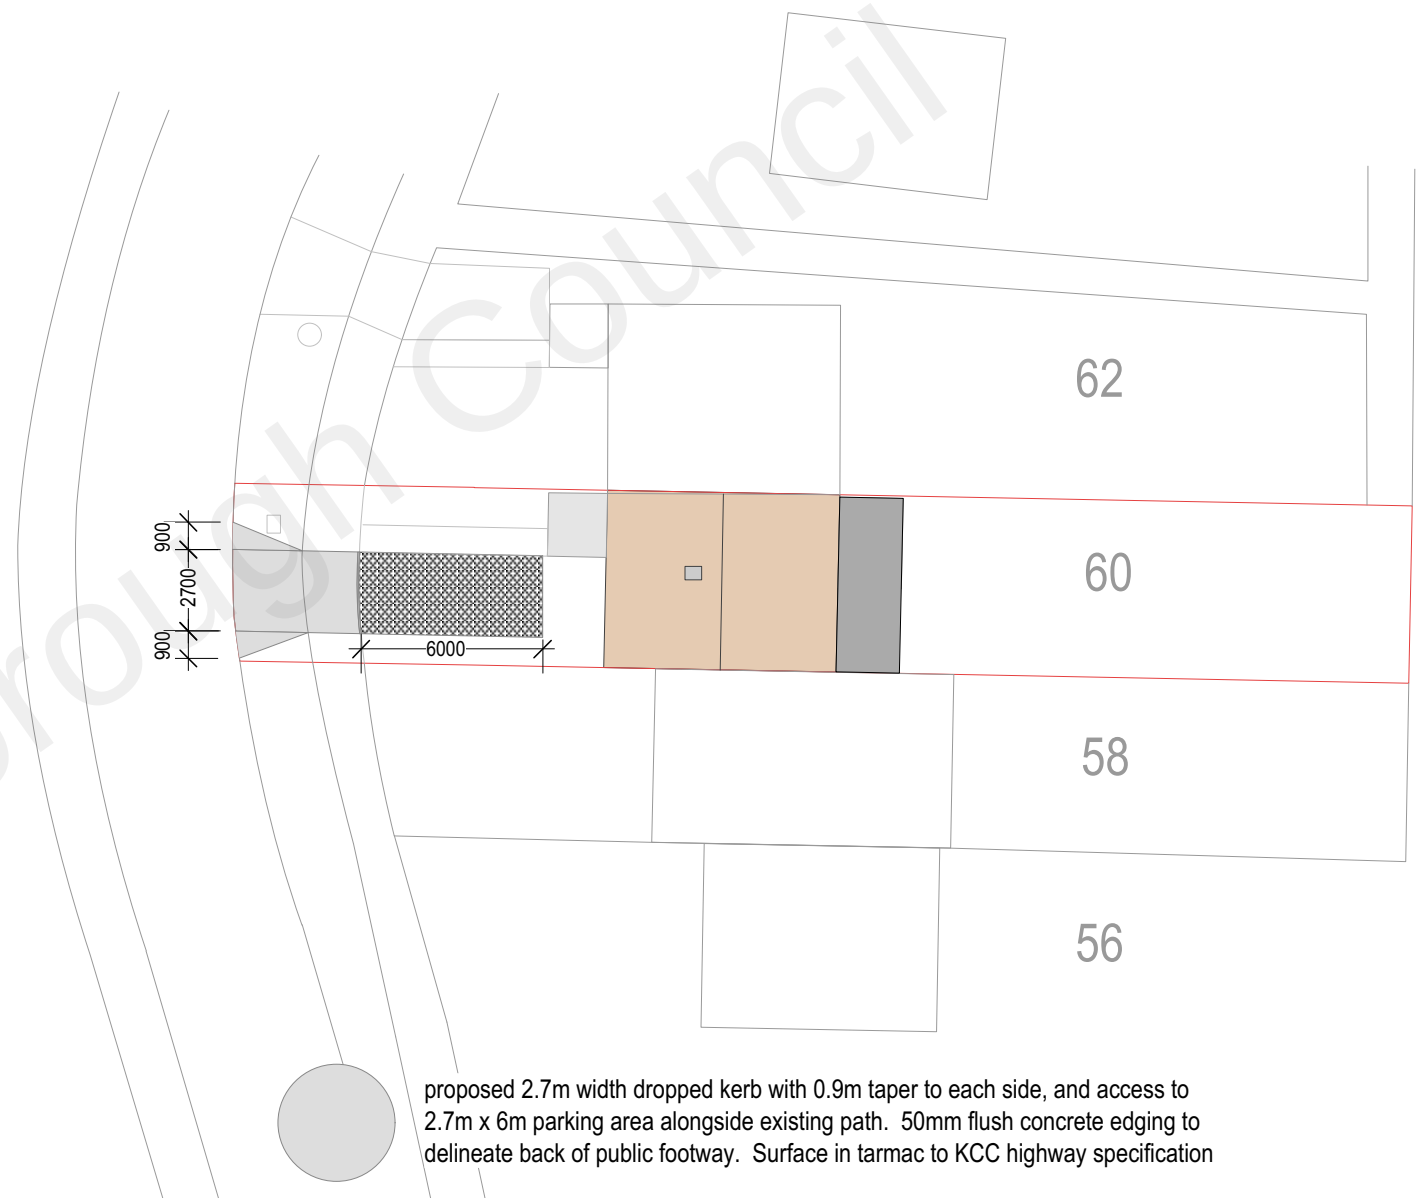


proposed 2.7m width dropped kerb with 0.9m taper to each side, and access to 2.7m x 6m parking area alongside existing path. 50mm flush concrete edging to delineate back of public footway. Surface in tarmac to KCC highway specification

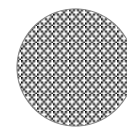

New surface within private garden in permeable tarmac (eg: Tarmac ULTIDRIVE POROUS asphalt, 6mm porous surface course at 30mm thickness suitable for hand lay, and 20mm porous binder course)

proposed

  

CLIENT; Angela Lemon		
PROJECT; 60 Cheyne Walk Meopham DA13 0PG		
TITLE; site plans existing & proposed showing roof plans		
SCALE; 1-250	DATE; Oct. 2022	DRAWN;GB
DRAWING NUMBER	22-31-02 rev.-	