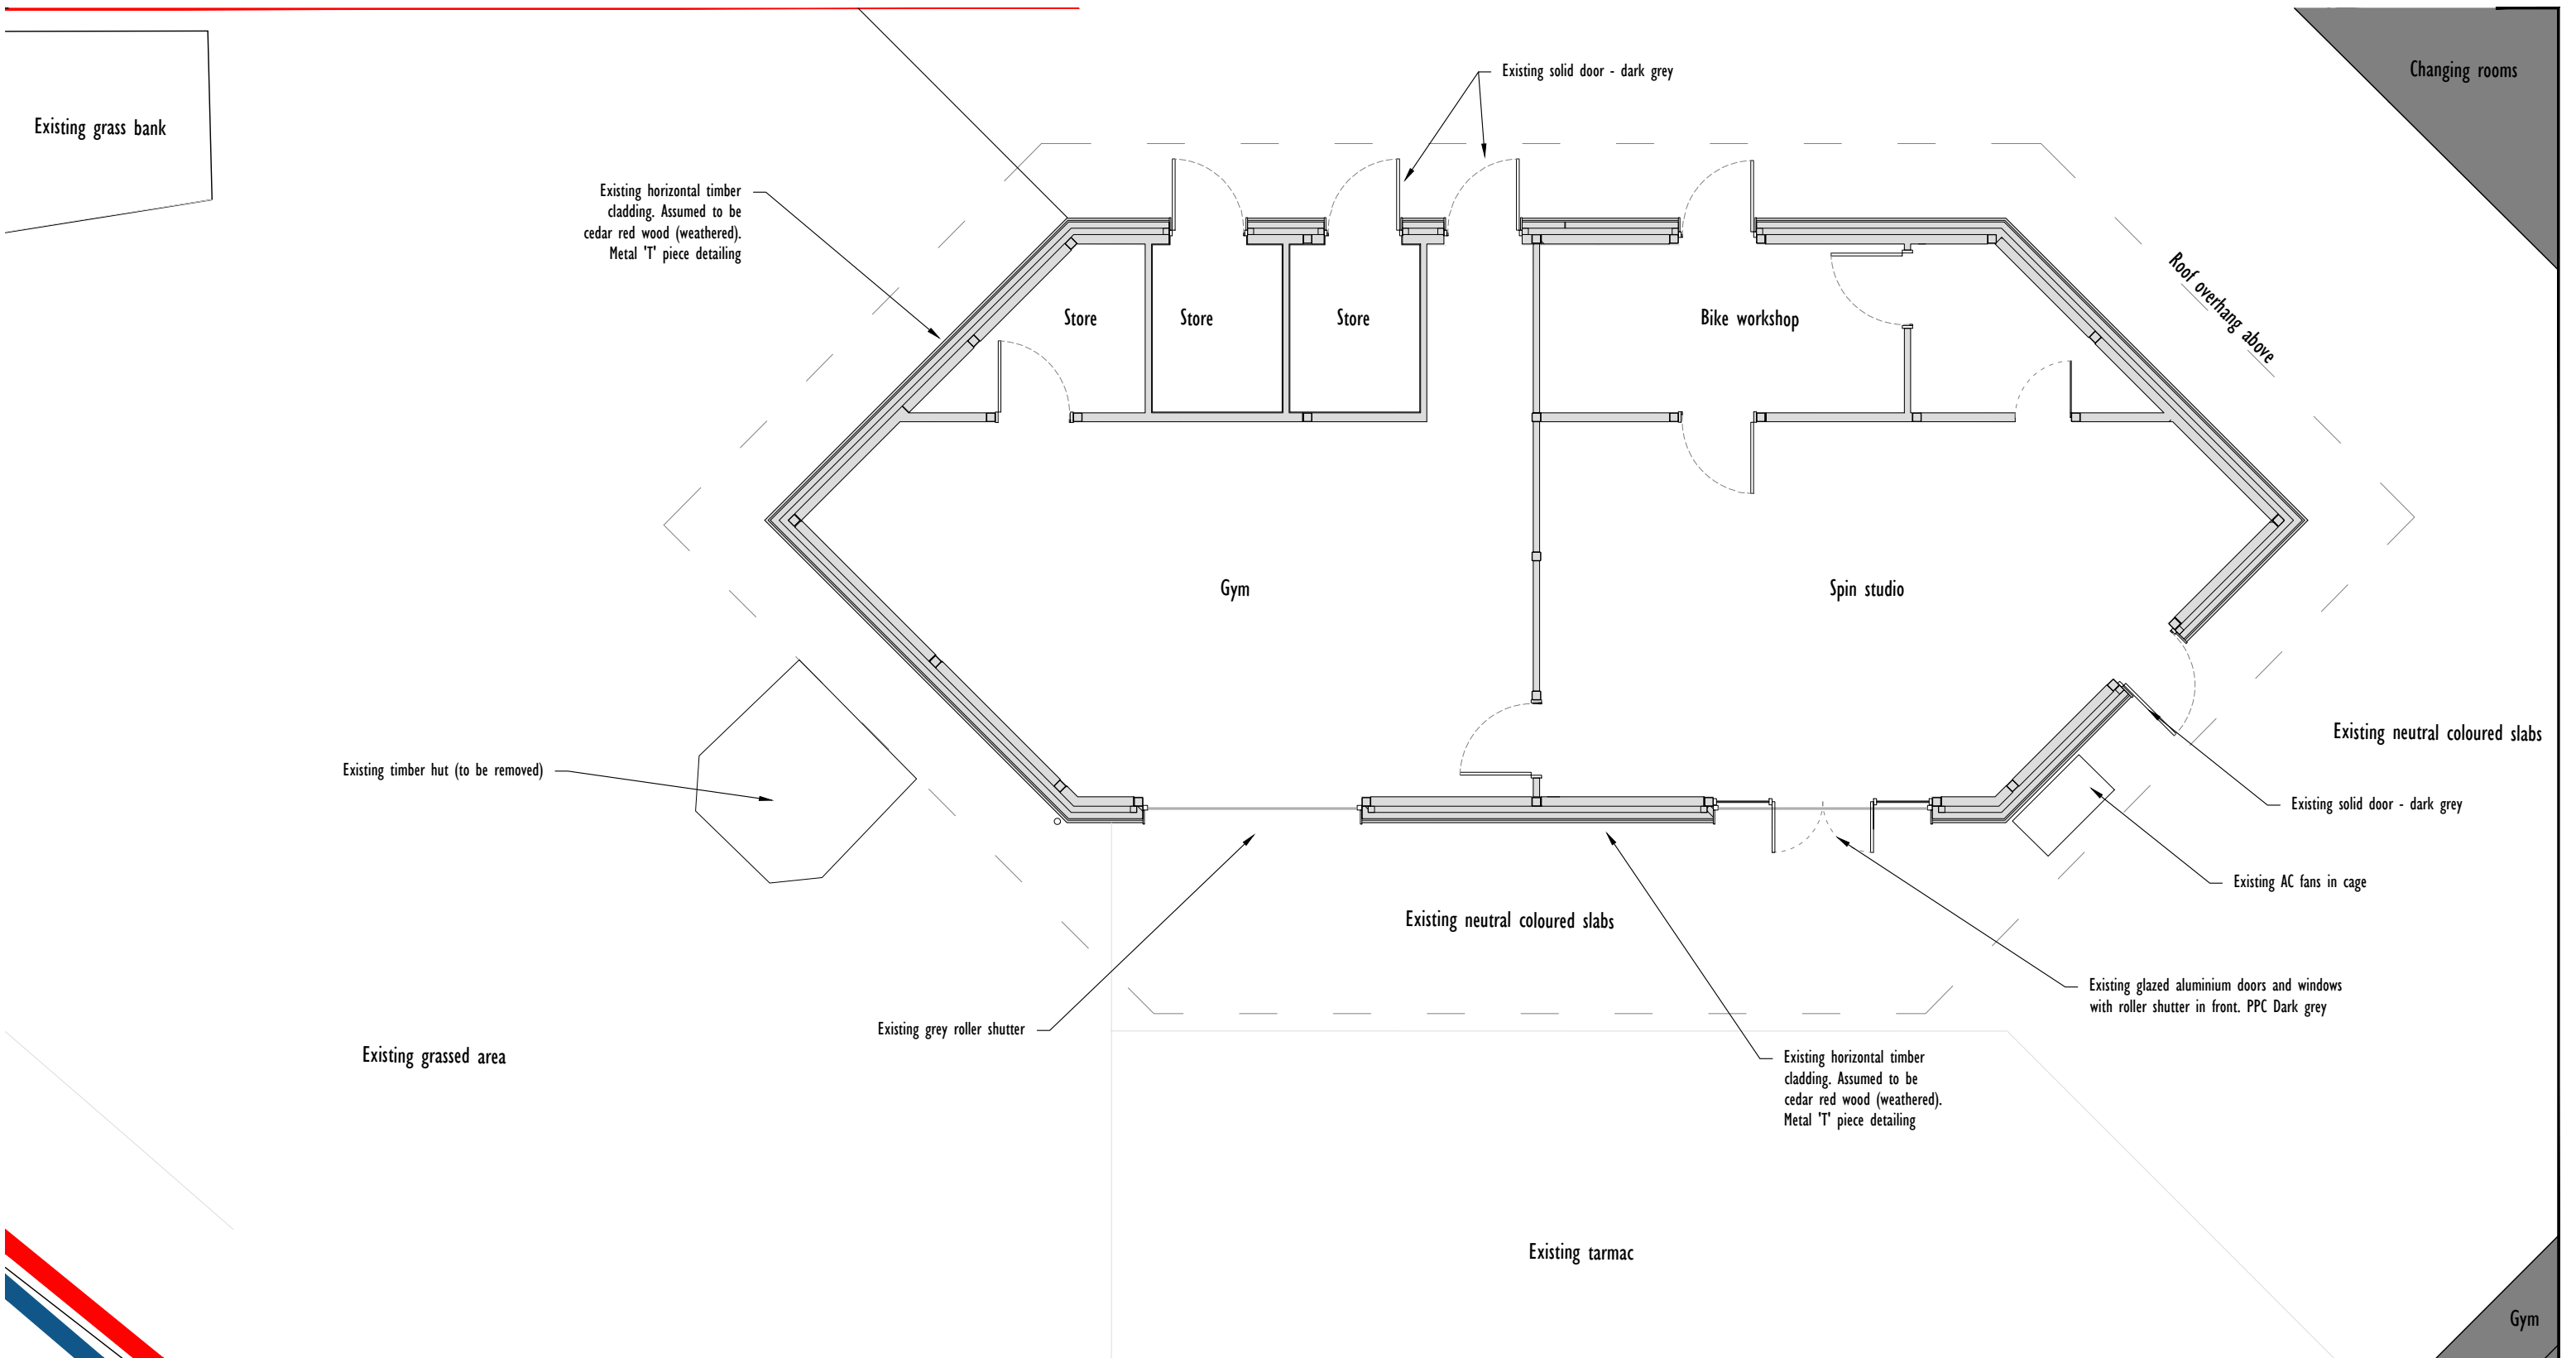


I	Ground Floor Plan
101	1:100

10.01 m

0 5 10

SCALE BAR 1:100

N

Leftfield Studio
sarah@leftfieldstudio.co.uk
07905821042

Do not scale from these drawings. Contractor to verify all dimensions before starting on site.

**Cyclopark, The Tollgate, Watling St,
Gravesend, Kent. DA11 7NP**

**Existing Ground Floor Plan
Workshop**

Project Stage: Planning Drawing Number: 2070/101
Revision: / Scale: 1:100@A3 Date: 17.07.25