
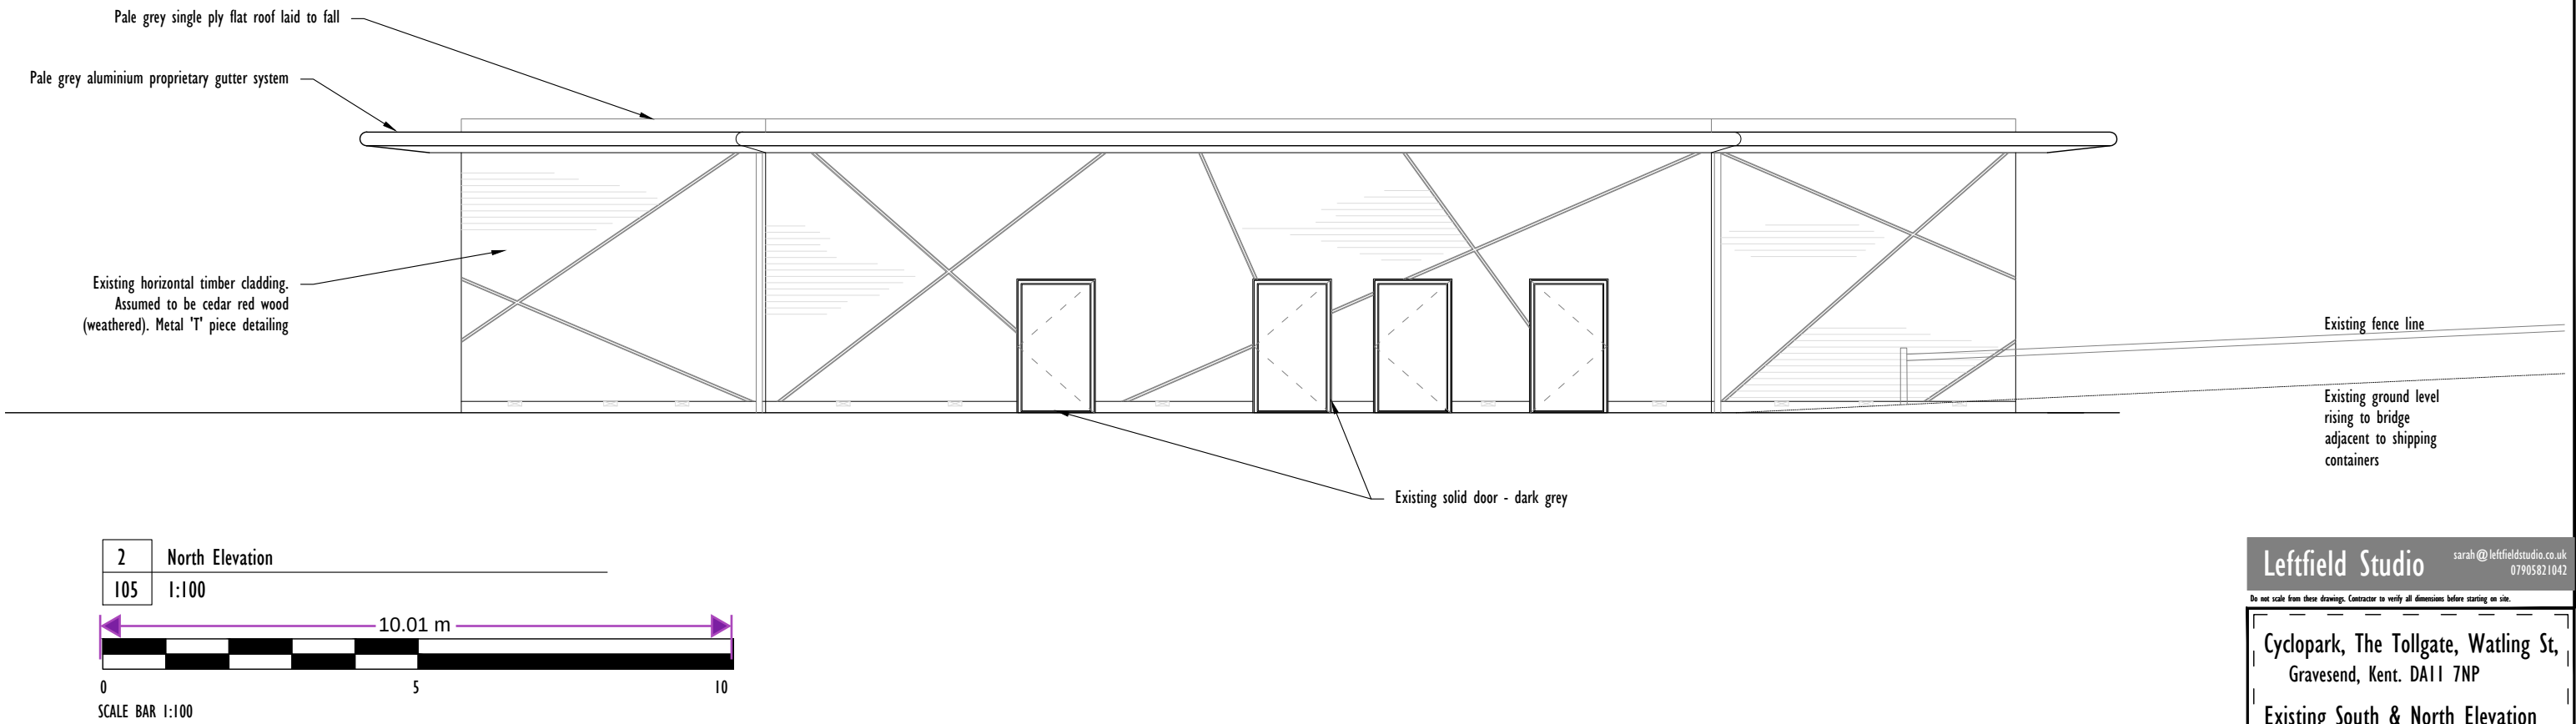


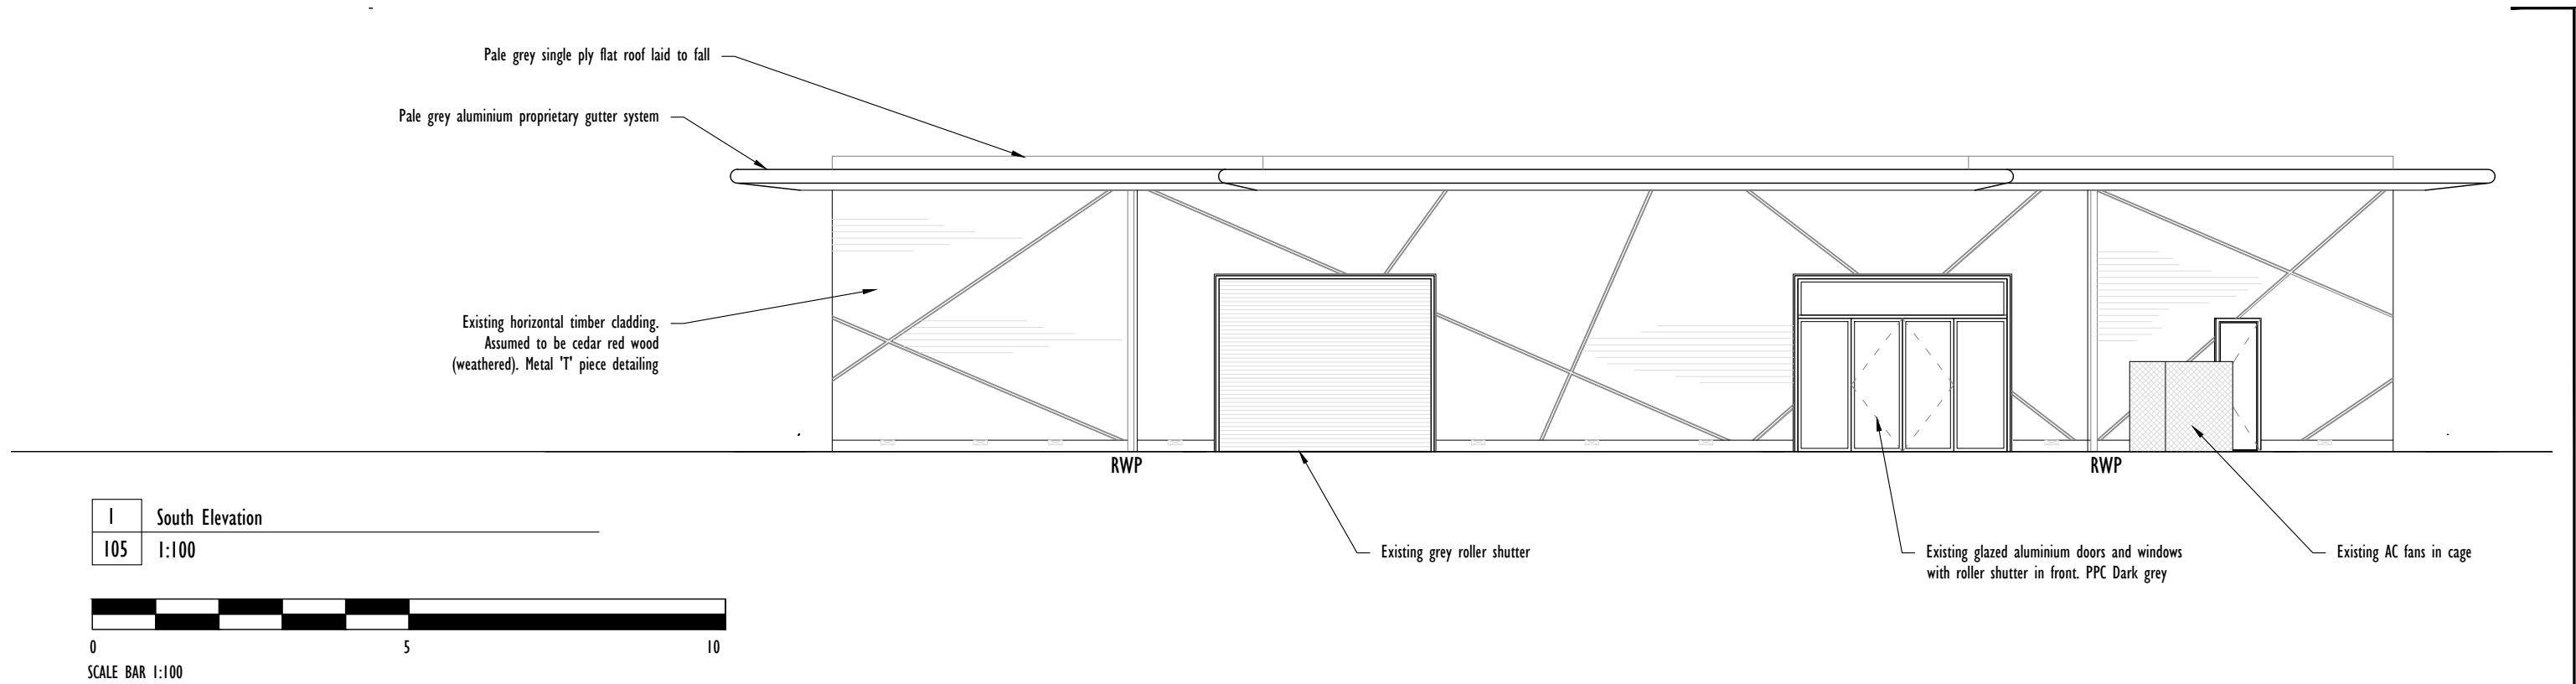

Leftfield Studio sarah@leftfieldstudio.co.uk
07905821042

Do not scale from these drawings. Contractor to verify all dimensions before starting on site.

**Cyclopark, The Tollgate, Watling St,
Gravesend, Kent. DA11 7NP**

**Existing South & North Elevation
Workshop**

Project Stage: Planning Drawing Number: 2070/105
Revision: / Scale: 1:100@A3 Date: 18.07.25