
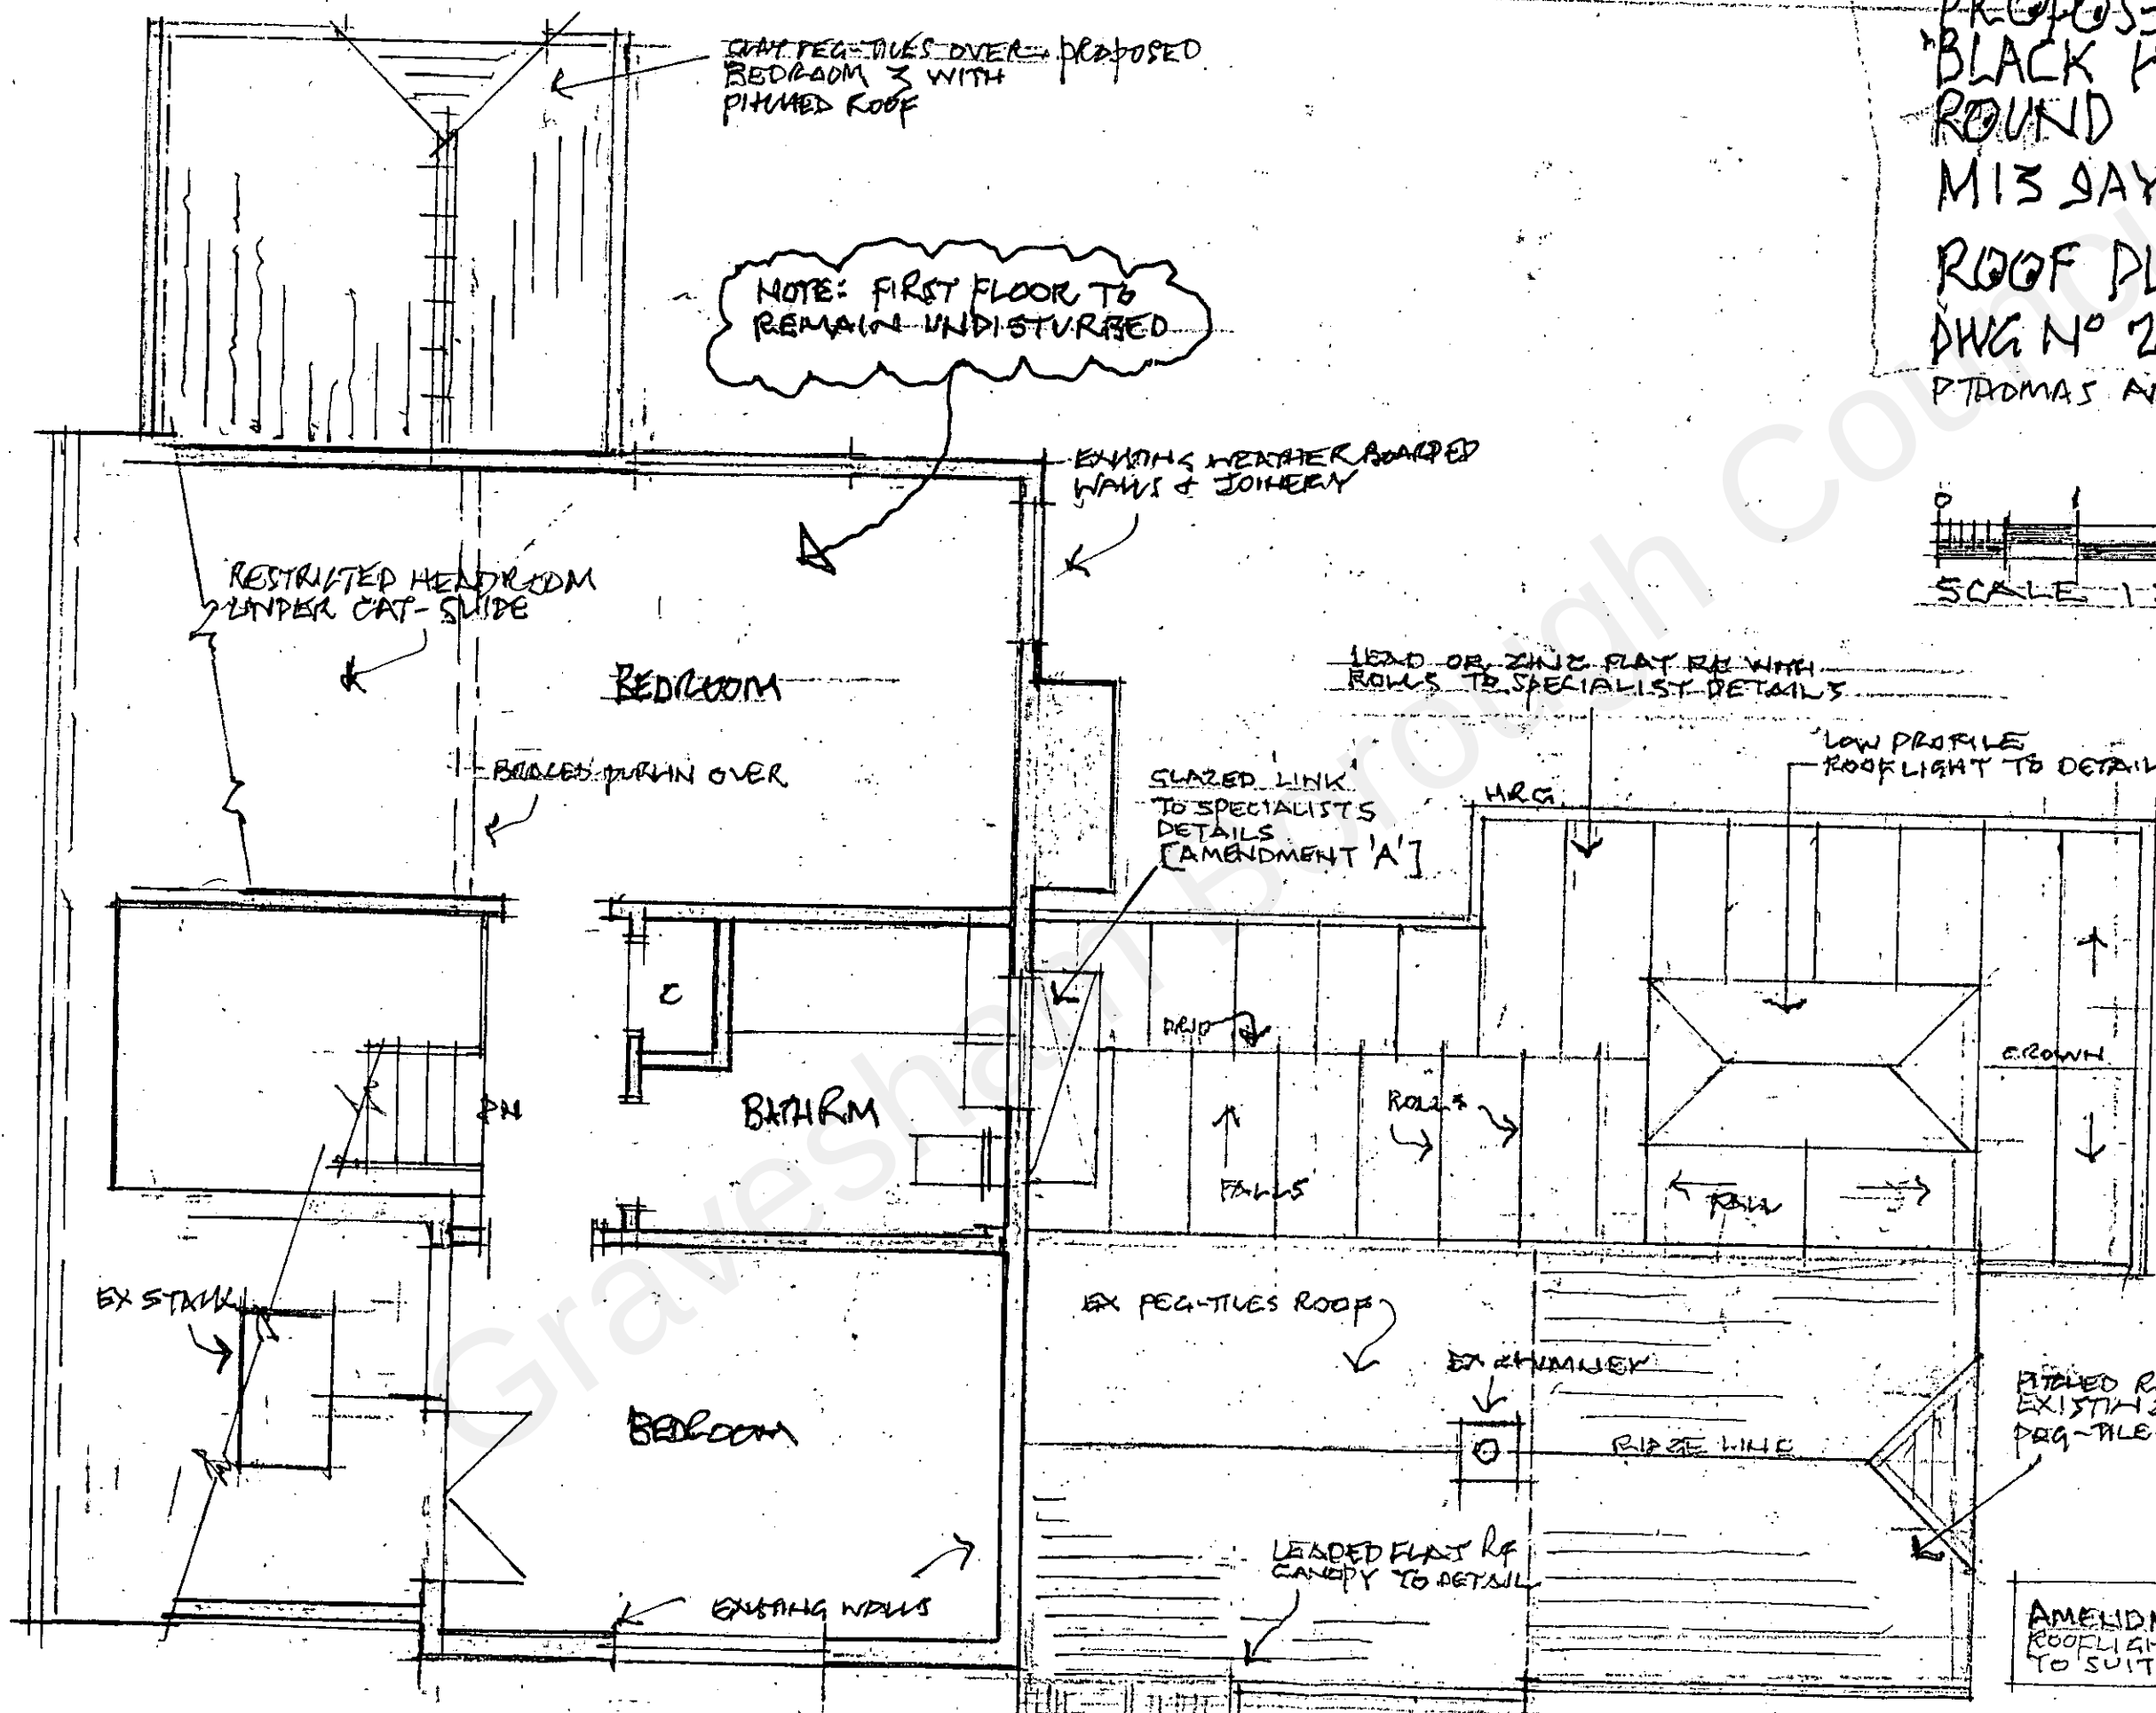


PROPOSED EXTENSIONS TO
 'BLACK HORSE COTTAGE'
 ROUND STREET COBHAM
 M13 9AY

ROOF PLAN & FIRST FLOOR
 DWG NO 22/C/5A APRIL 2022
 PTOMAS ARCHITECTURAL PROJECTS

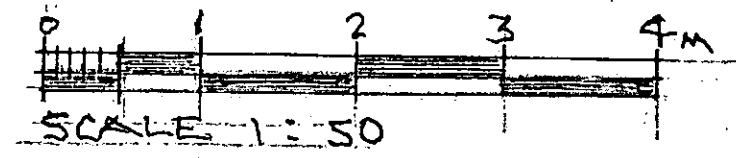

FIRST FLOOR

ROOF PLAN

AMENDMENT 'A' JUNE 2022
 ROOFLIGHT LINK ADDED TO FLAT ROOF
 TO SUIT L.P.A.