


Extra Care Apartment



Respite Room

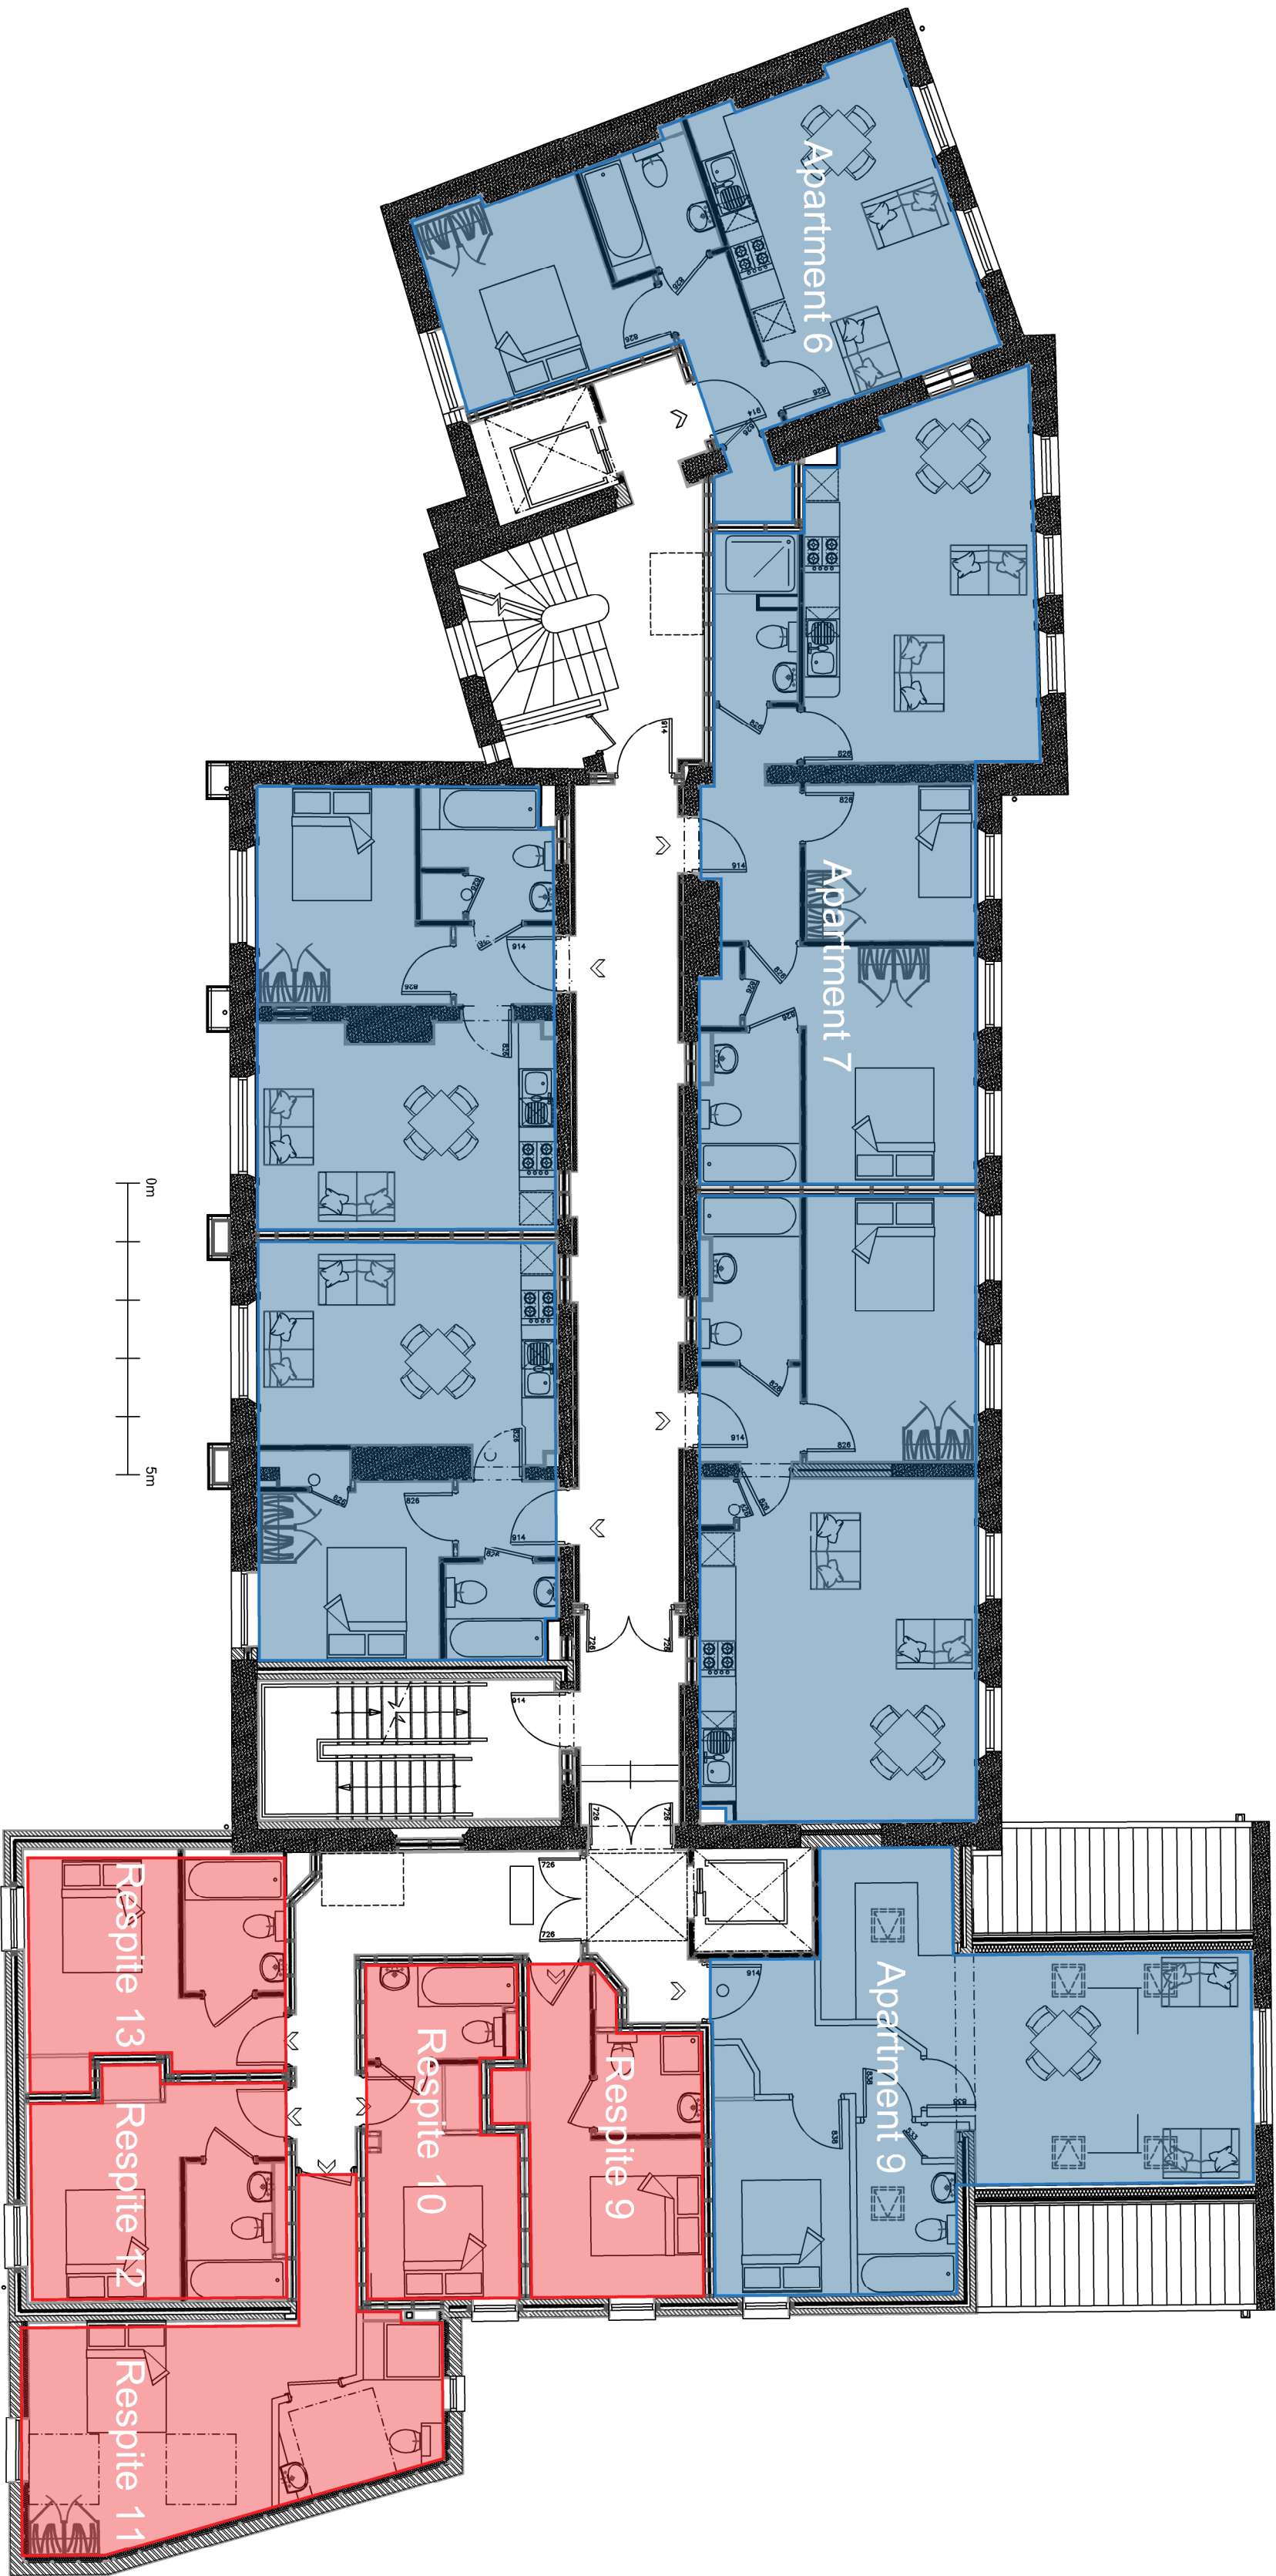

3 The Old Schoolhouse, Church St, Lutter, CT13 0GU
Tel: 01865 872200 Email: cad@cad.co.uk

CLIENT
The Royal Clarendon Hotel
Royal Pier Road
Gravesend
Kent

PROJECT
Age-UK

DRAWING
Second Floor Plan
PROPOSED

SCALE 1:100@A2	DRAWN BY MMV	DATE 26.04.23
DRAWING NO. 230426-P-003	REV	