




- NOTES
1. THIS DRAWING IS FOR PLANNING PURPOSES ONLY. DO NOT CONSTRUCT FROM THIS DRAWING.
 2. SOME AREAS WERE INACCESSIBLE AT THE TIME OF THE SURVEY. A FULL SURVEY SHOULD BE UNDERTAKEN AT BUILDING REGULATIONS STAGE.
 3. ALL DIMENSIONS SHOULD BE CHECKED ON SITE.
 4. EXISTING UNDERGROUND DRAINAGE RUNS ARE NOT KNOWN. TO BE CHECKED PRIOR TO ANY BUILDING WORK. ALLOW FOR OBTAINING BUILD OVER AGREEMENTS WITH THE LOCAL WATER AUTHORITY WHERE NECESSARY.

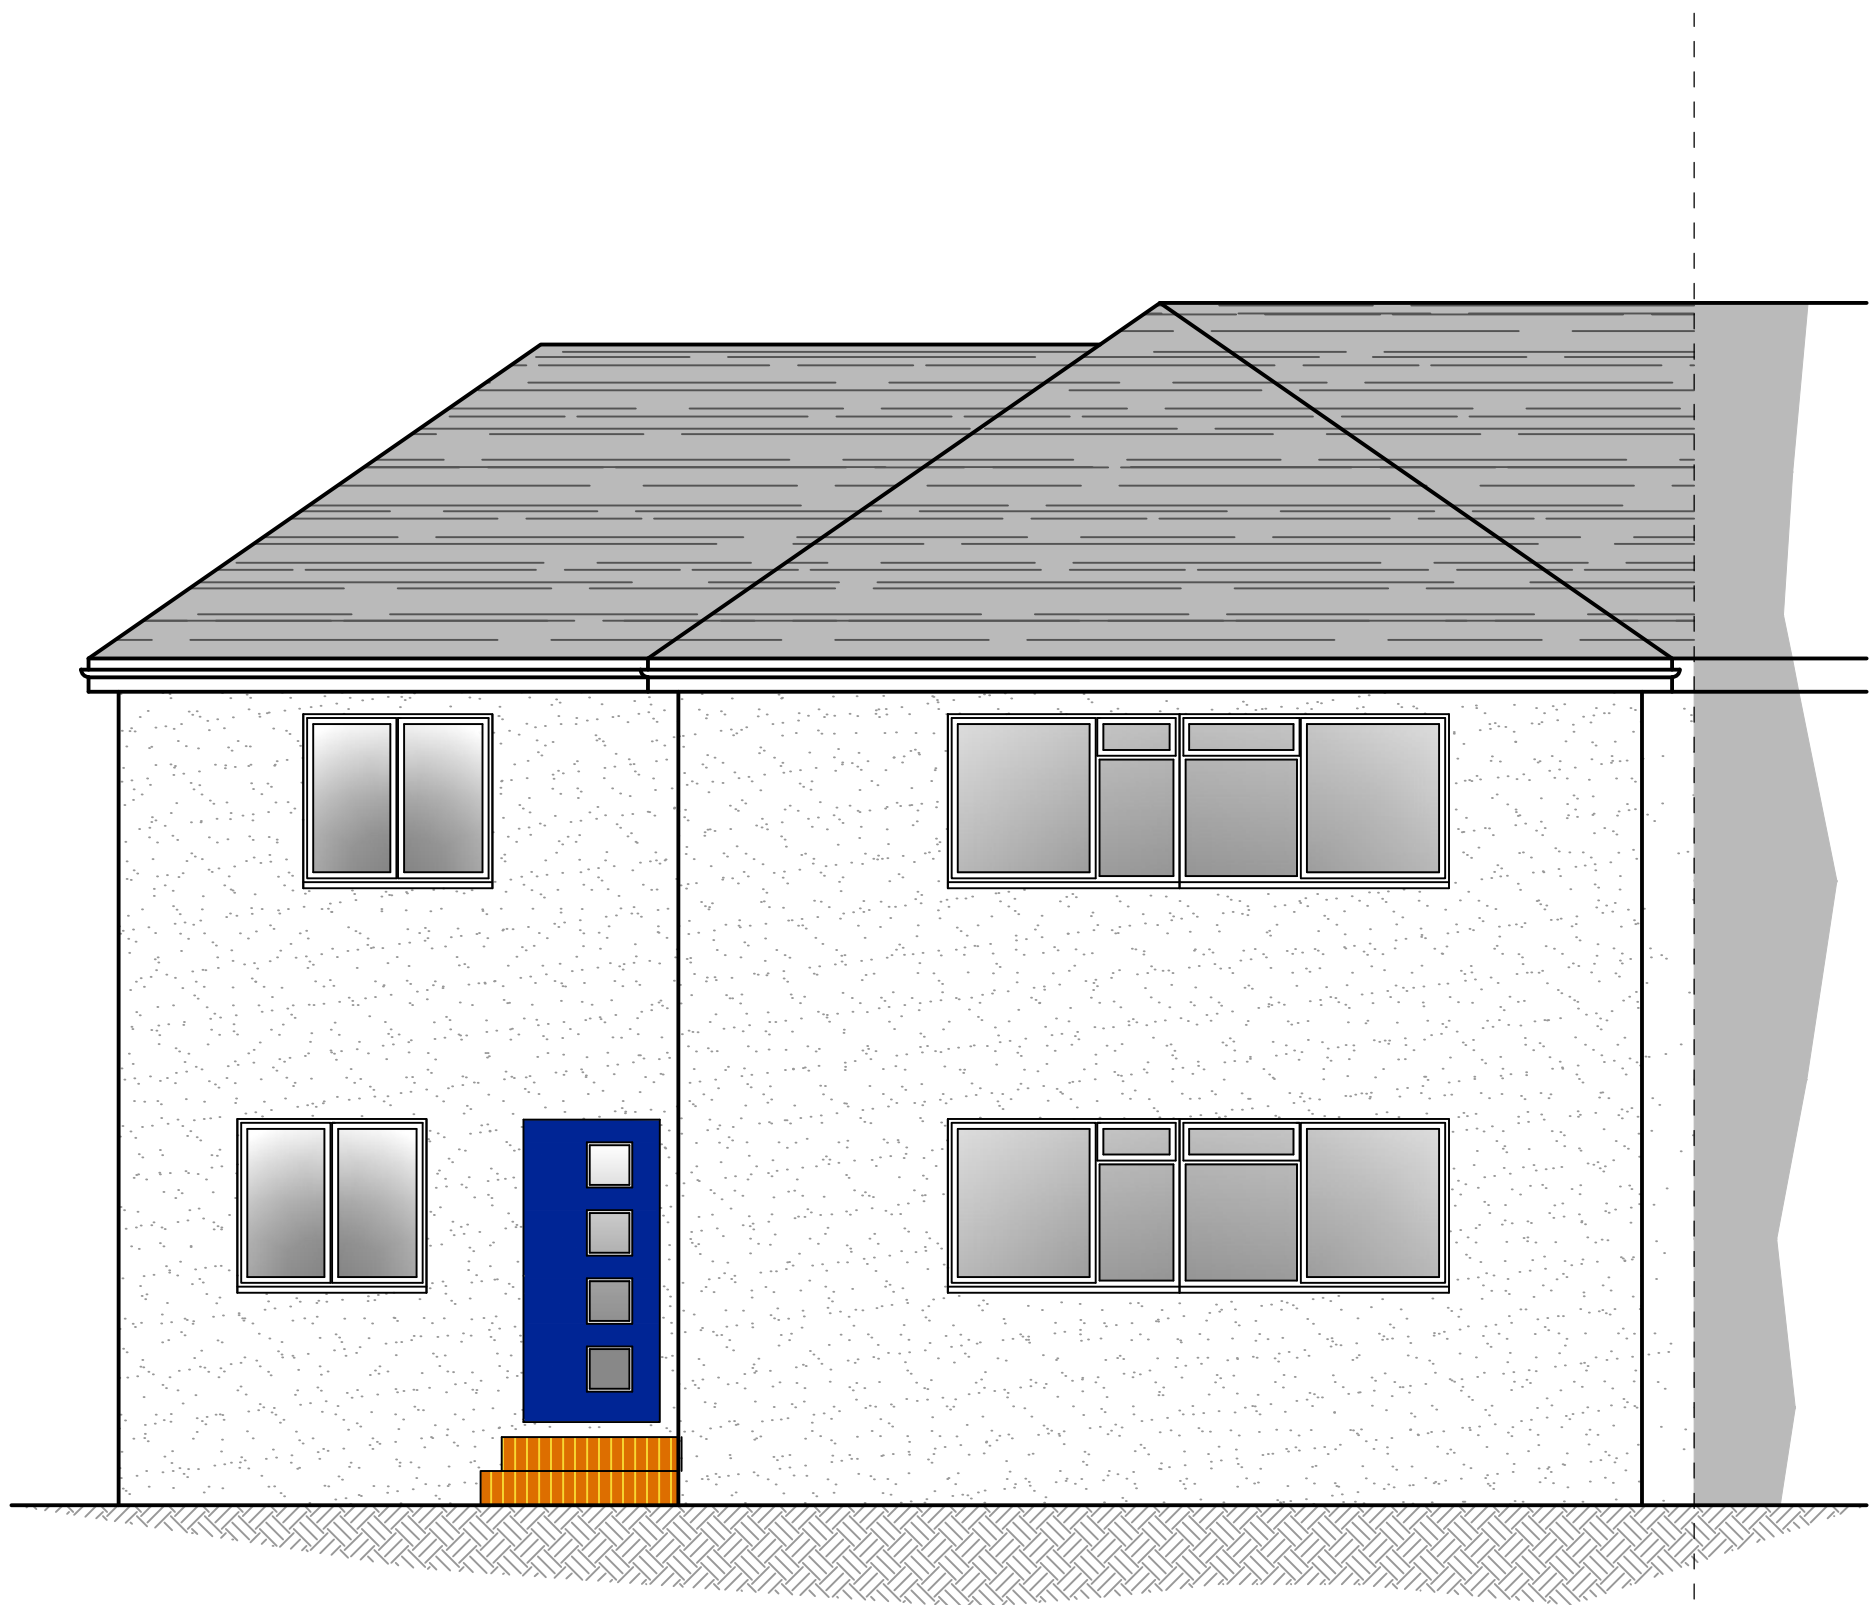

Proposed Front Elevation
Scale 1:50

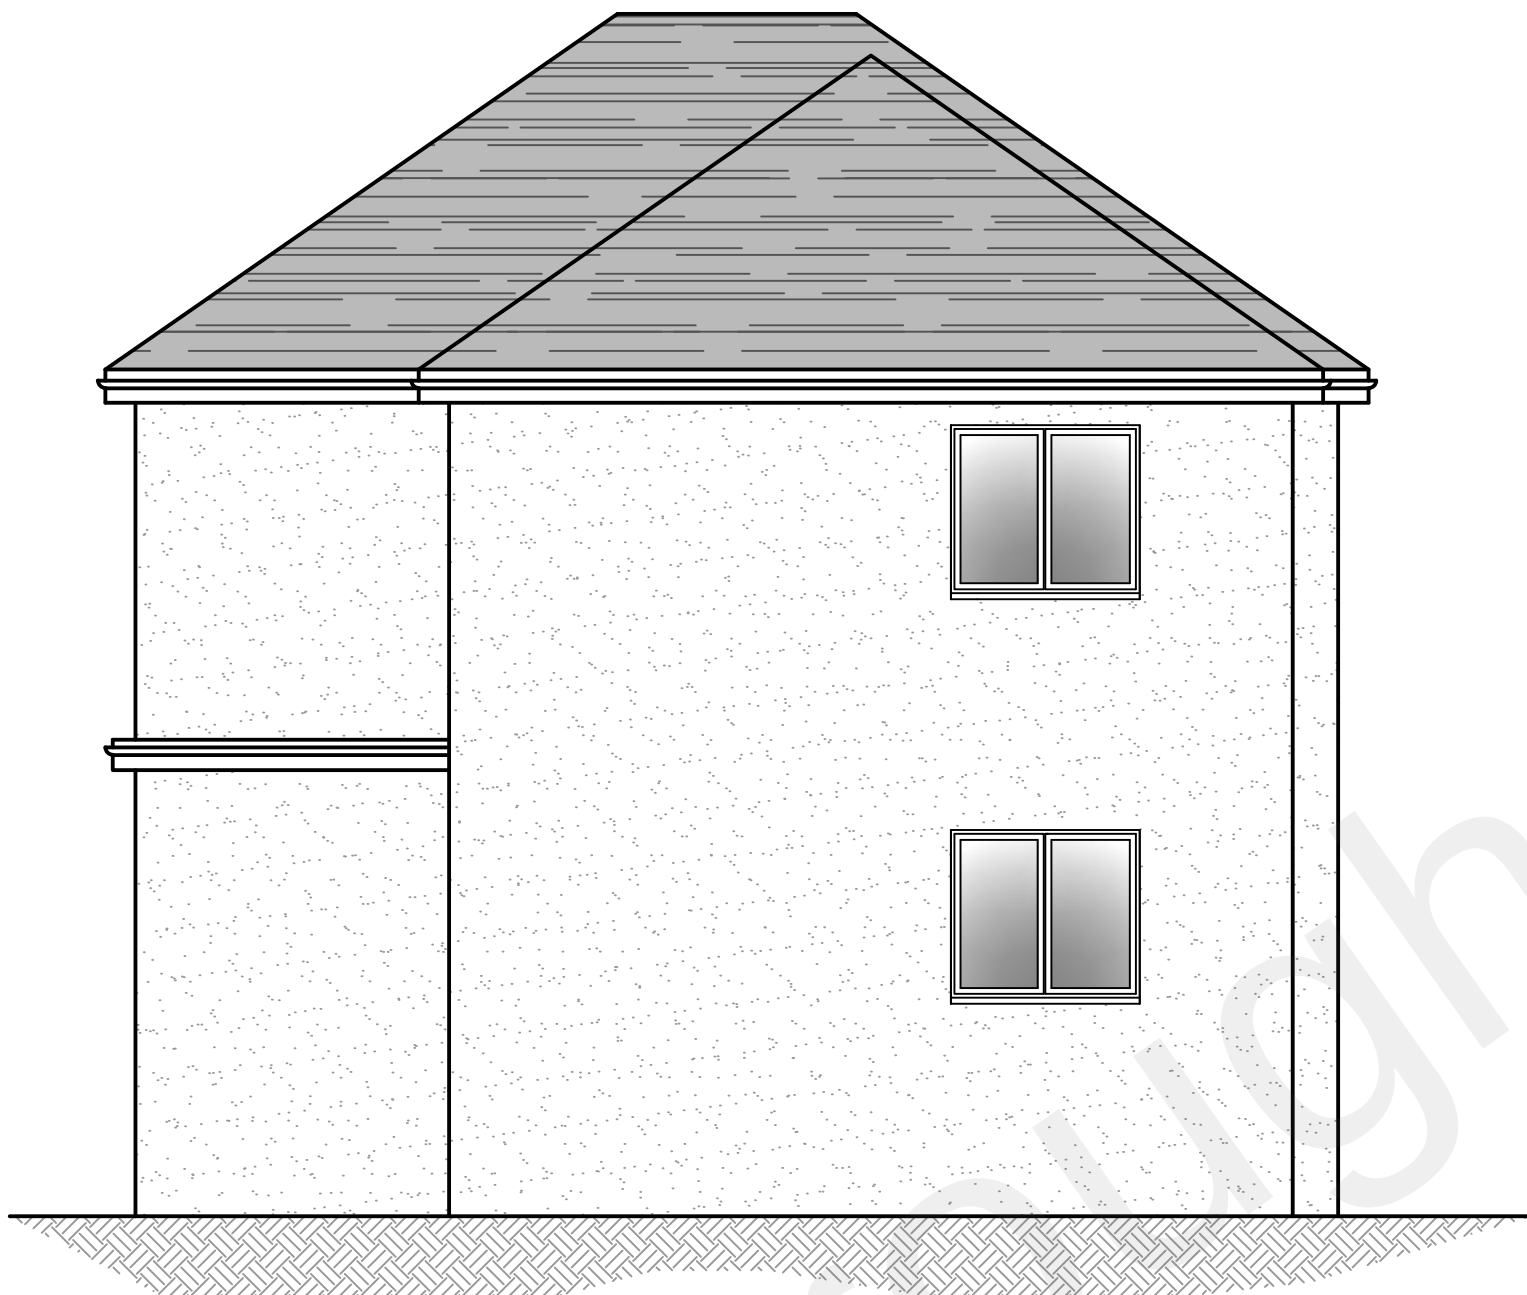

Proposed Side Elevation
Scale 1:50

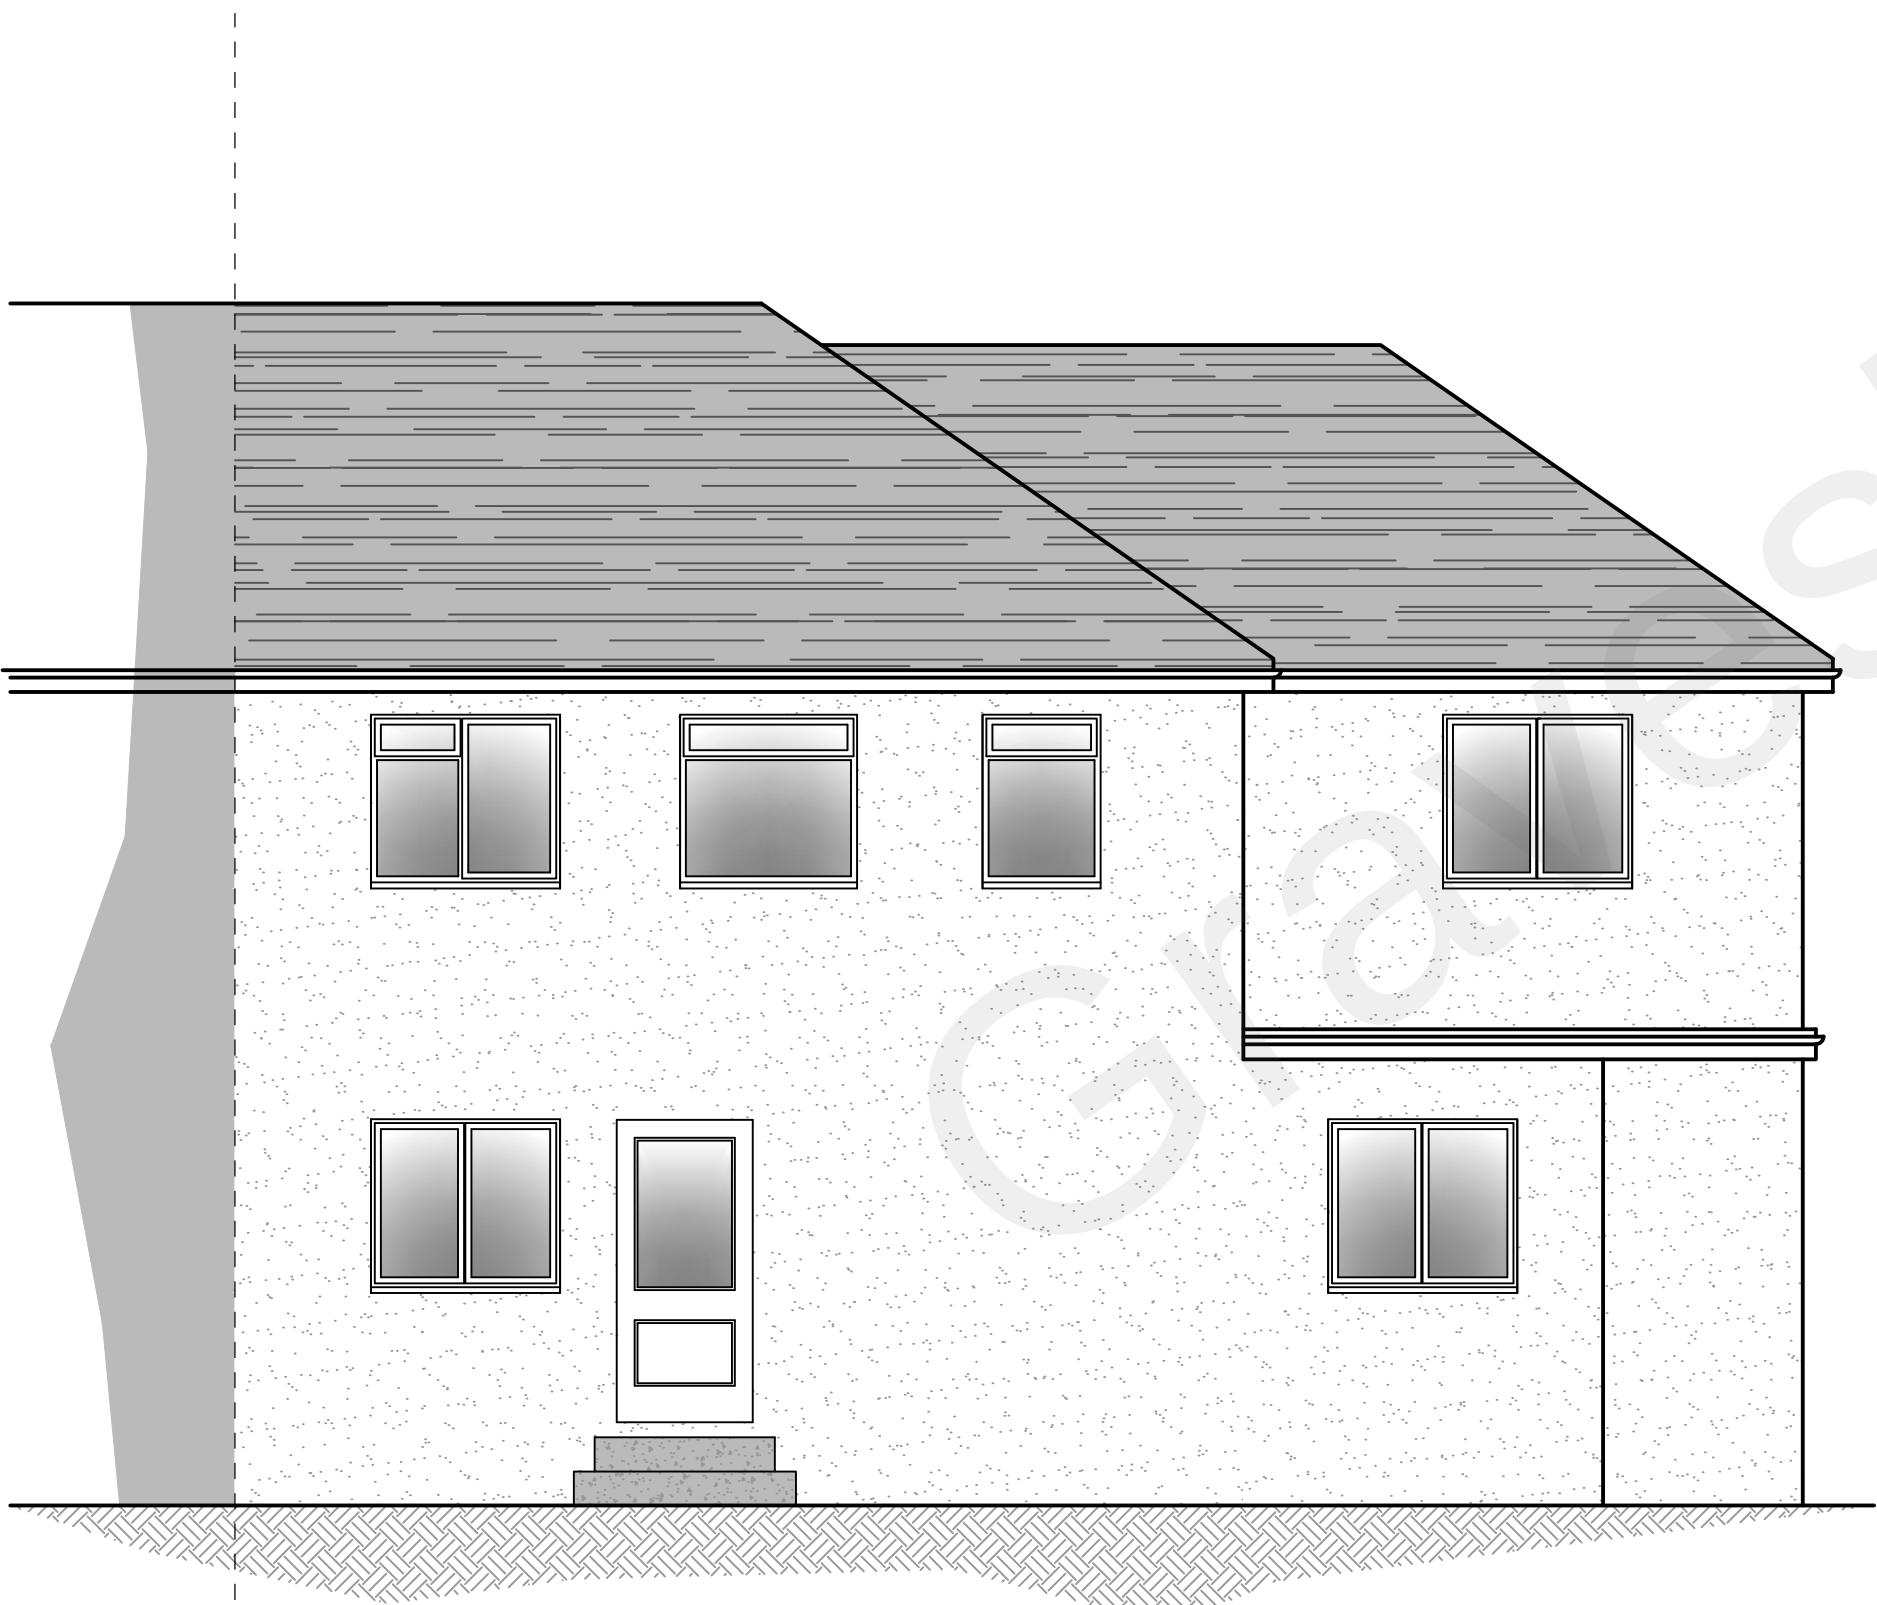

Proposed Rear Elevation
Scale 1:50

C	INCORPORATING PLANNING COMMENTS	08.11.22
B	REVISED DESIGN	27.09.22
A	PRELIMINARY ISSUE	17.05.22
ADDRESS		
48 JELICOE AVENUE GRAVESEND DA12 5HT		
TITLE		
PROPOSED ELEVATIONS		
CLIENT		
MR OLA AMUSA		
DRAWING NUMBER		22-107-S004