





EXISTING FRONT ELEVATION SCALE 1:100

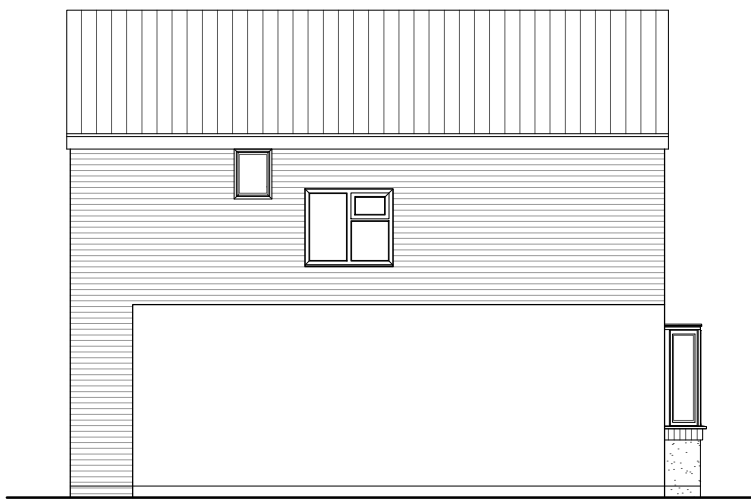


EXISTING SIDE ELEVATION SCALE 1:100




EXISTING REAR ELEVATION SCALE 1:100

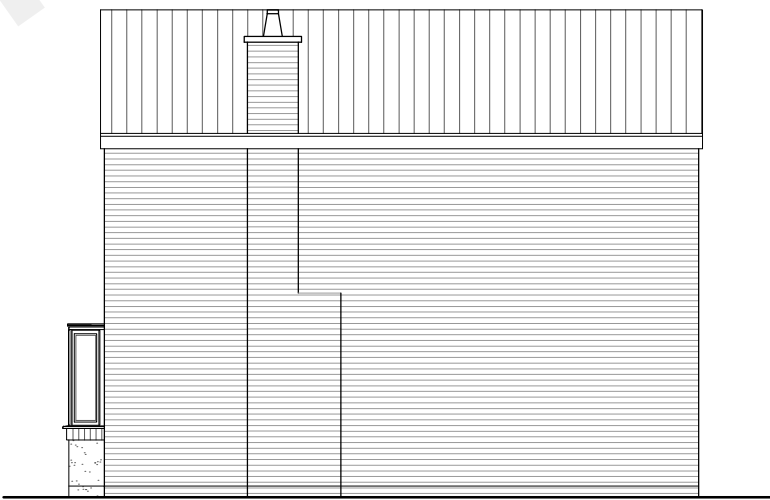


EXISTING SIDE ELEVATION SCALE 1:100

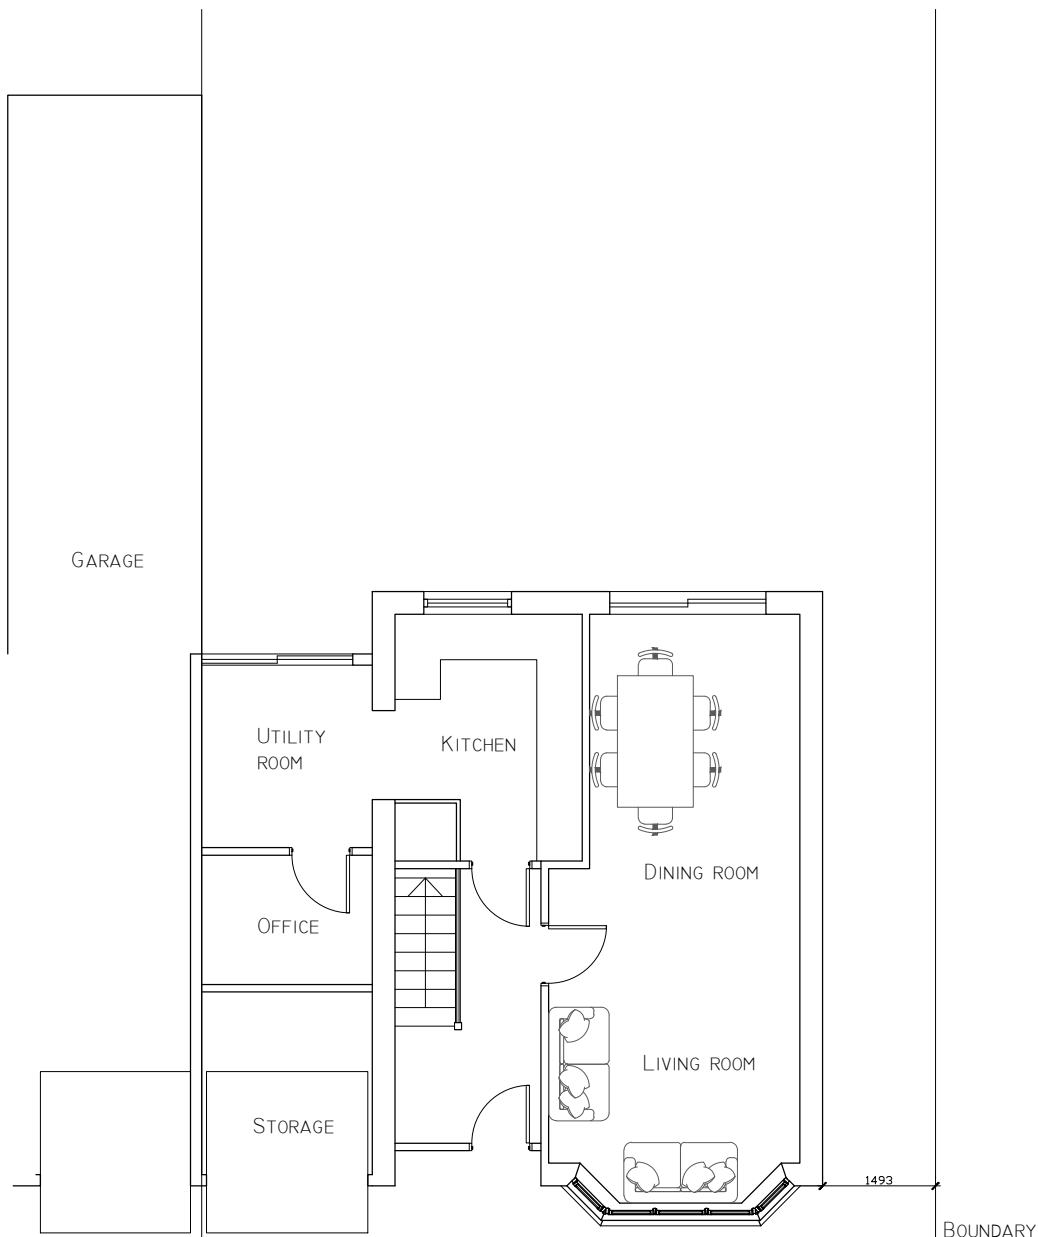

EXISTING FLOOR PLAN SCALE 1:100

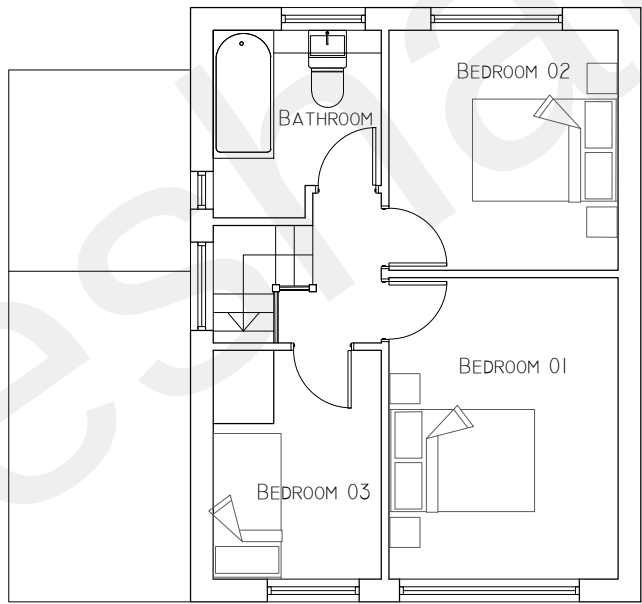

EXISTING FLOOR PLAN SCALE 1:100

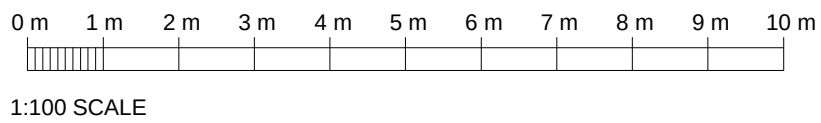

PLANNING

Client
Mr & Mrs Clarke

Project
68
Biddenden Way
Istead Rise

HASKINS
DESIGNS LTD.

The Civic Centre, St Mary's Road, Swanley, Kent, BR8 7BU.
Phone: 01322 479561 Mobile: 07602 182202
info@haskinsdesigns.co.uk Website: haskinsdesigns.co.uk

Title
Existing elevations
Floor plans

Project No.
205

Scale
As shown

Drawn
MH

Check
JH

Drawing No.
205PD-01

Revision

Date
MARCH 22

Rev	Date	Comments	Rev	Date	Comments
-----	------	----------	-----	------	----------