


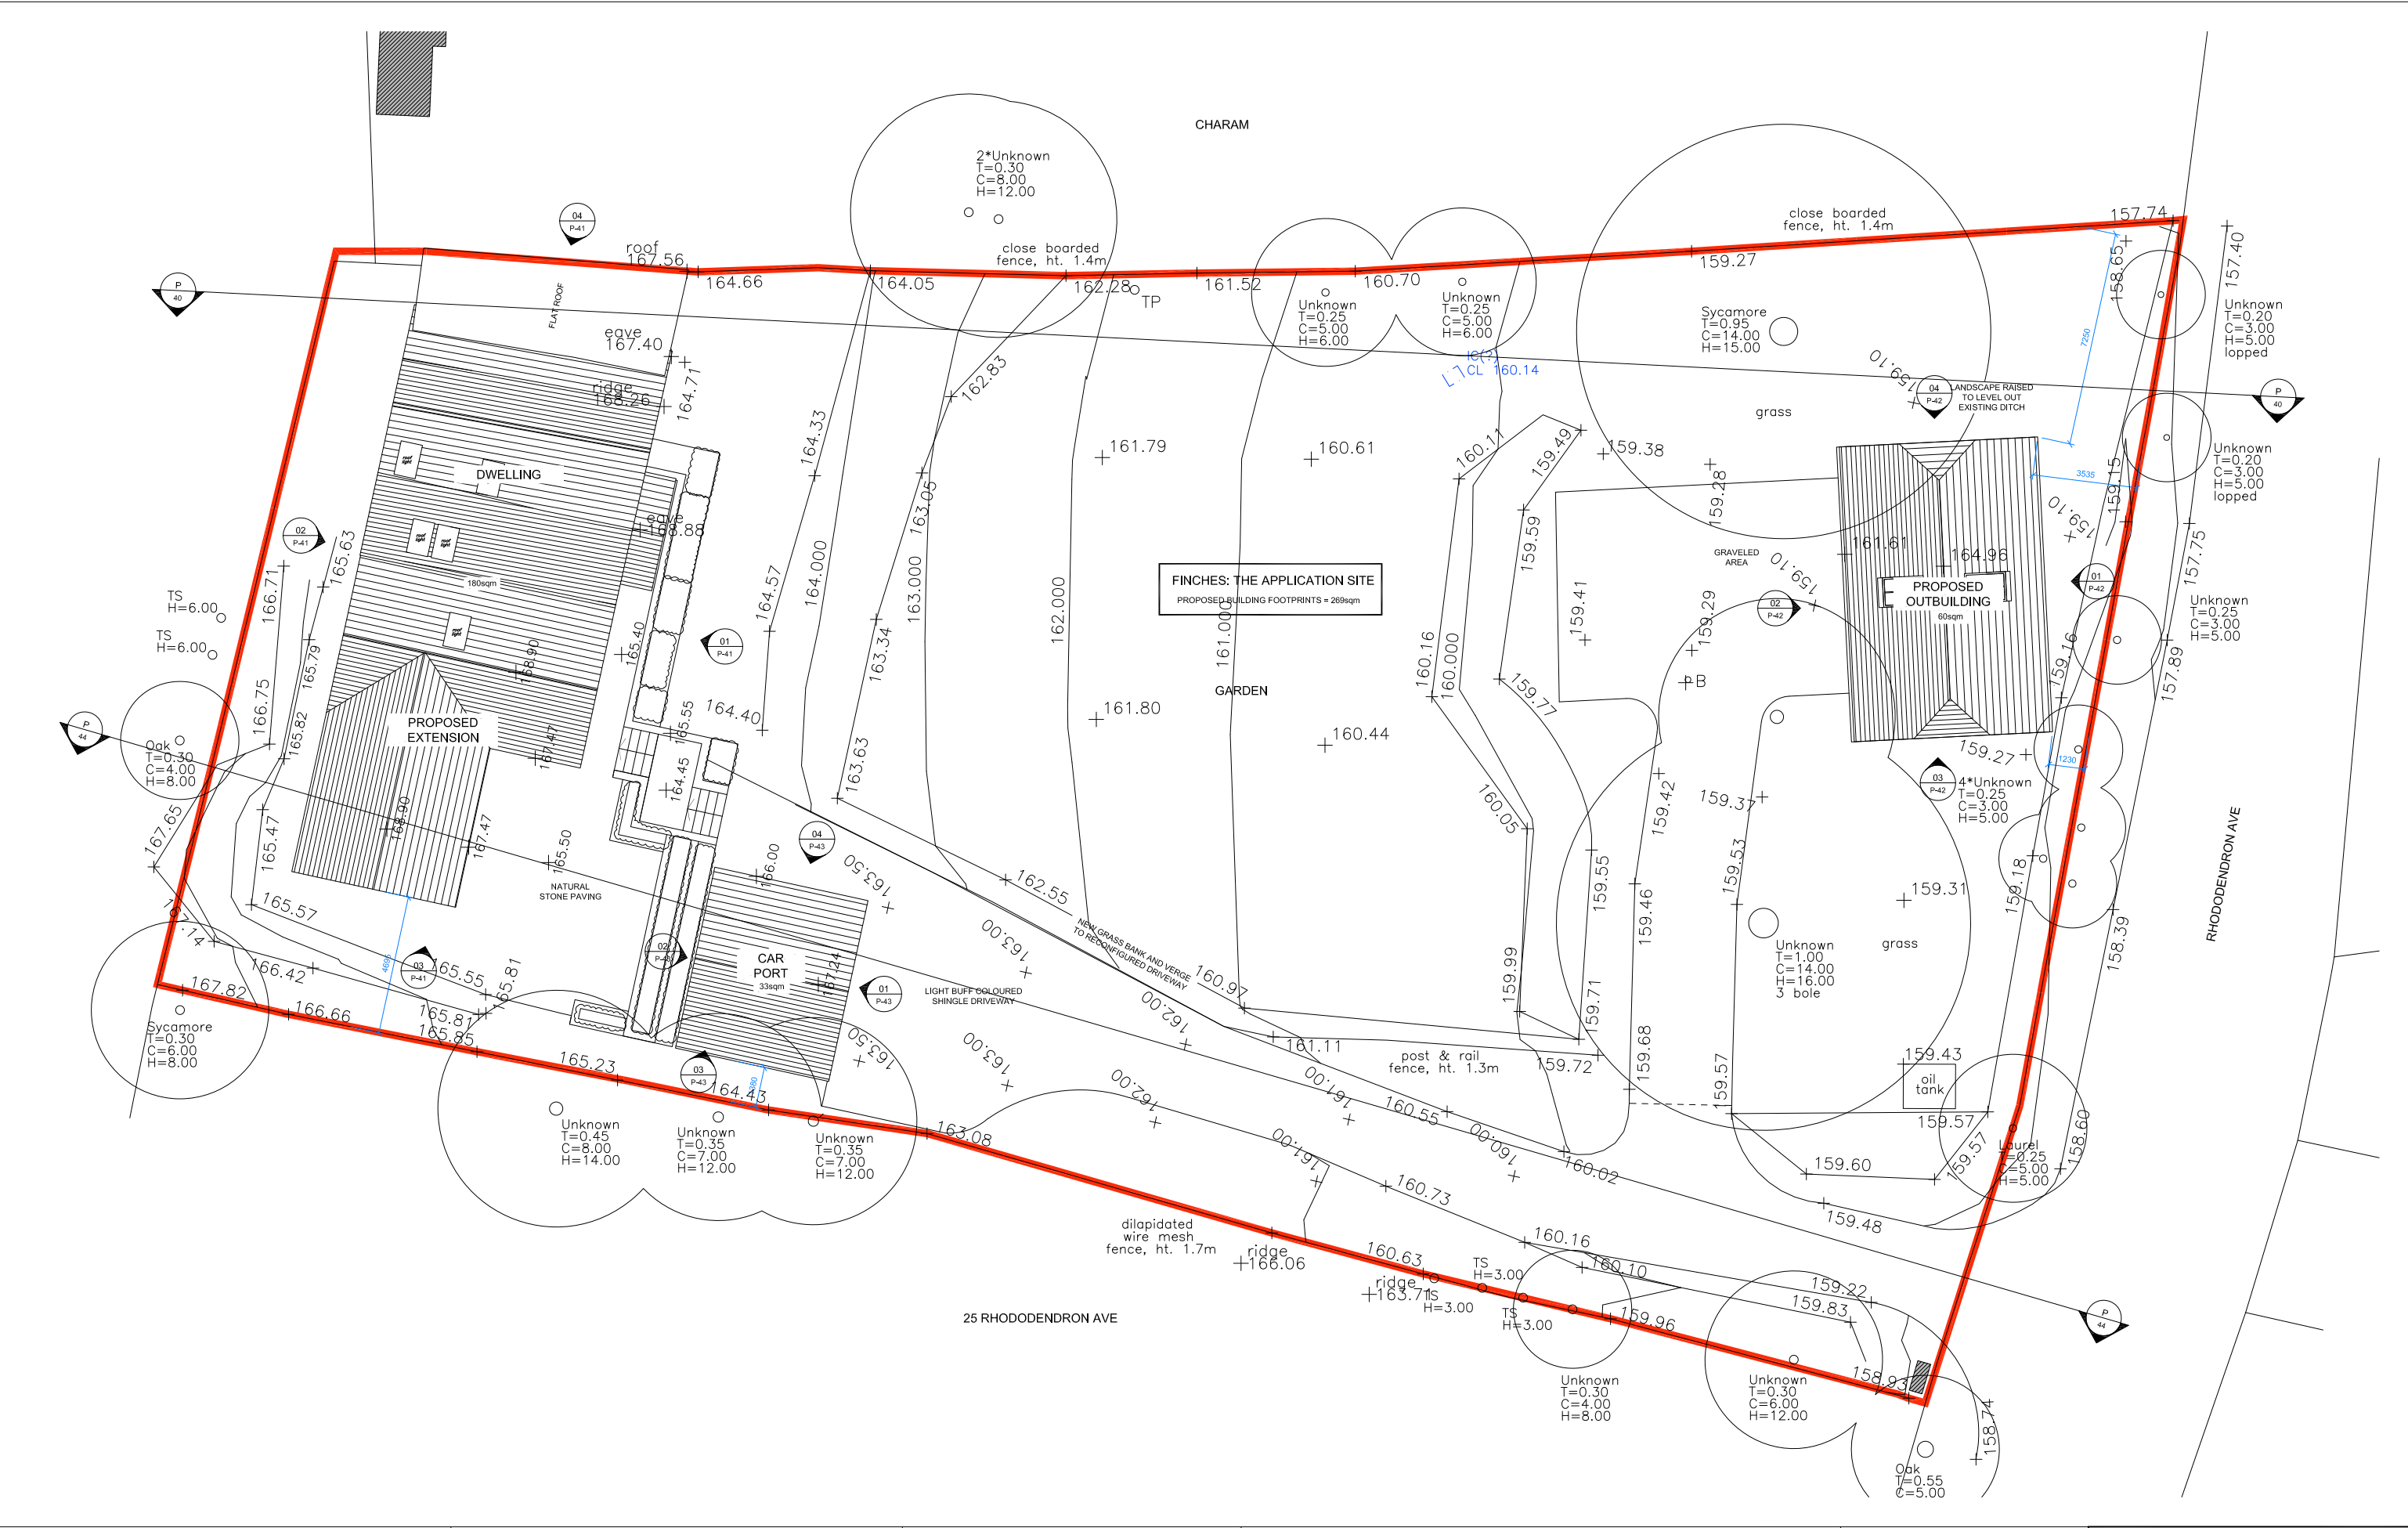

DATE OF FIRST ISSUE: 13.02.2025		KEY		NOTES AND CLARIFICATIONS		BLACKBURN ARCHITECTS		CLIENT MR. T. FLETCHER		DRAWING TITLE PROPOSED SITE PLAN	
REVISIONS	AMENDMENT					5 CROSS WAY, ROCHESTER, ME1 3DX www.blackburnarchitects.co.uk office@blackburnarchitects.co.uk		PROJECT FINCHES, RHODODENDRON AVENUE, CULVERSTONE, KENT, DA13 0TU		DRAWN BB	
A	20.03.25										
B	12.06.25	PROPOSED LEVELS AND ELEVATION/SECTION VIEW DETAILS ADDED.		PROPOSAL REDUCED, PLANTING INCREASED, DRIVEWAY MATERIAL AMENDED		SCALE BAR METERS		NORTH		SCALE@A1 1:100	
						1:200@A3 / 1:100@A1 0 1 2 4 6 8 10				SCALE@A3 1:200	
										STATUS INFORMATION	
										DRAWING NO 52417-P-03	
										REV B	