


NOTES:
SCGR-201 - SITE BLOCK PLAN
SCGR-202 - EXISTING PLANS SHEET 1
SCGR-203 - EXISTING PLANS SHEET 2
SCGR-204 - EXISTING PLANS SHEET 3
SCGR-205 - EXISTING ELEVATIONS SHEET 1
SCGR-206 - EXISTING ELEVATIONS SHEET 2
SCGR-207 - EXISTING ELEVATIONS SHEET 3
SCGR-208 - PROPOSED PLANS SHEET 1
SCGR-209 - PROPOSED PLANS SHEET 2
SCGR-210 - PROPOSED ELEVATIONS SHEET 1
SCGR-211 - PROPOSED ELEVATIONS SHEET 2
SCGR-212 - PROPOSED ELEVATIONS SHEET 3

BOUNDARY LINE

BOUNDARY LINE

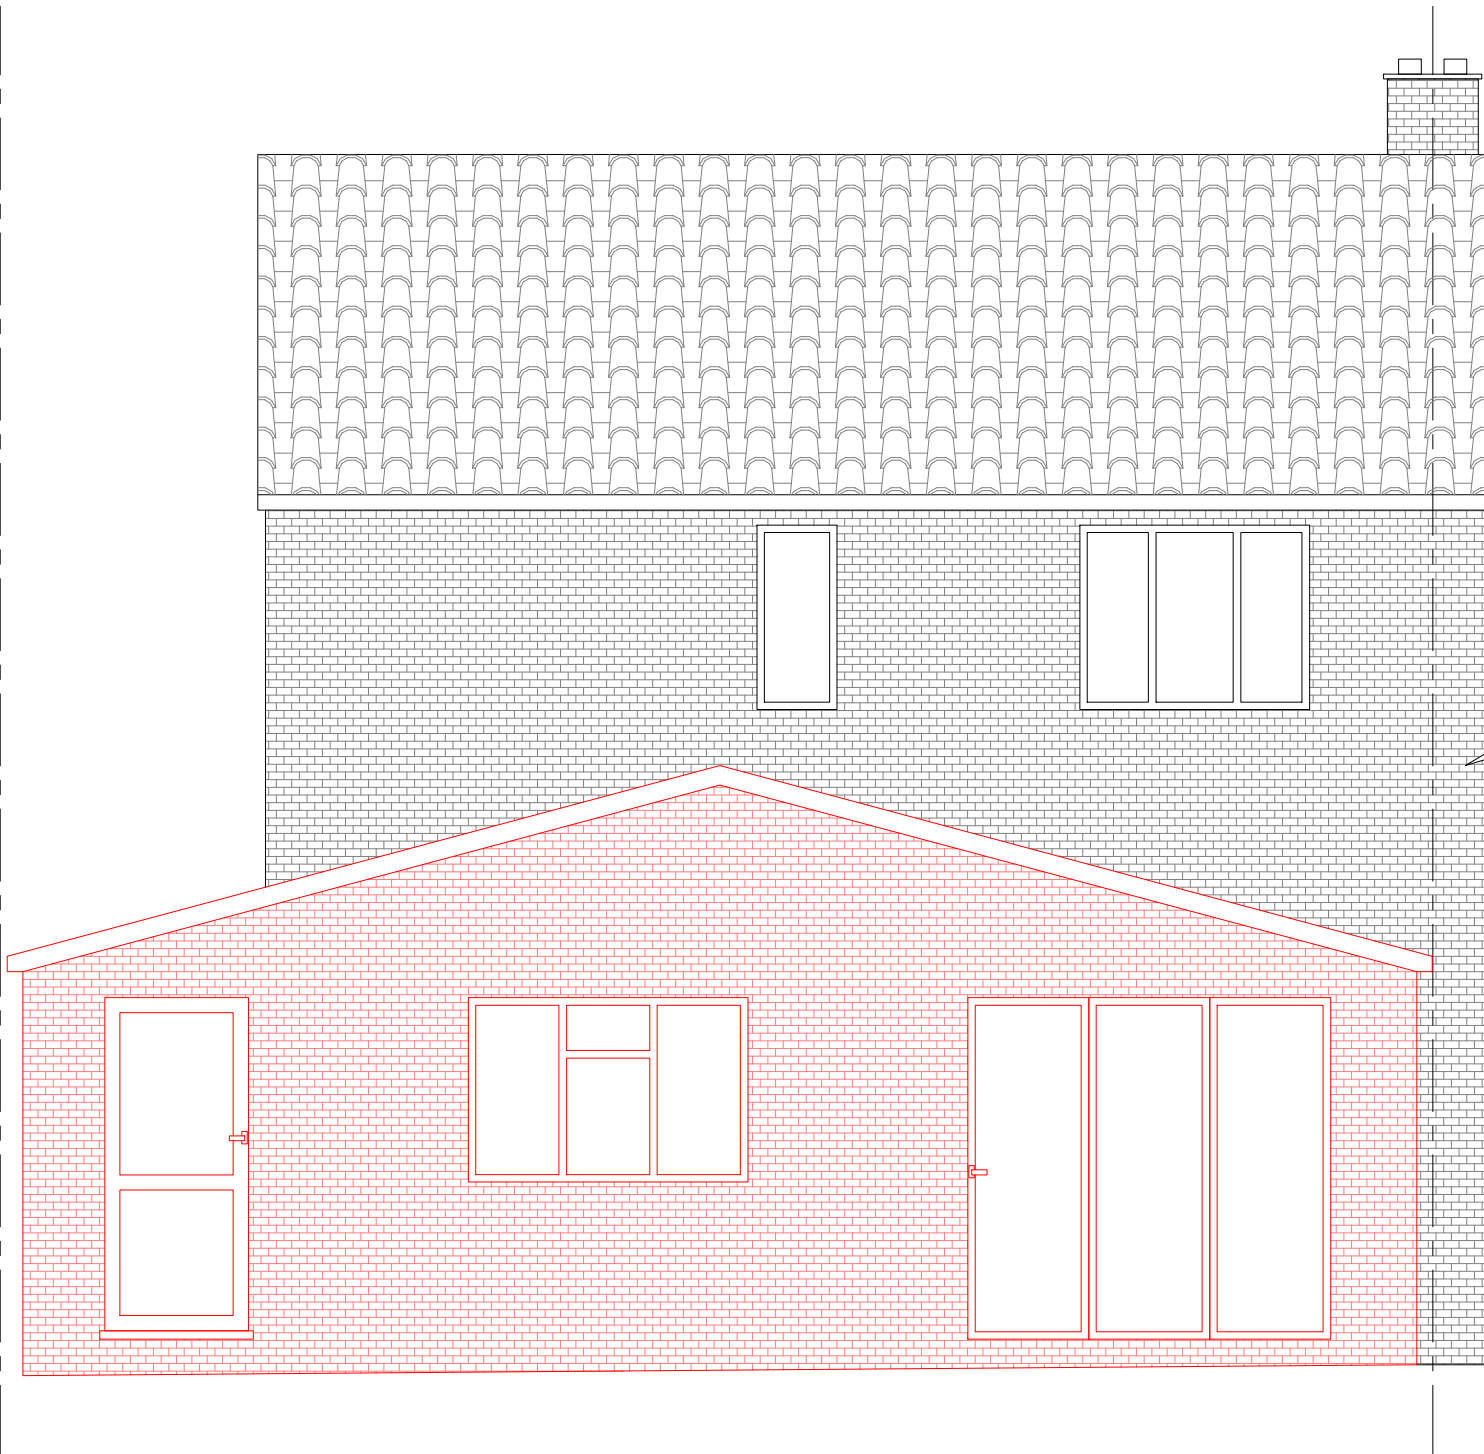

EXISTING REAR ELEVATION
SCALE 1:50 (A3)



PLANNING	P01
DATE: 26.06.2023	

16 ST CHADS DRIVE
GRAVESEND
DA12 4EL

4m GROUND FLOOR
REAR EXTENSION &
GROUND FLOOR SIDE
EXTENSION

PROPOSED ELEVATIONS
SHEET 2

DRG No: SCGR-211	P01
------------------	-----