




PROPOSED: FIRST FLOOR PLAN

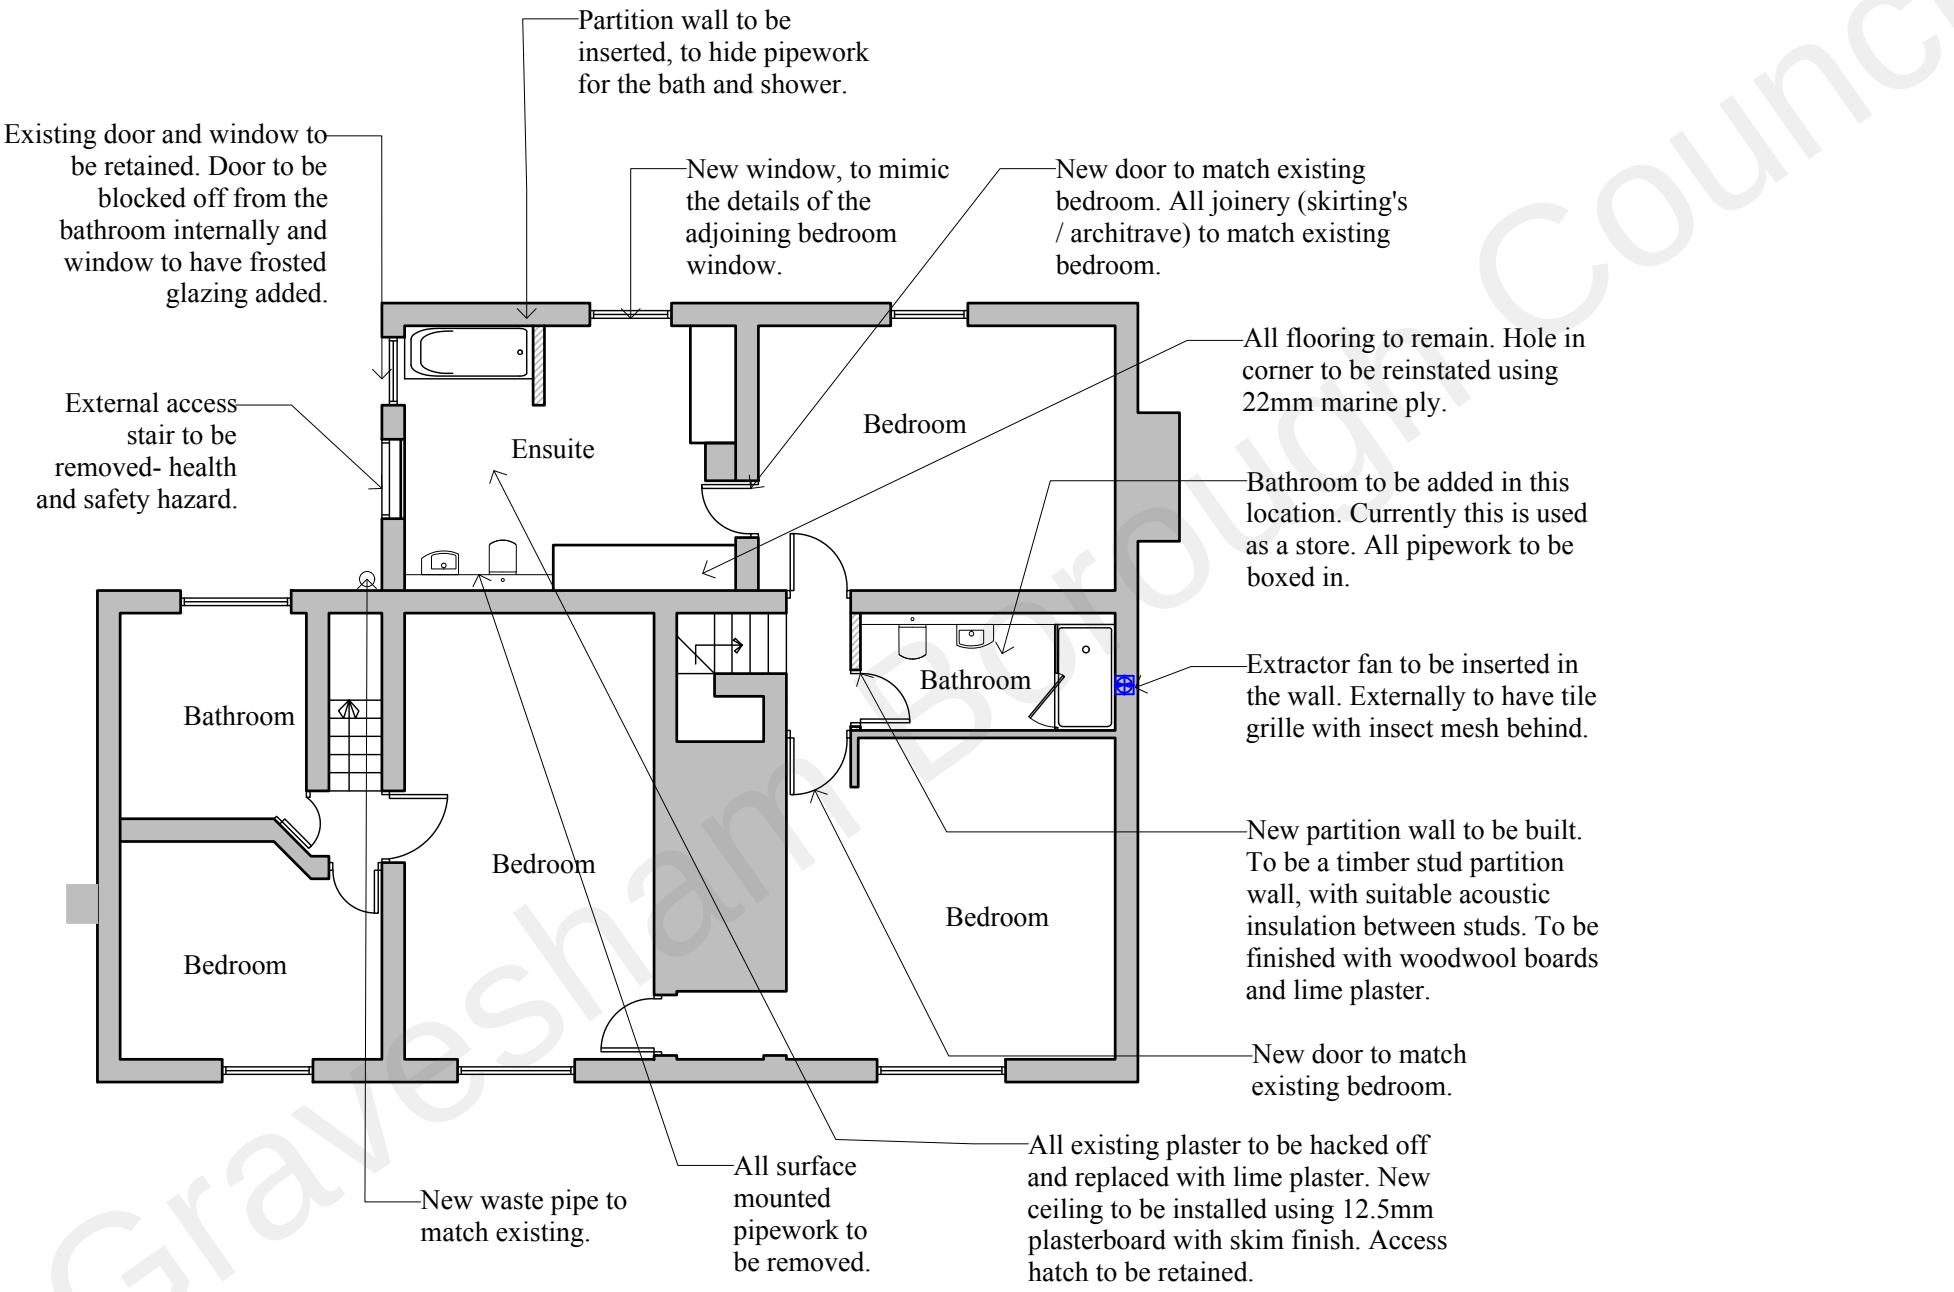

FIRST FLOOR PLAN

 

NOTES:

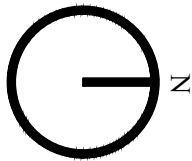

REV.	DESCRIPTION	BY	DATE
------	-------------	----	------

This is a CAD Drawing
No responsibility is taken for any dimensions obtained by measuring or scaling from this drawing and no reliance may be placed on such dimensions. If no dimensions are given, it is the responsibility of the recipient to ascertain the dimension. The sizing of all structural and service elements must always be checked against the relevant consultants drawings.
COPYRIGHT RESERVED
Copying or reproduction of this drawing or electronic data without the written consent of Liberty Watts is not permitted.

Liberty Rose Architects 
Chartered Architects | Conservation | Historic Buildings

BELLA VISTA,
CITY ROAD,
RADNAGE,
HIGH WYCOMBE,
BUCKS,
HP14 4DW

T:07837005192
E:libby.watts@gmail.com
W:www.libertyrosedesign.co.uk

DRAWN: LW	CHECKED:
-----------	----------

CLIENT:	Nicola Sparks-Sanders and Mark Sanders		
PROJECT:	The Old Post Office, 4 The Street Shorne, Kent. DA12 3EA		
TITLE:	First Floor Plan Proposed		
ISSUE:	Planning		
SCALE:	1:100 @ A3		
DATE:	May 2022		
DWG NO.:	1043-11	R:	1