




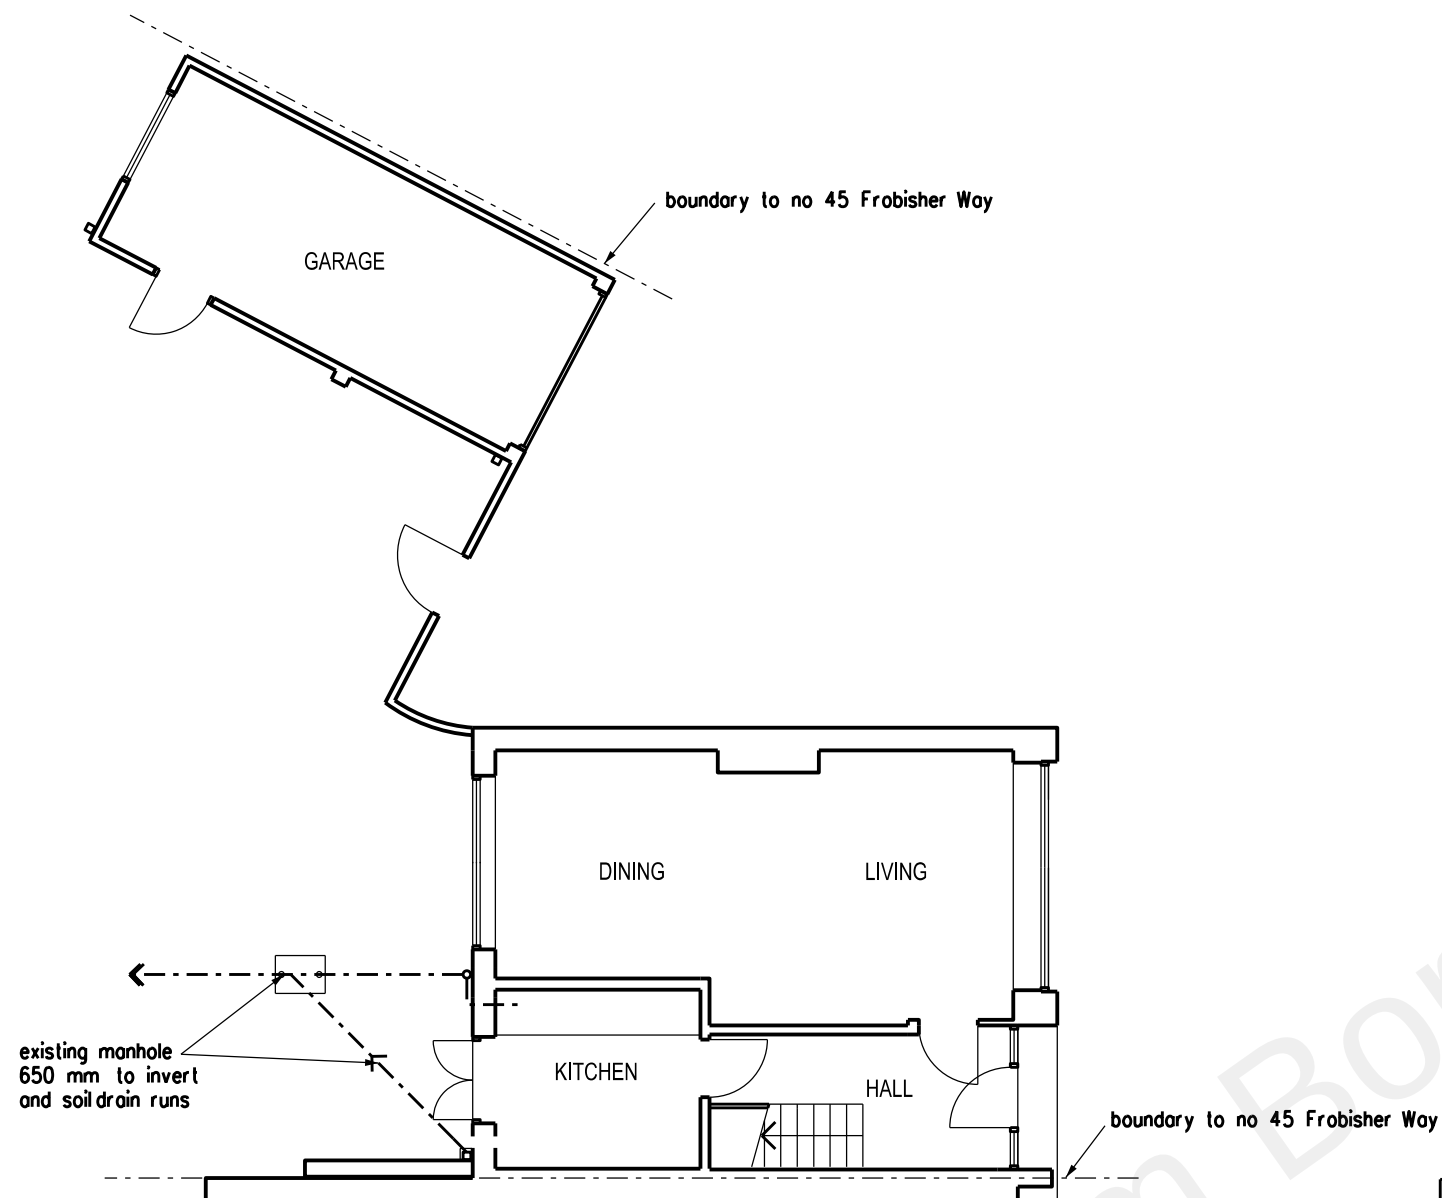


GROUND FLOOR AND GARAGE PLAN

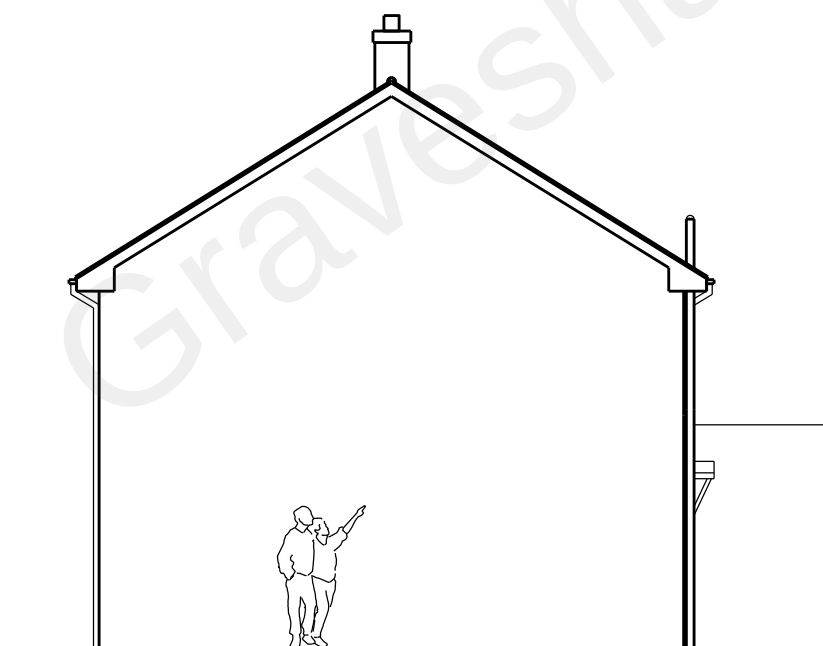

SIDE ELEVATION FACING No 47 FROBISHER WAY

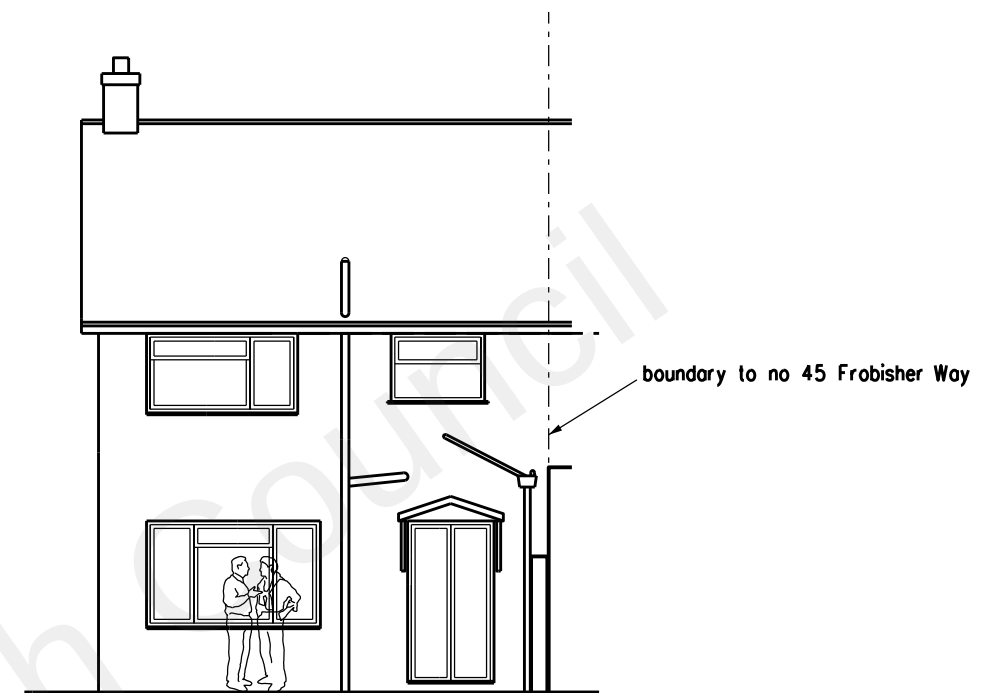


REAR ELEVATION

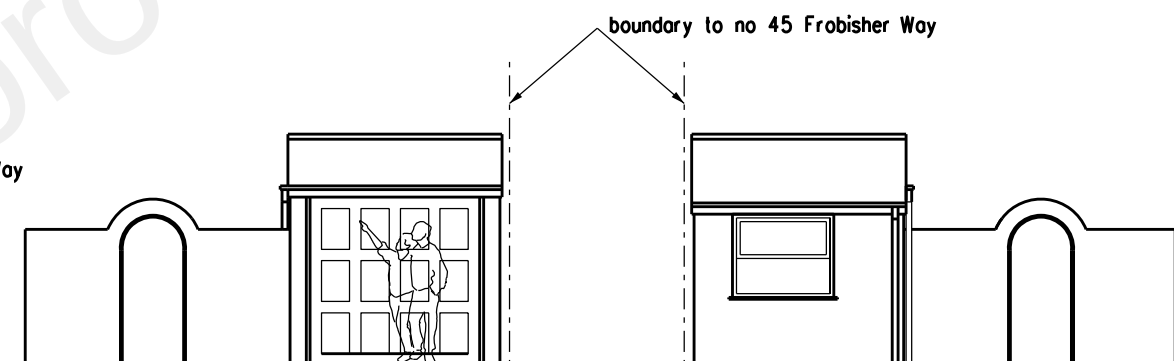

GARAGE FRONT ELEVATION

GARAGE REAR ELEVATION

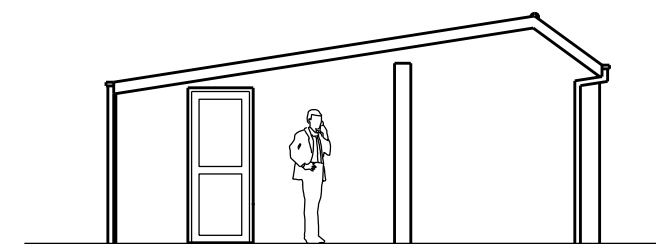

GARAGE SIDE ELEVATION



REVISION
ARCHITECT
TA ARCHITECTS
11 JOYDENS WOOD ROAD BEXLEY
KENT DA5 2HS Tel 07905 130591
ta140256@googlemail.com

JOB
PROPOSED SINGLE STOREY
REAR & GARAGE EXTENSION AT
45 FROBISHER WAY
GRAVESEND KENT DA12 4QY

DRAWING
EXISTING GROUND FLOOR
PLAN AND ELEVATIONS

SCALE
1:50 AT A3
DATE
FEB 2023

DRAWING NO.
HG/03