



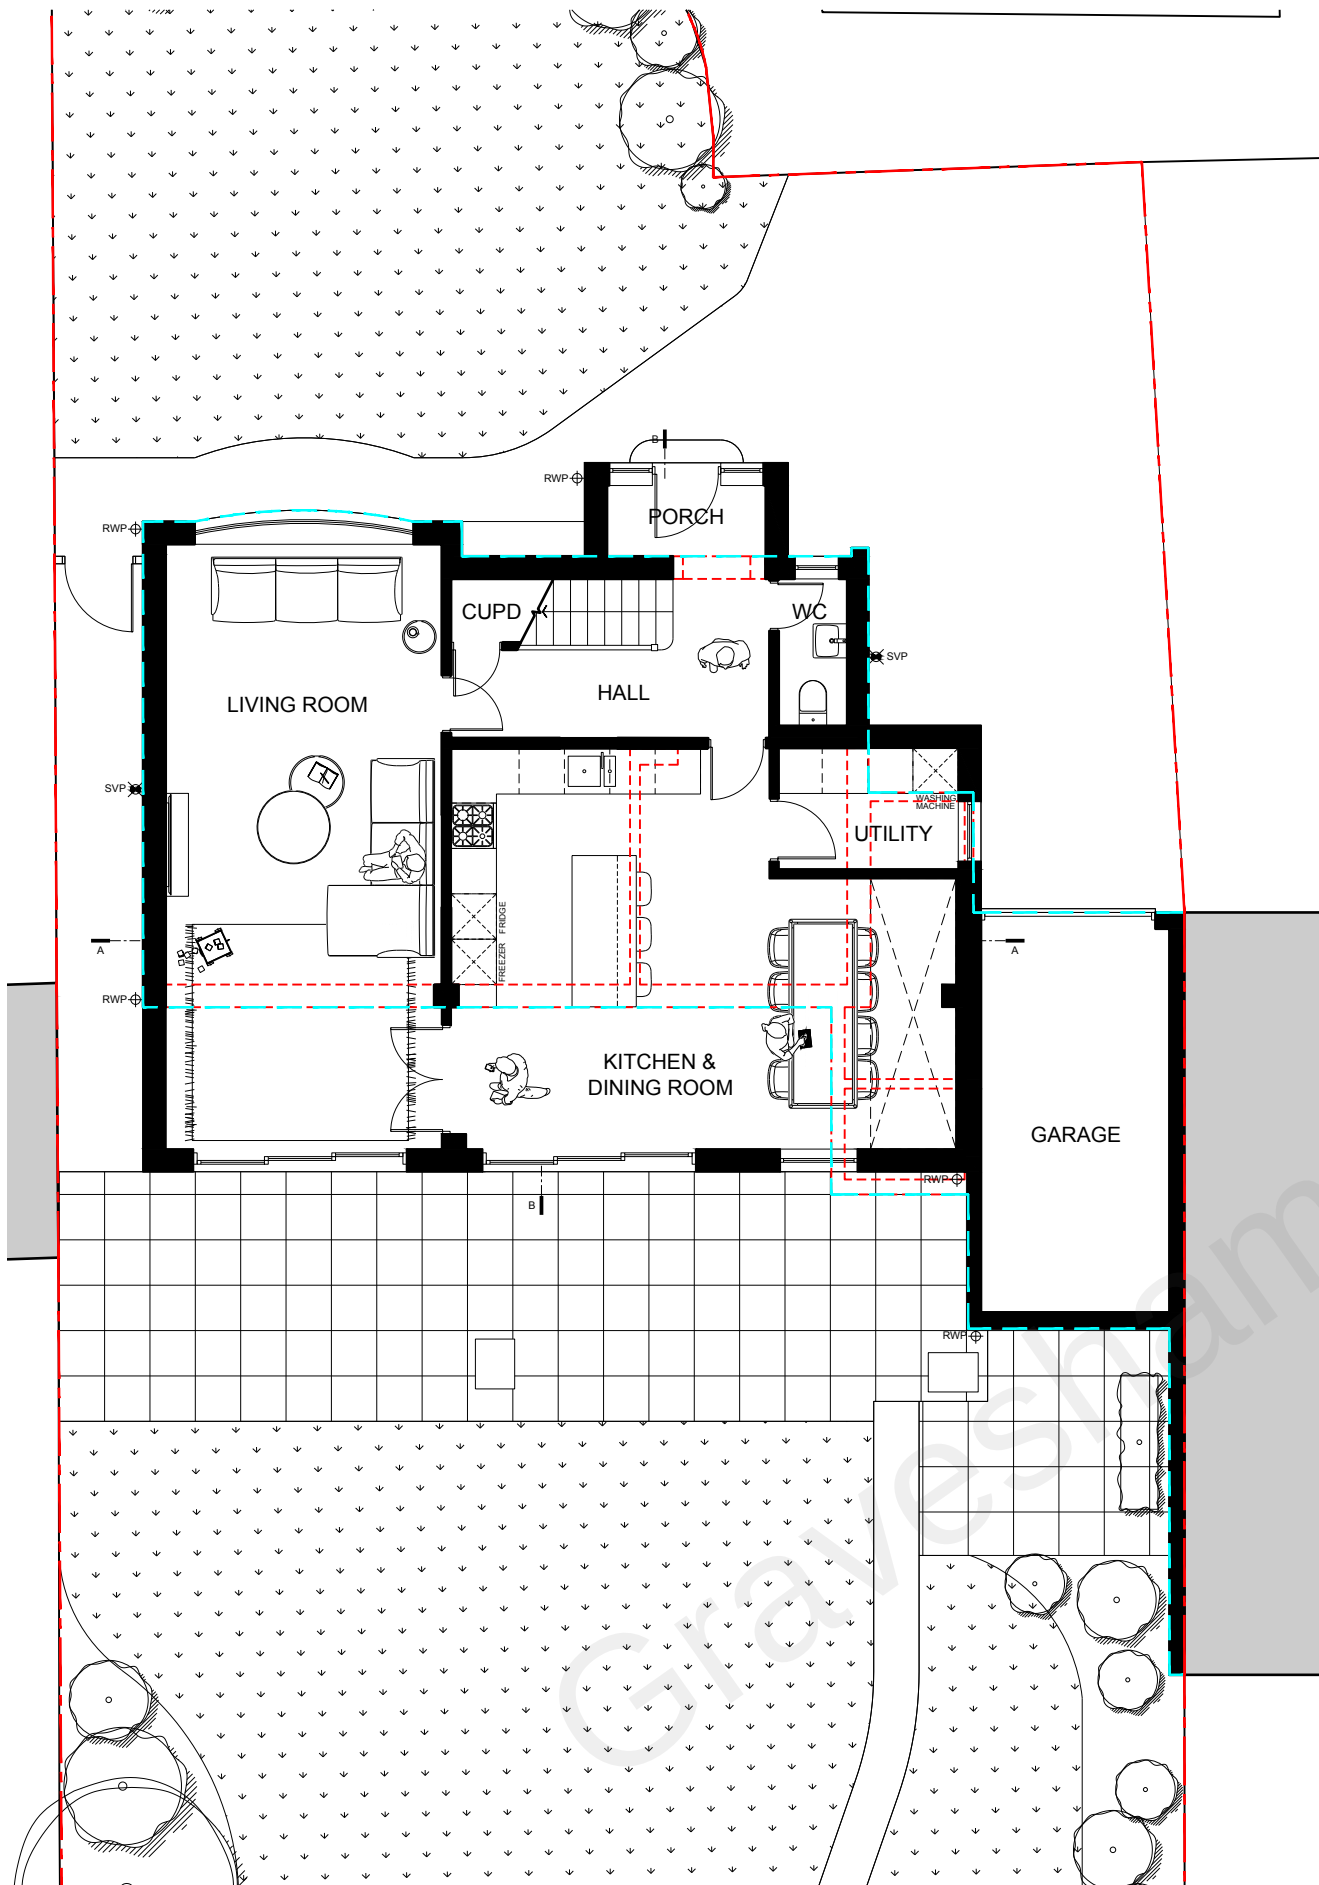

01 | 1:100 | GROUND FLOOR

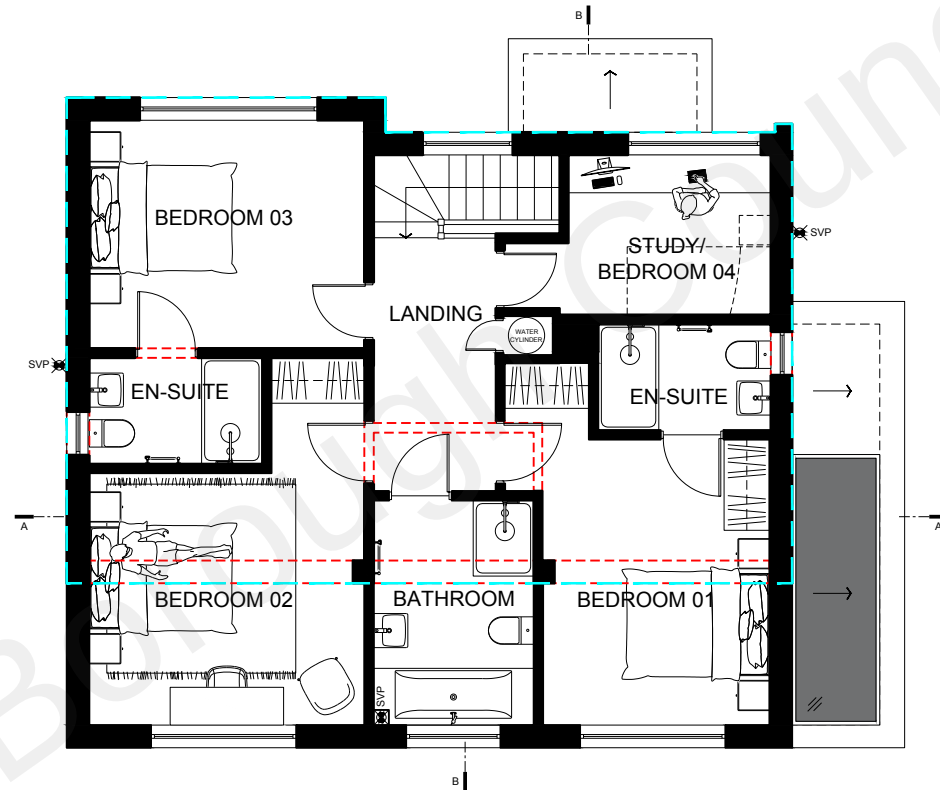

02 | 1:100 | FIRST FLOOR

SCALE 1:100 | 0m

1 2

5

10

EXISTING GROSS EXTERNAL AREA
GROUND FLOOR 68.5 SQM
FIRST FLOOR 59.2 SQM

PROPOSED GROSS EXTERNAL AREA
GROUND FLOOR 92.5 SQM
FIRST FLOOR 80.0 SQM

EXISTING GROSS INTERNAL AREA
GROUND FLOOR 57.8 SQM
FIRST FLOOR 50.0 SQM

PROPOSED GROSS INTERNAL AREA
GROUND FLOOR 79.9 SQM
FIRST FLOOR 69.5 SQM

Existing Building Line
Application Boundary

D R A W I N G K E Y

2 DORMERS DRIVE, MEOPHAM
GRAVESEND DA13 0ES
PROPOSED FLOOR PLAN

S C A L E 1:100 @ A3
D A T E SEPTEMBER 2021
P U R P O S E PLANNING
R E F E R E N C E 2126 P 110 REV -

D R A W I N G I N F O R M A T I O N D R A W I N G R E V I S I O N S

Drawing copyright of JRD Kent. Do not scale from drawings. Report all discrepancies, errors & omissions. Check dimensions on site before commencing works. Materials, Components & Workmanship to comply with British & European Standards.

JRD Kent Ltd | info@jrdkent.com | www.jrdkent.com

J R D