




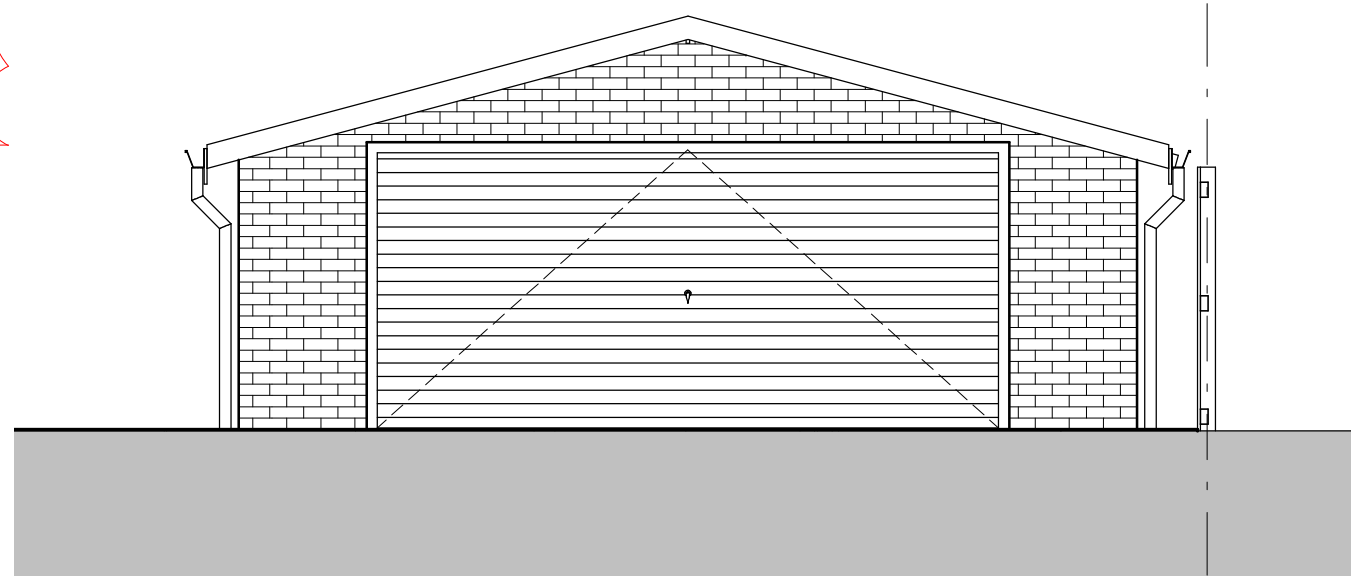


FRONT ELEVATION - GARAGE
1 : 50

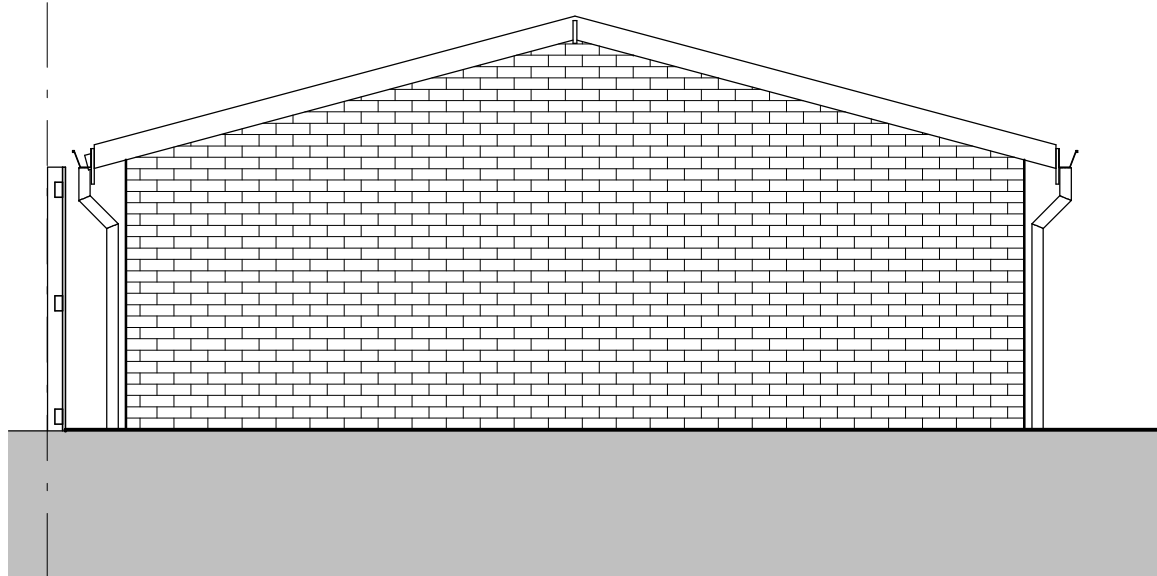


REAR- ROAD ELEVATION - GARAGE
1 : 50

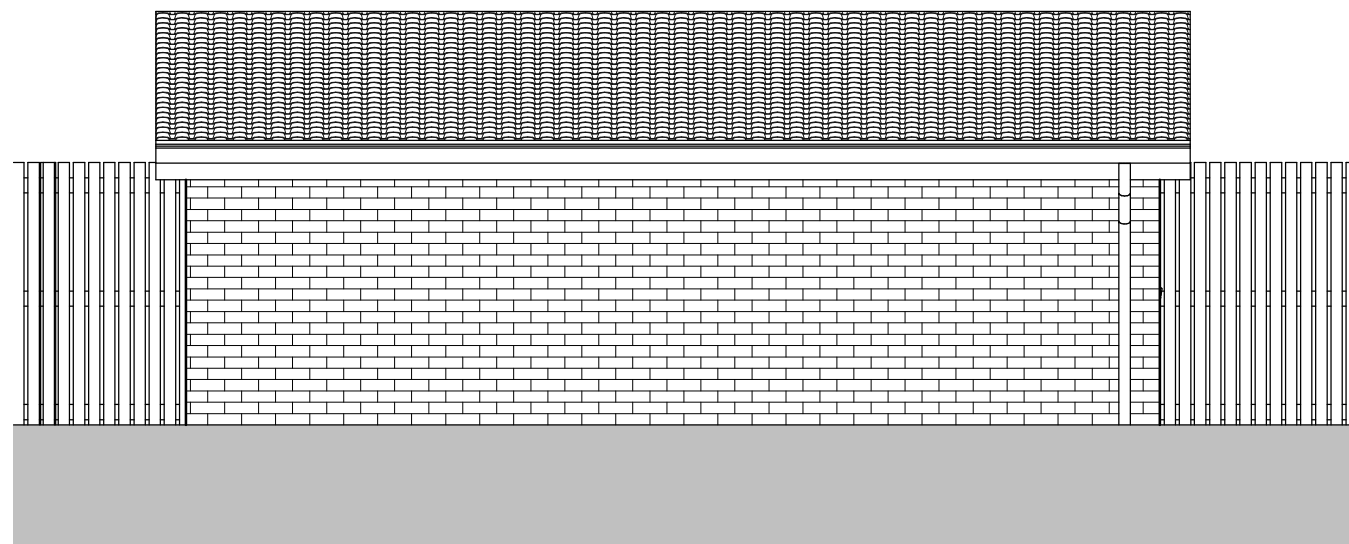


SIDE DRIVEWAY ELEVATION - GARAGE
1 : 50

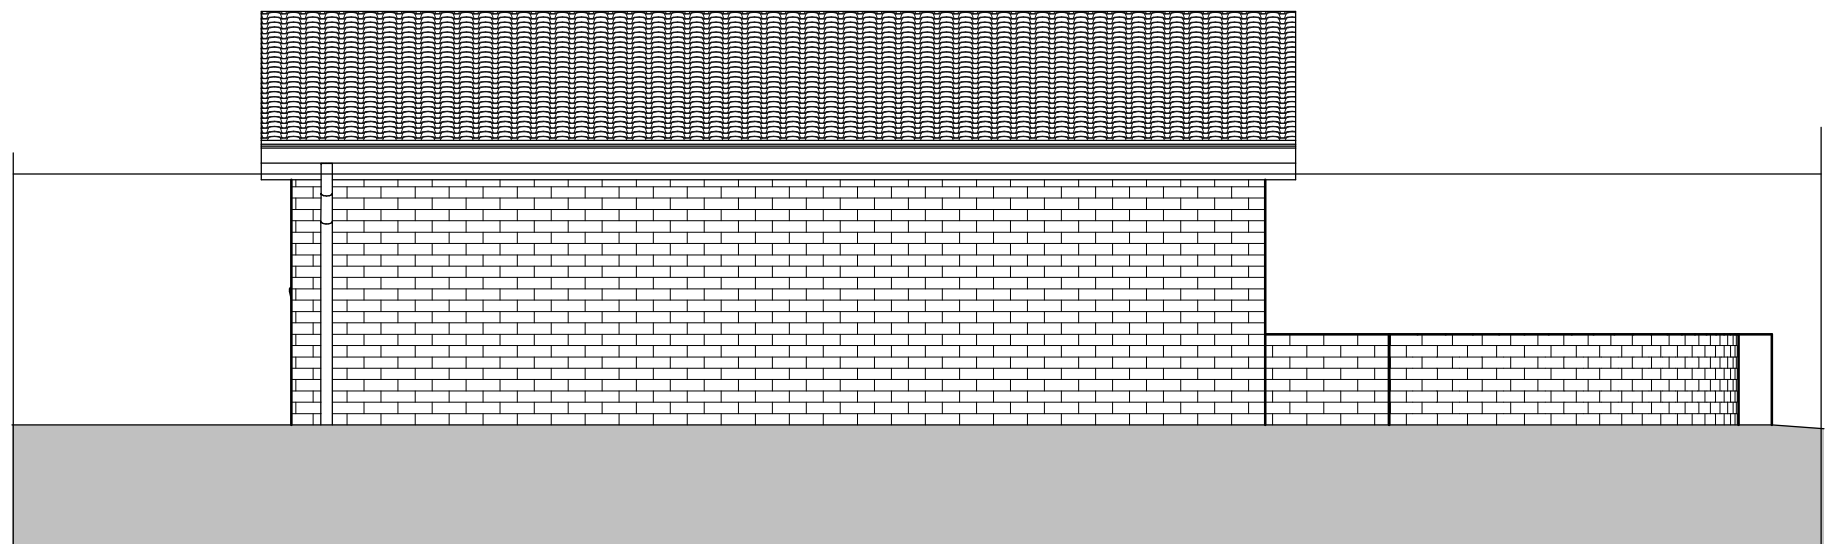


SIDE- FENCE ELEVATION - GARAGE
1 : 50

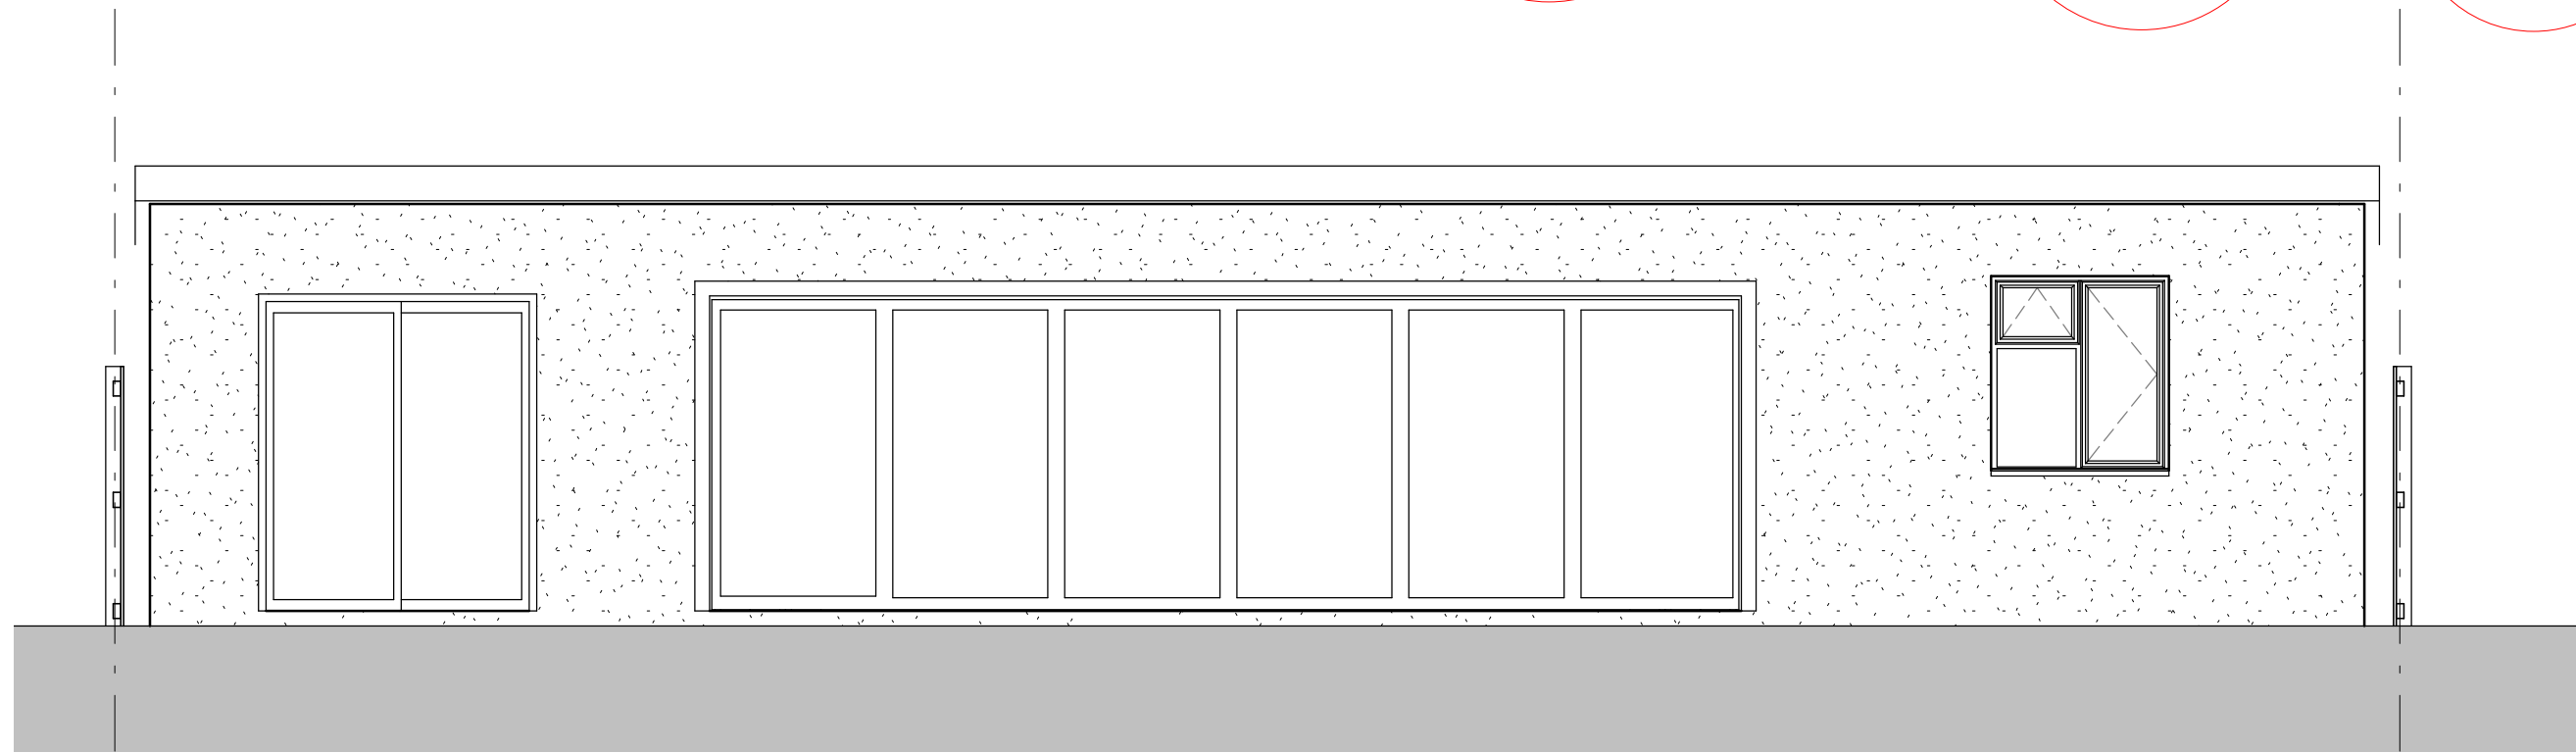


FRONT ELEVATION - OUTBUILDING
1 : 50

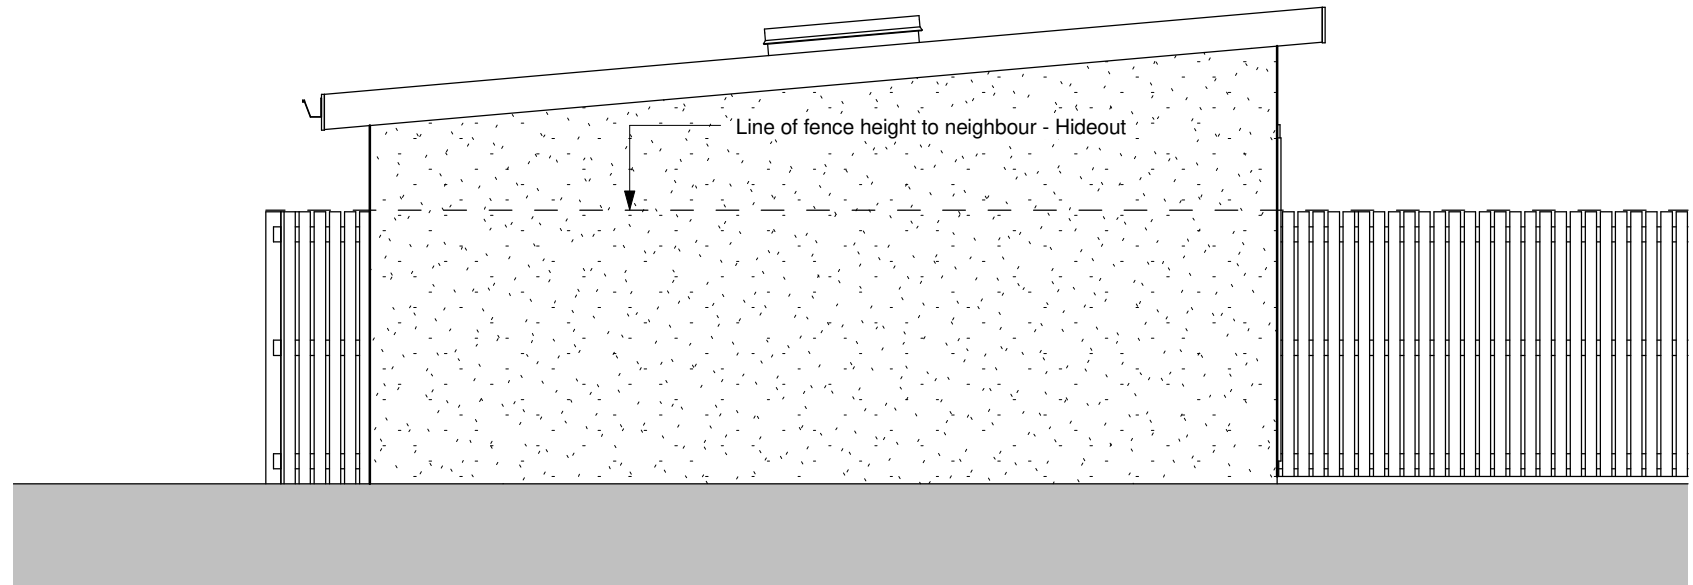


SOUH-EAST SDE ELEVATION - OUTBUILDING
1 : 50

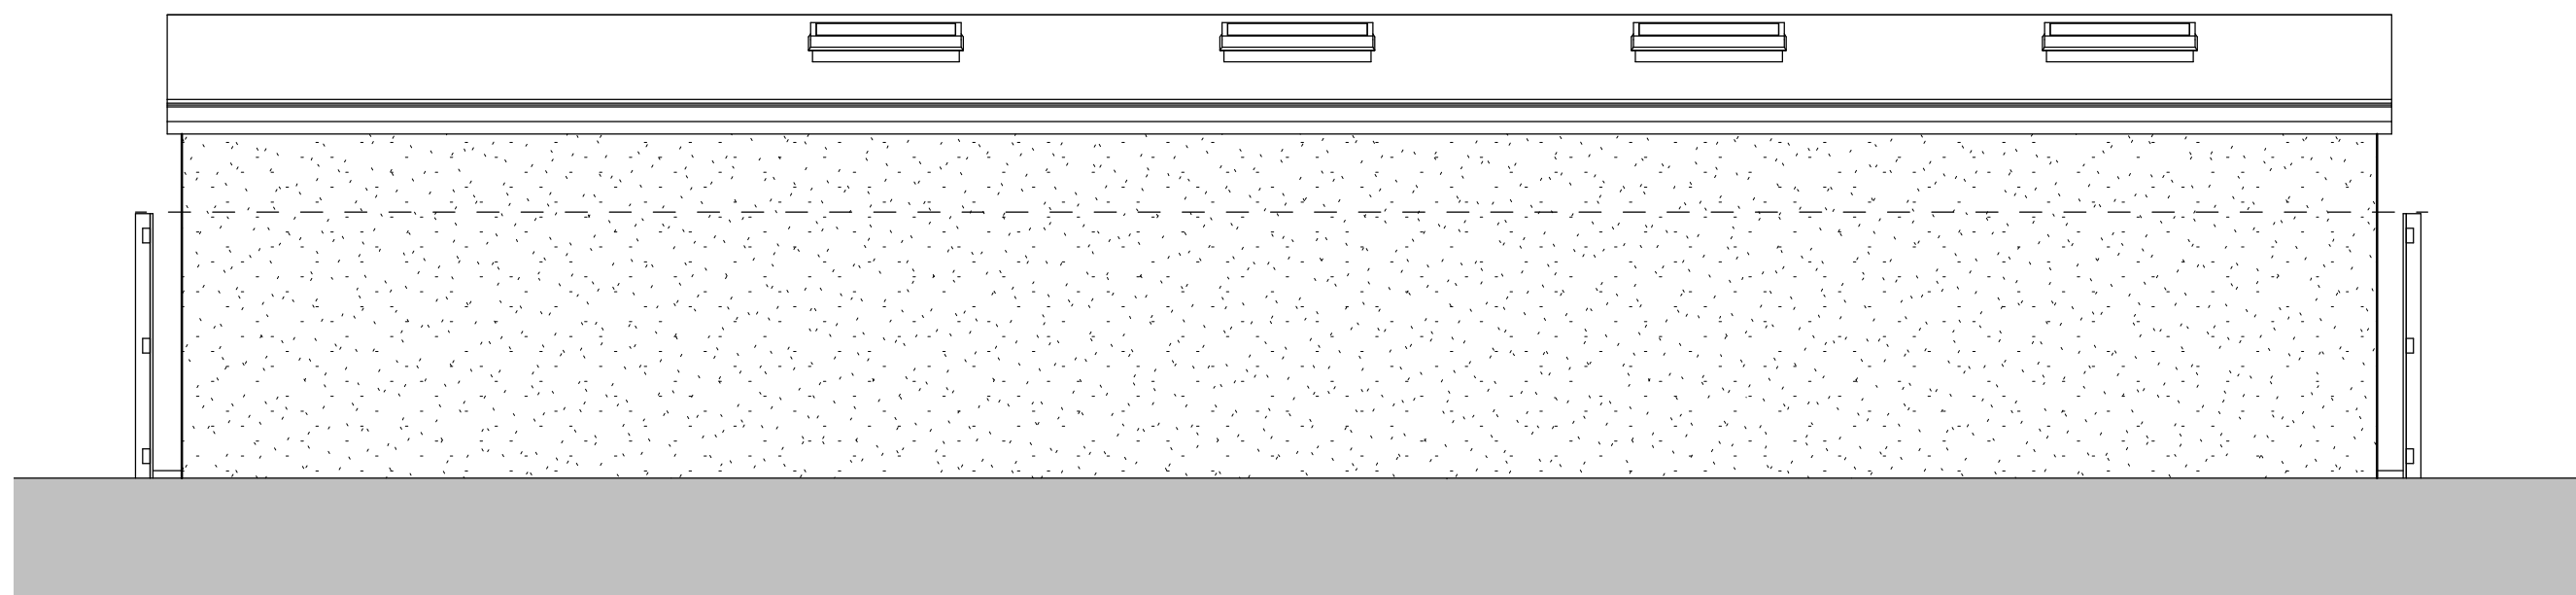

REAR ELEVATION - OUTBUILDING
1 : 50

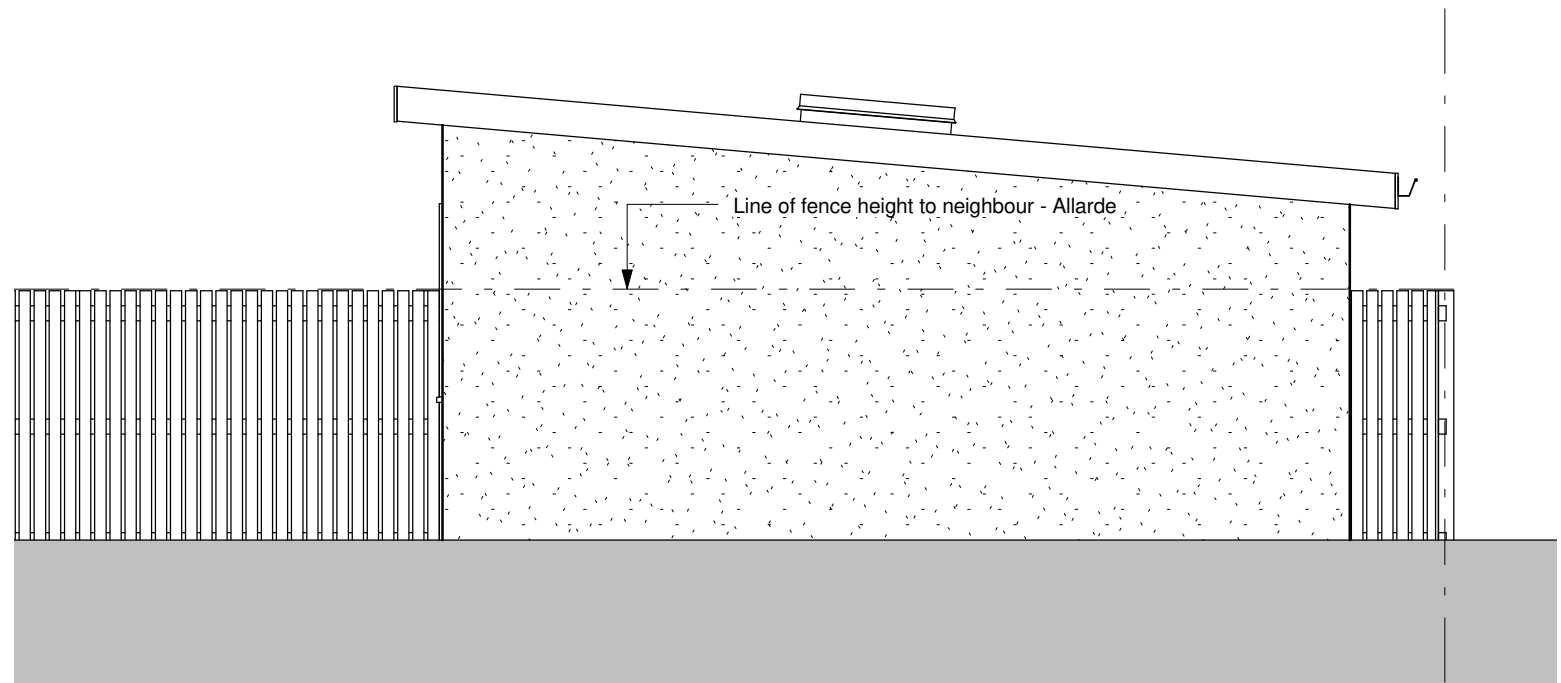

NORTH-WEST SIDE ELEVATON - OUTBUILDING
1 : 50

 

NOTES

Contractor to check all dimensions and levels on site prior to commencement of construction work on site.

Any discrepancies or variations are to be notified to the Designer before work commences.

Do not scale drawings for measurement.

This drawing and copyrights therein are the property of Designer and may not used or reproduced without his consent.

Foundations, floors, walls, roof and stairs construction to Structural Engineer's Design and Details

A	Amendment to location of Garage	MM	JULY 2024
---	---------------------------------	----	-----------

Rev	Description	Drawn By	Date
-----	-------------	----------	------

Drawing Title
PROPOSED ELEVATIONS - GARAGE & OUTBUILDING

Project
WESTWOOD
WHITE POST LANE
CULVERSTONE, KENT, DA13 0TW

Drawn By: MM
Checked:
Authorised:

Signature
Date
JAN 2024

Project No. WES/278	Drawing Status PLANNING	Scale (at A1) 1 : 50
------------------------	----------------------------	-------------------------

Drawing No WES/278/09	Revision A
--------------------------	---------------