




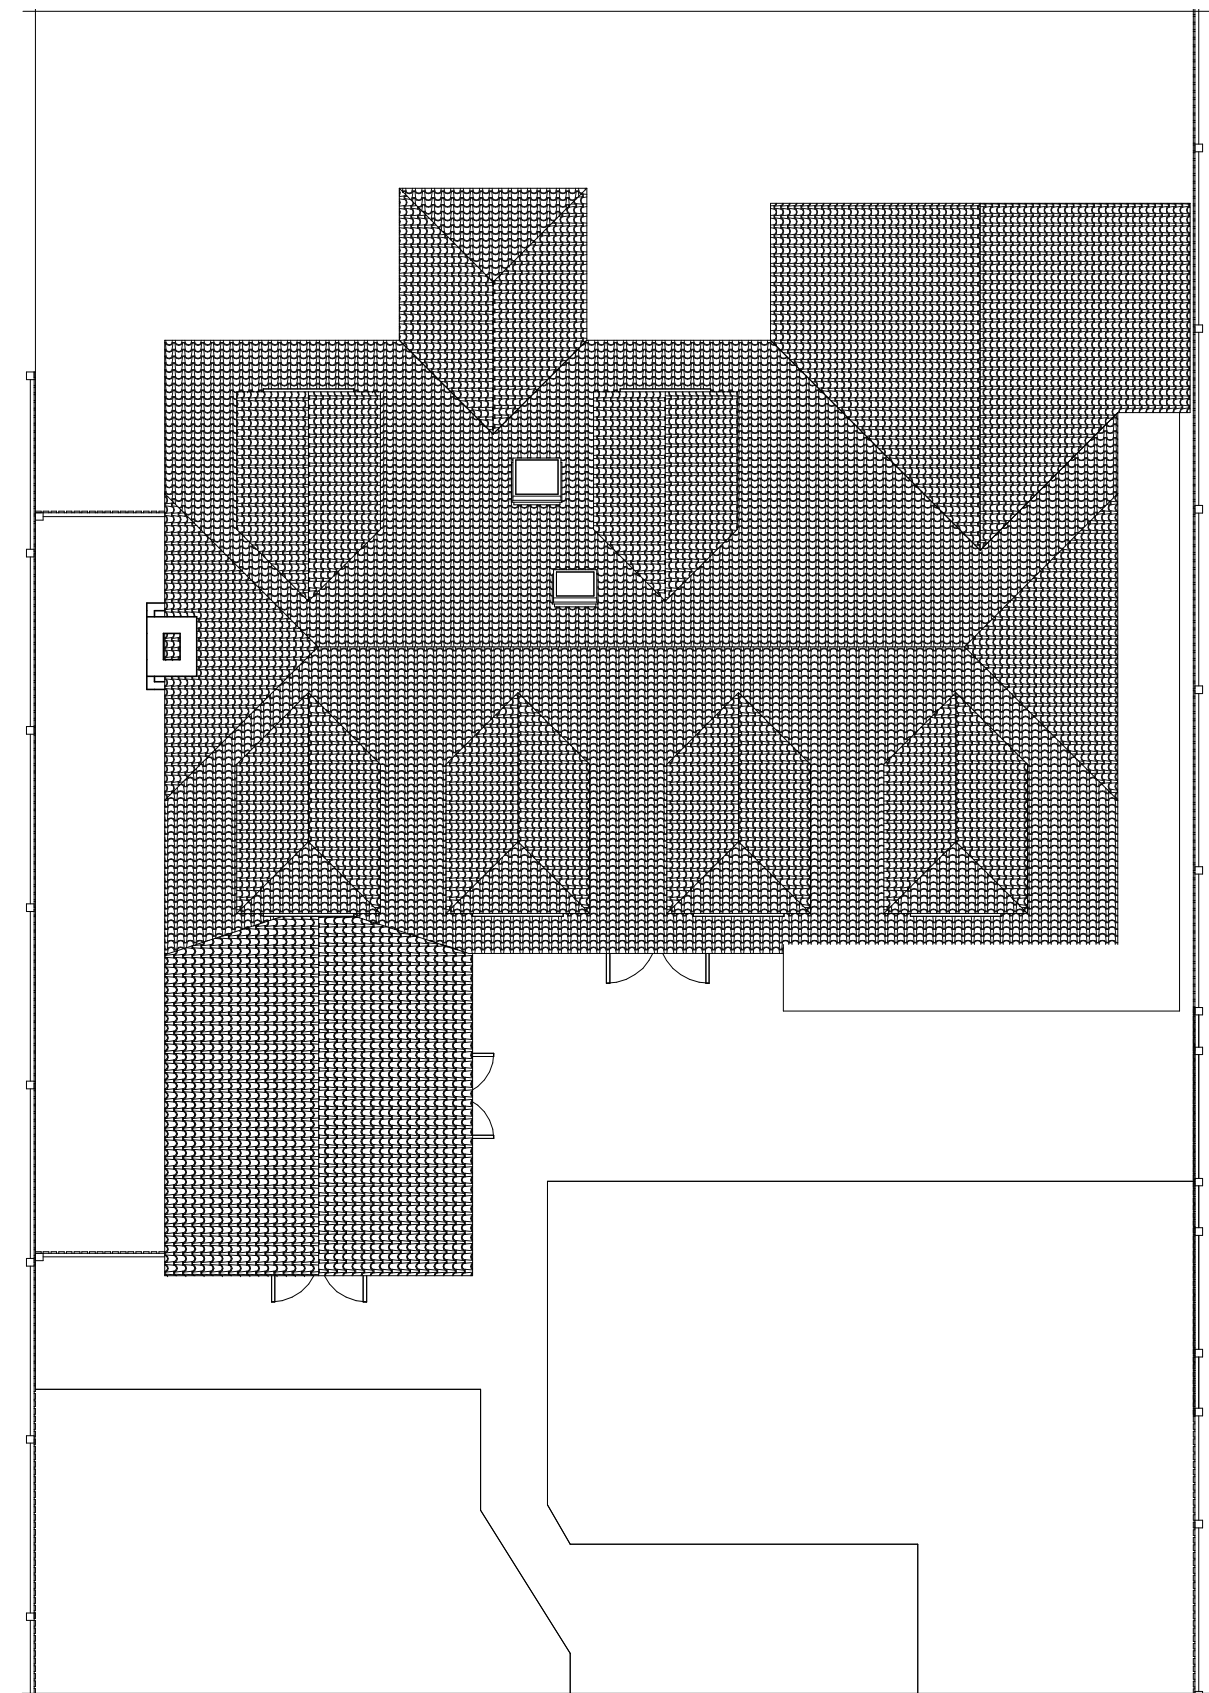


**EXISTING ROOF PLAN**  
1 : 100

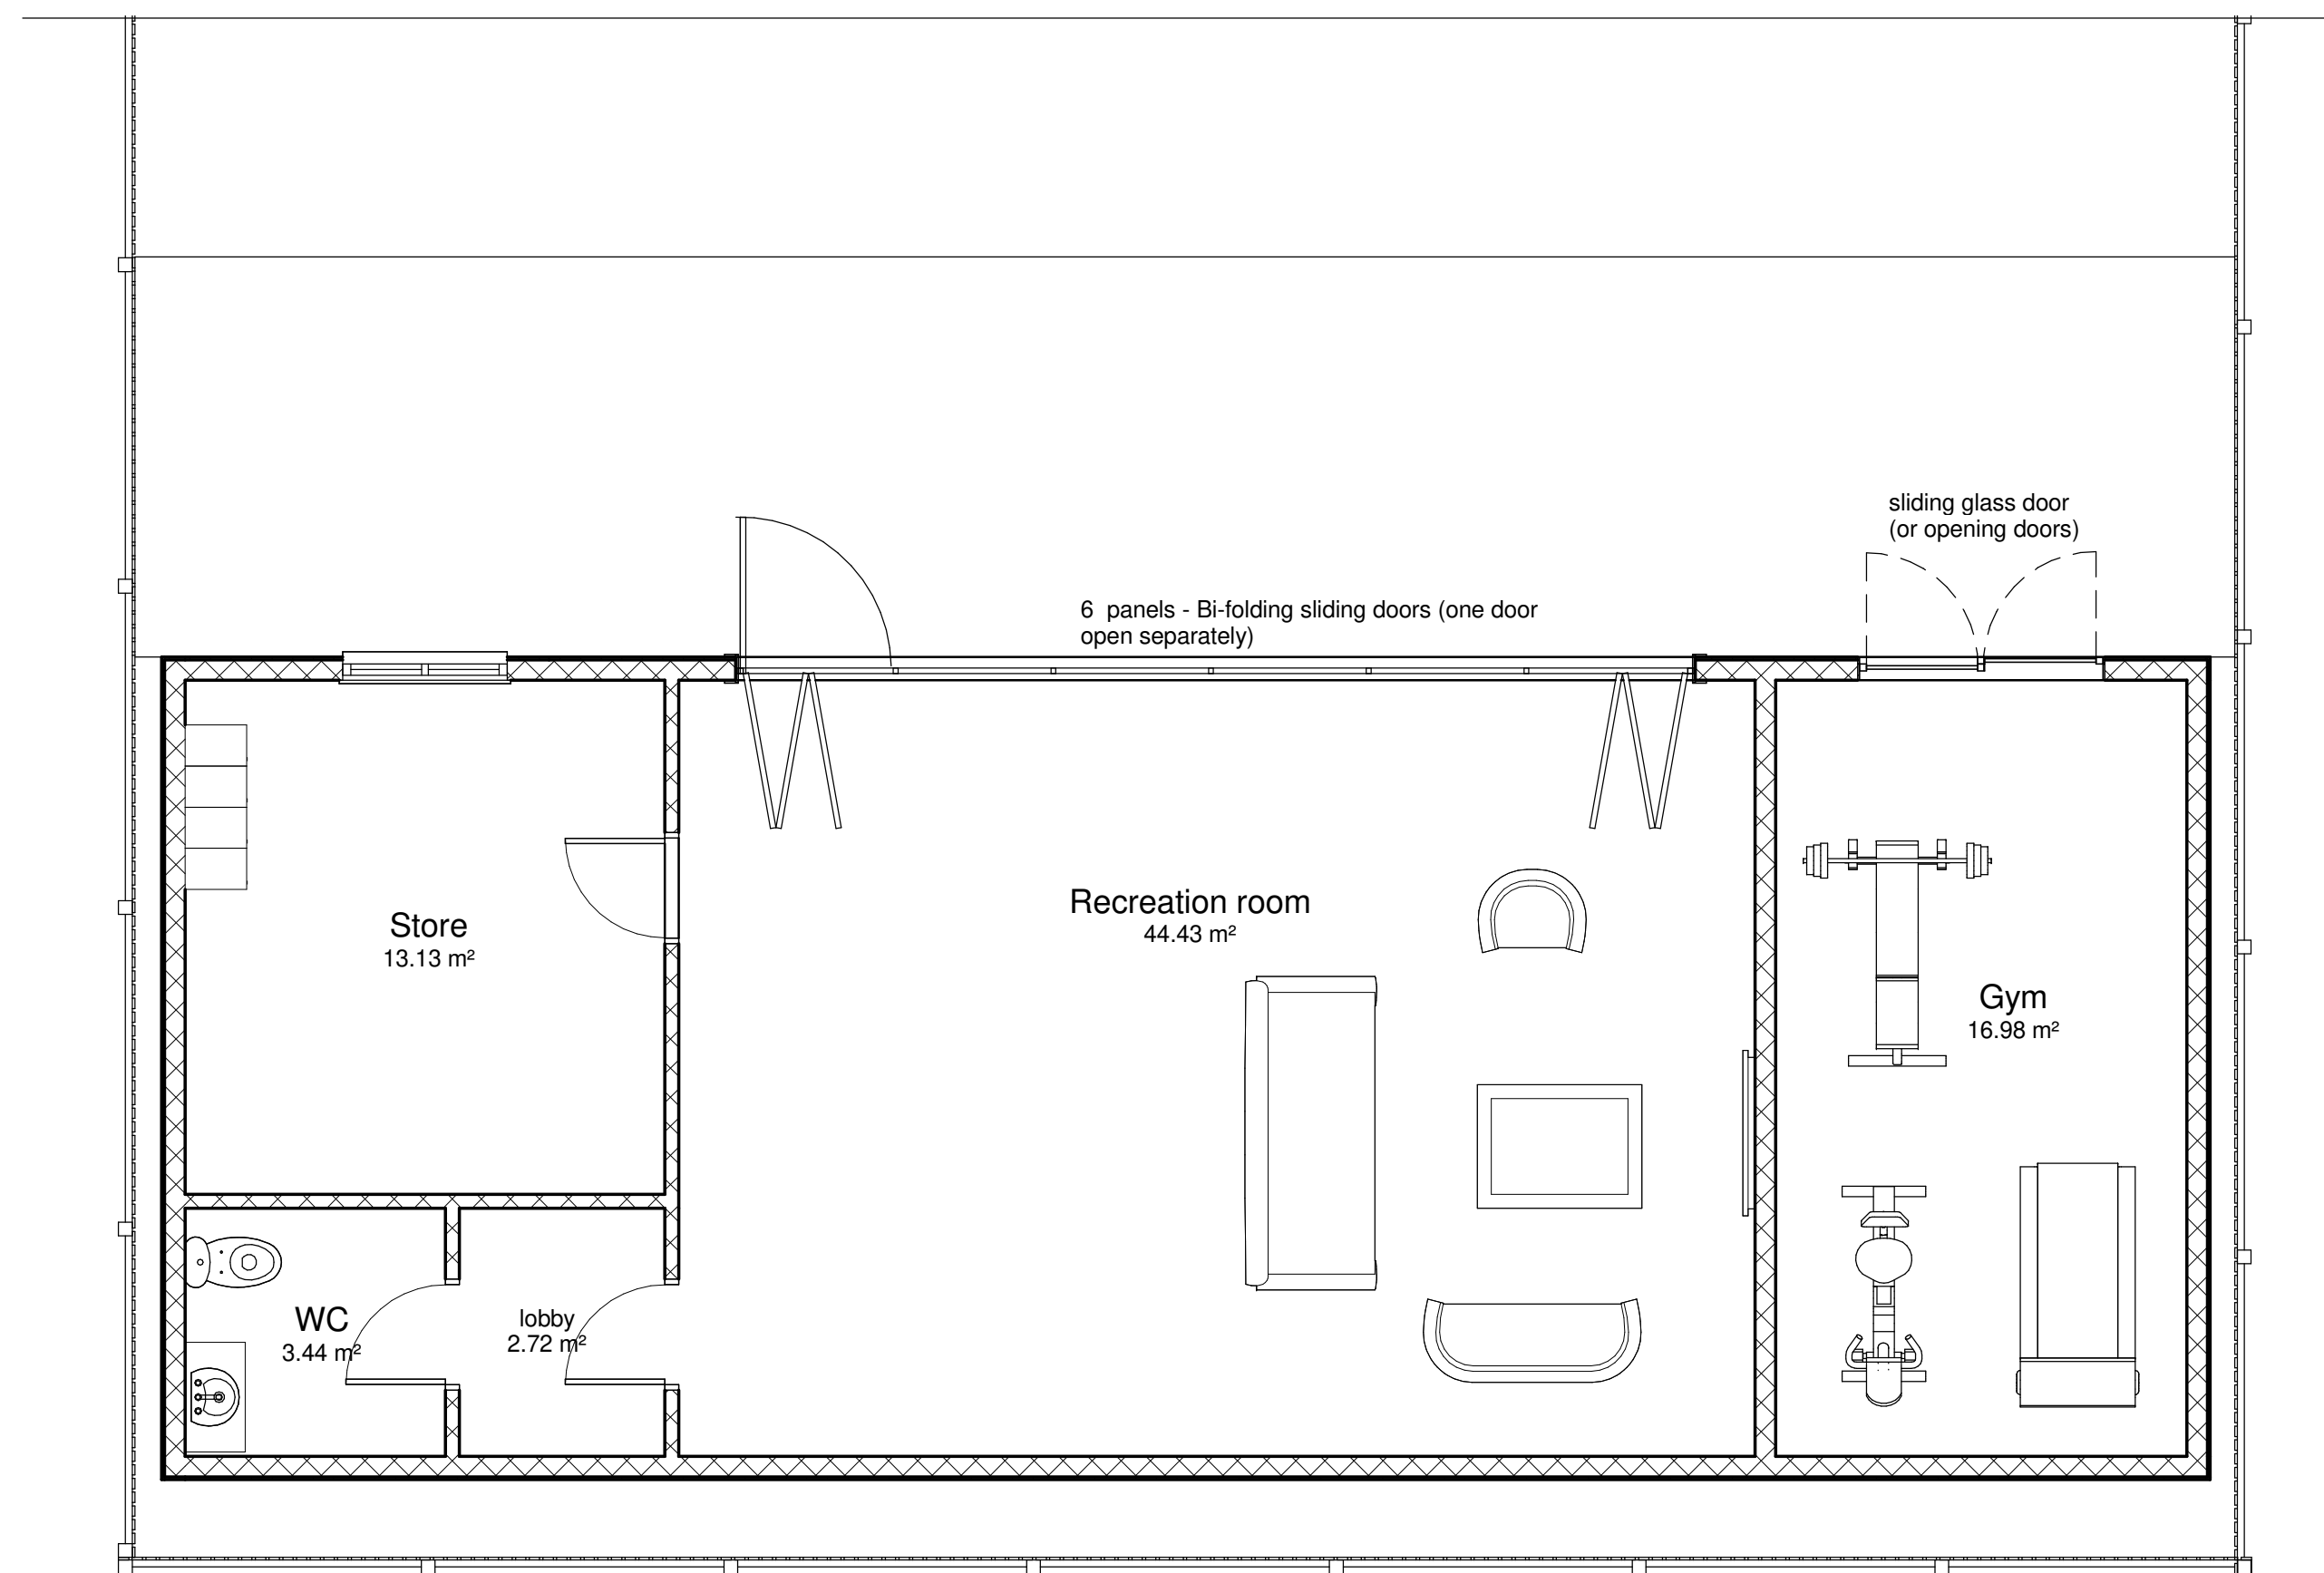

**OUTBUILDING - FLOOR PLAN**  
1 : 50

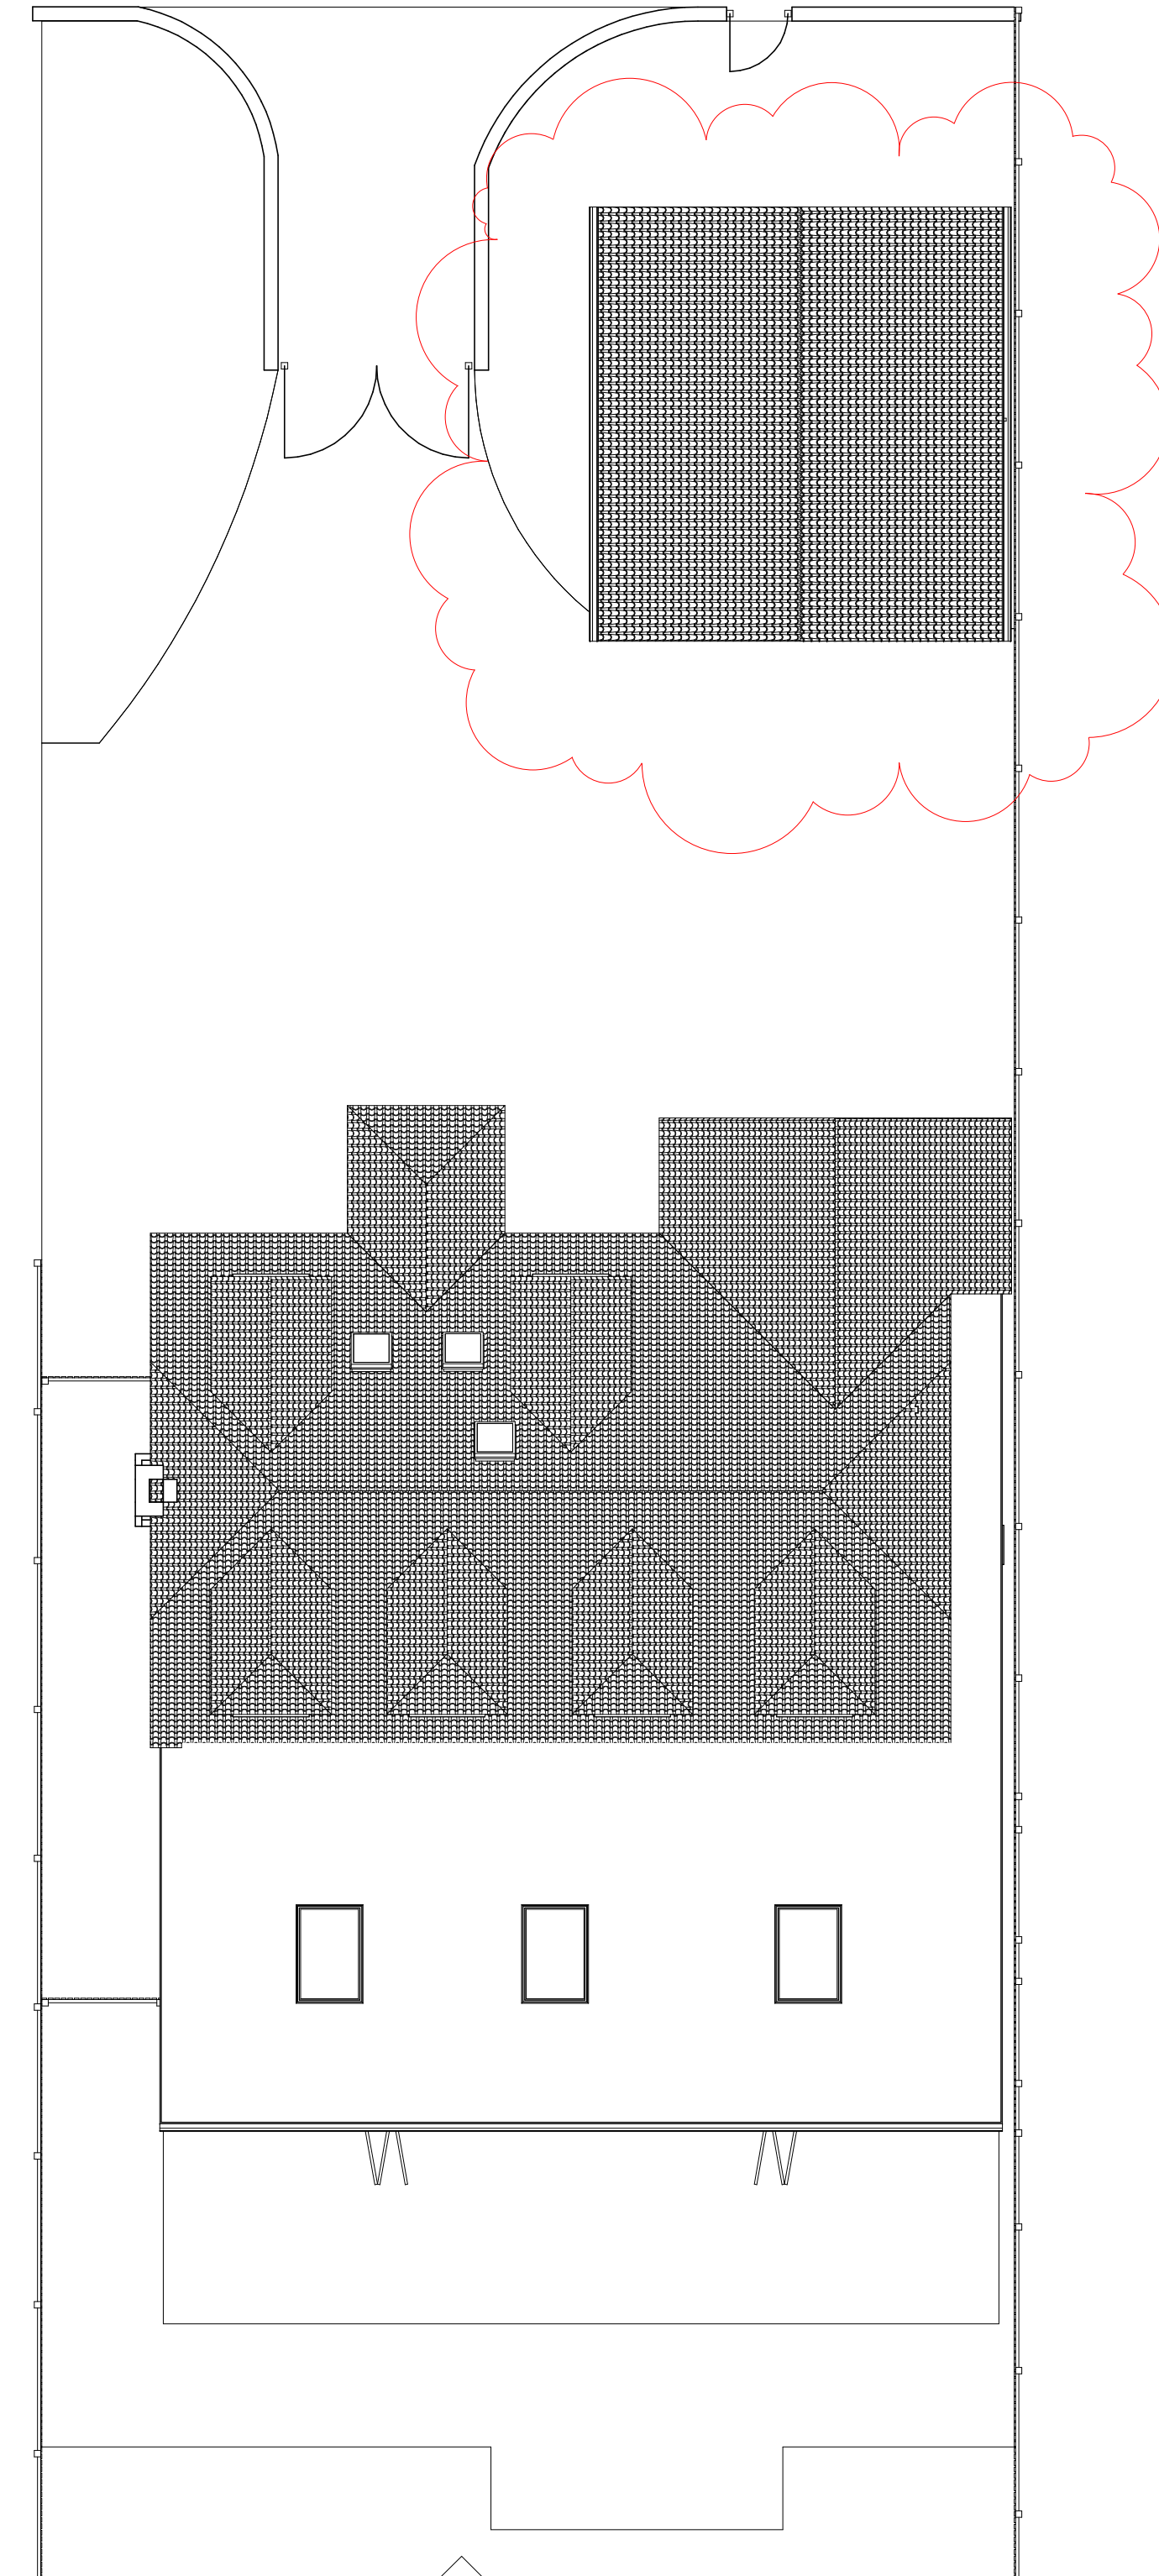

**PROPOSED ROOF PLAN**  
1 : 100

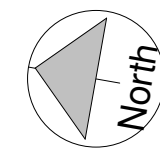

## NOTES

Contractor to check all dimensions and levels on site prior to commencement of construction work on site.

Any discrepancies or variations are to be notified to the Designer before work commences.

Do not scale drawings for measurement.

This drawing and copyrights therein are the property of Designer and may not used or reproduced without his consent.

Foundations, floors, walls, roof and stairs construction to Structural Engineer's Design and Details

|     |                                 |          |           |
|-----|---------------------------------|----------|-----------|
| Rev | Description                     | Drawn By | Date      |
| A   | Amendment to location of Garage | MM       | JULY 2024 |

Drawing Title  
**EXISTING AND PROPOSED ROOF PLAN  
+ OUTBUILDING FLOOR PLAN**

Project  
**WESTWOOD  
WHITE POST LANE  
CULVERSTONE, KENT, DA13 0TW**

Drawn By: MM  
Checked:  
Authorised:

Project No. WES/278  
Drawing Status PLANNING  
Drawing No. WES/278/06

Scale (at A1) As indicated  
Revision A

