



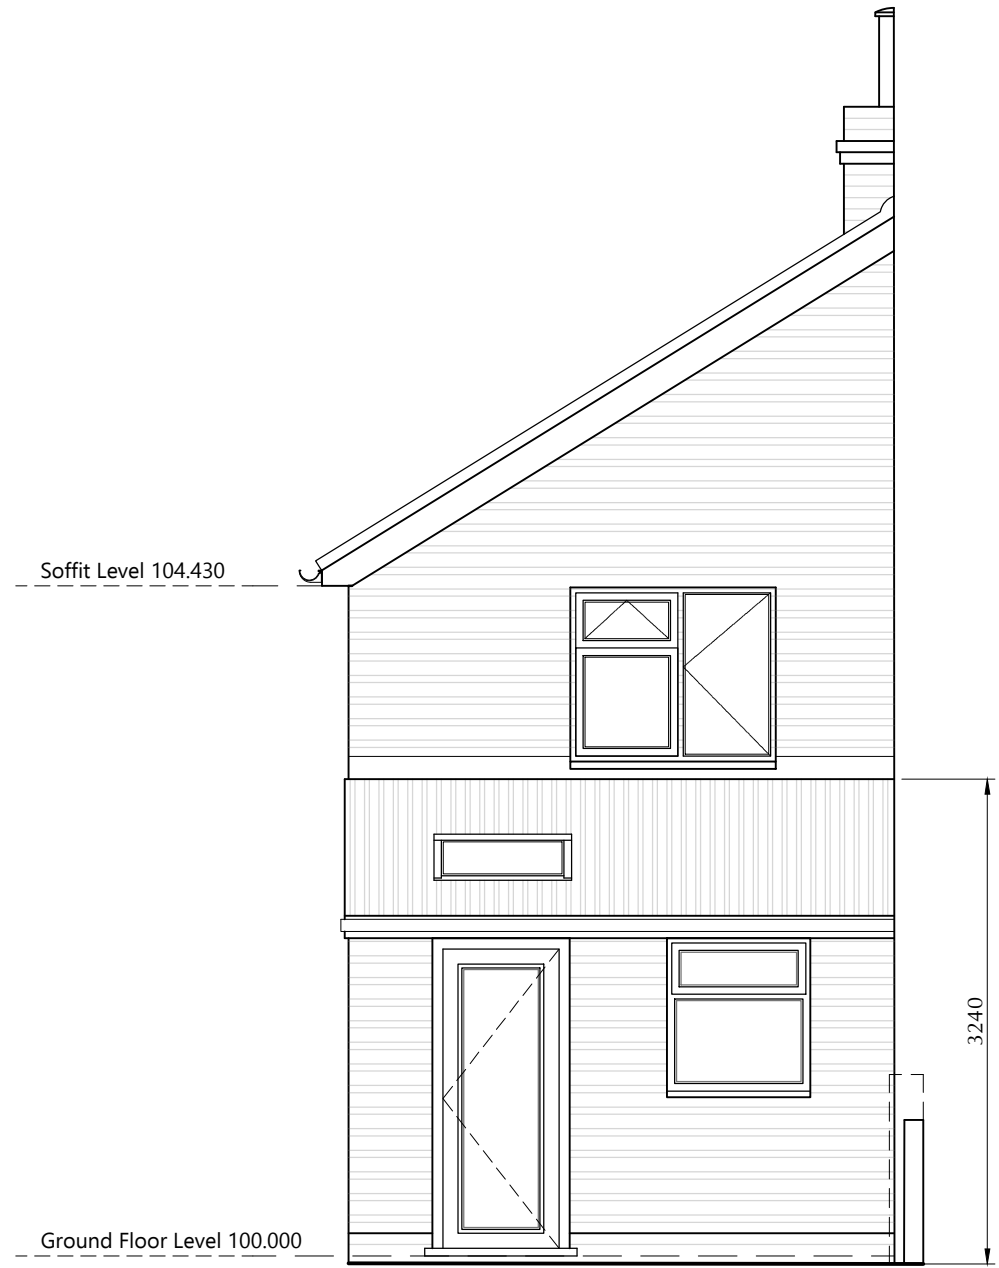

|    |                         |
|----|-------------------------|
| 02 | Proposed Rear Elevation |
|----|-------------------------|

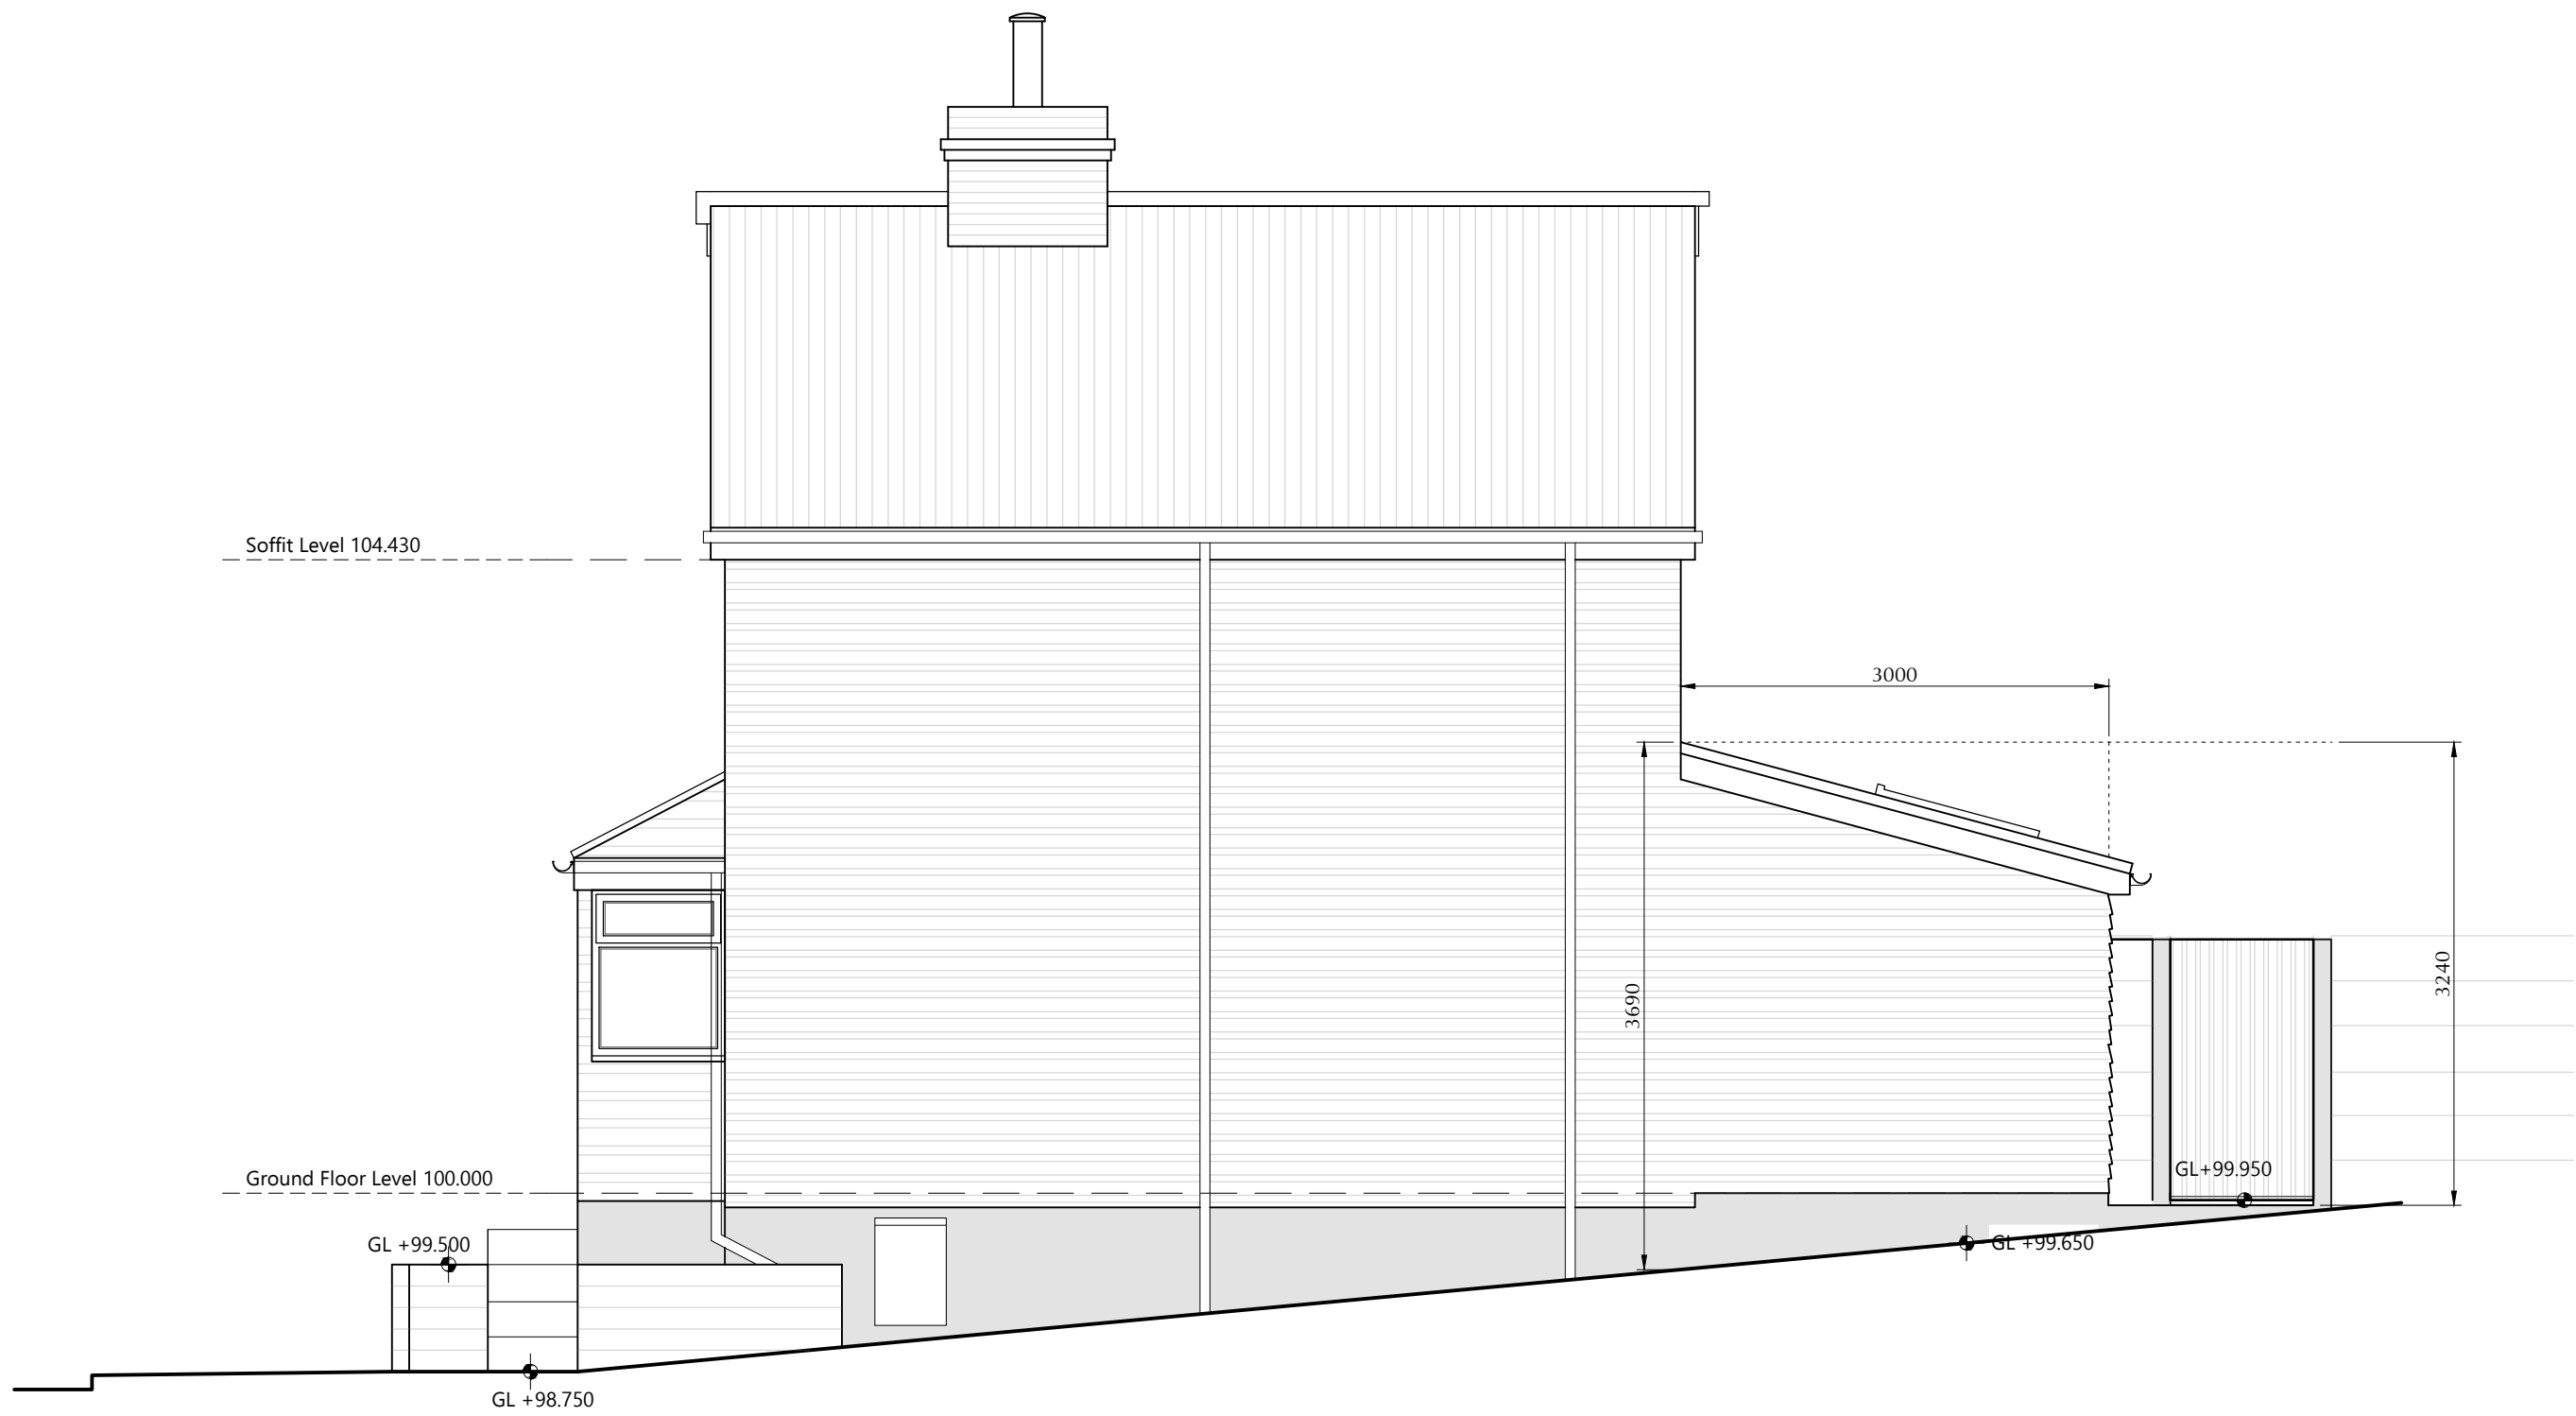

|    |                               |
|----|-------------------------------|
| 03 | Proposed South West Elevation |
|----|-------------------------------|

1:50

|                                       |      |             |    |
|---------------------------------------|------|-------------|----|
| 0.5m                                  |      | 2m          |    |
| JOB TITLE                             |      |             |    |
| 93 Villa Rd, Higham,<br>Kent, ME3 7BX |      |             |    |
| DWG TITLE                             |      |             |    |
| Proposed Elevations<br>Scale 1:50     |      |             |    |
| DATE                                  | BY   | CHECKED BY  | A2 |
| 03/07/24                              | EJD  | RND         |    |
| DWG NO.                               | REV. | STATUS      |    |
| M150 20 002                           |      | Preliminary |    |

MacintoshDavies Ltd

Studio A,  
Quayside House,  
Chatham Maritime  
ME4 4QZ

01634 963 317

[www.macintoshdavies.co.uk](http://www.macintoshdavies.co.uk)



Legal Info

1. ©Macintosh Davies Ltd. Drawing not for construction. Do not scale from this drawing in either paper or digital form. Use written dimensions only. All dimensions are given in millimeters unless otherwise stated.
2. All survey information by others. Check all dimensions on site. Site boundaries to be confirmed by client solicitors with reference to title deeds.
3. This drawing is intended for use by the commissioning client only. Macintosh Davies Ltd do not assume any liability to any third party for the information herein.