



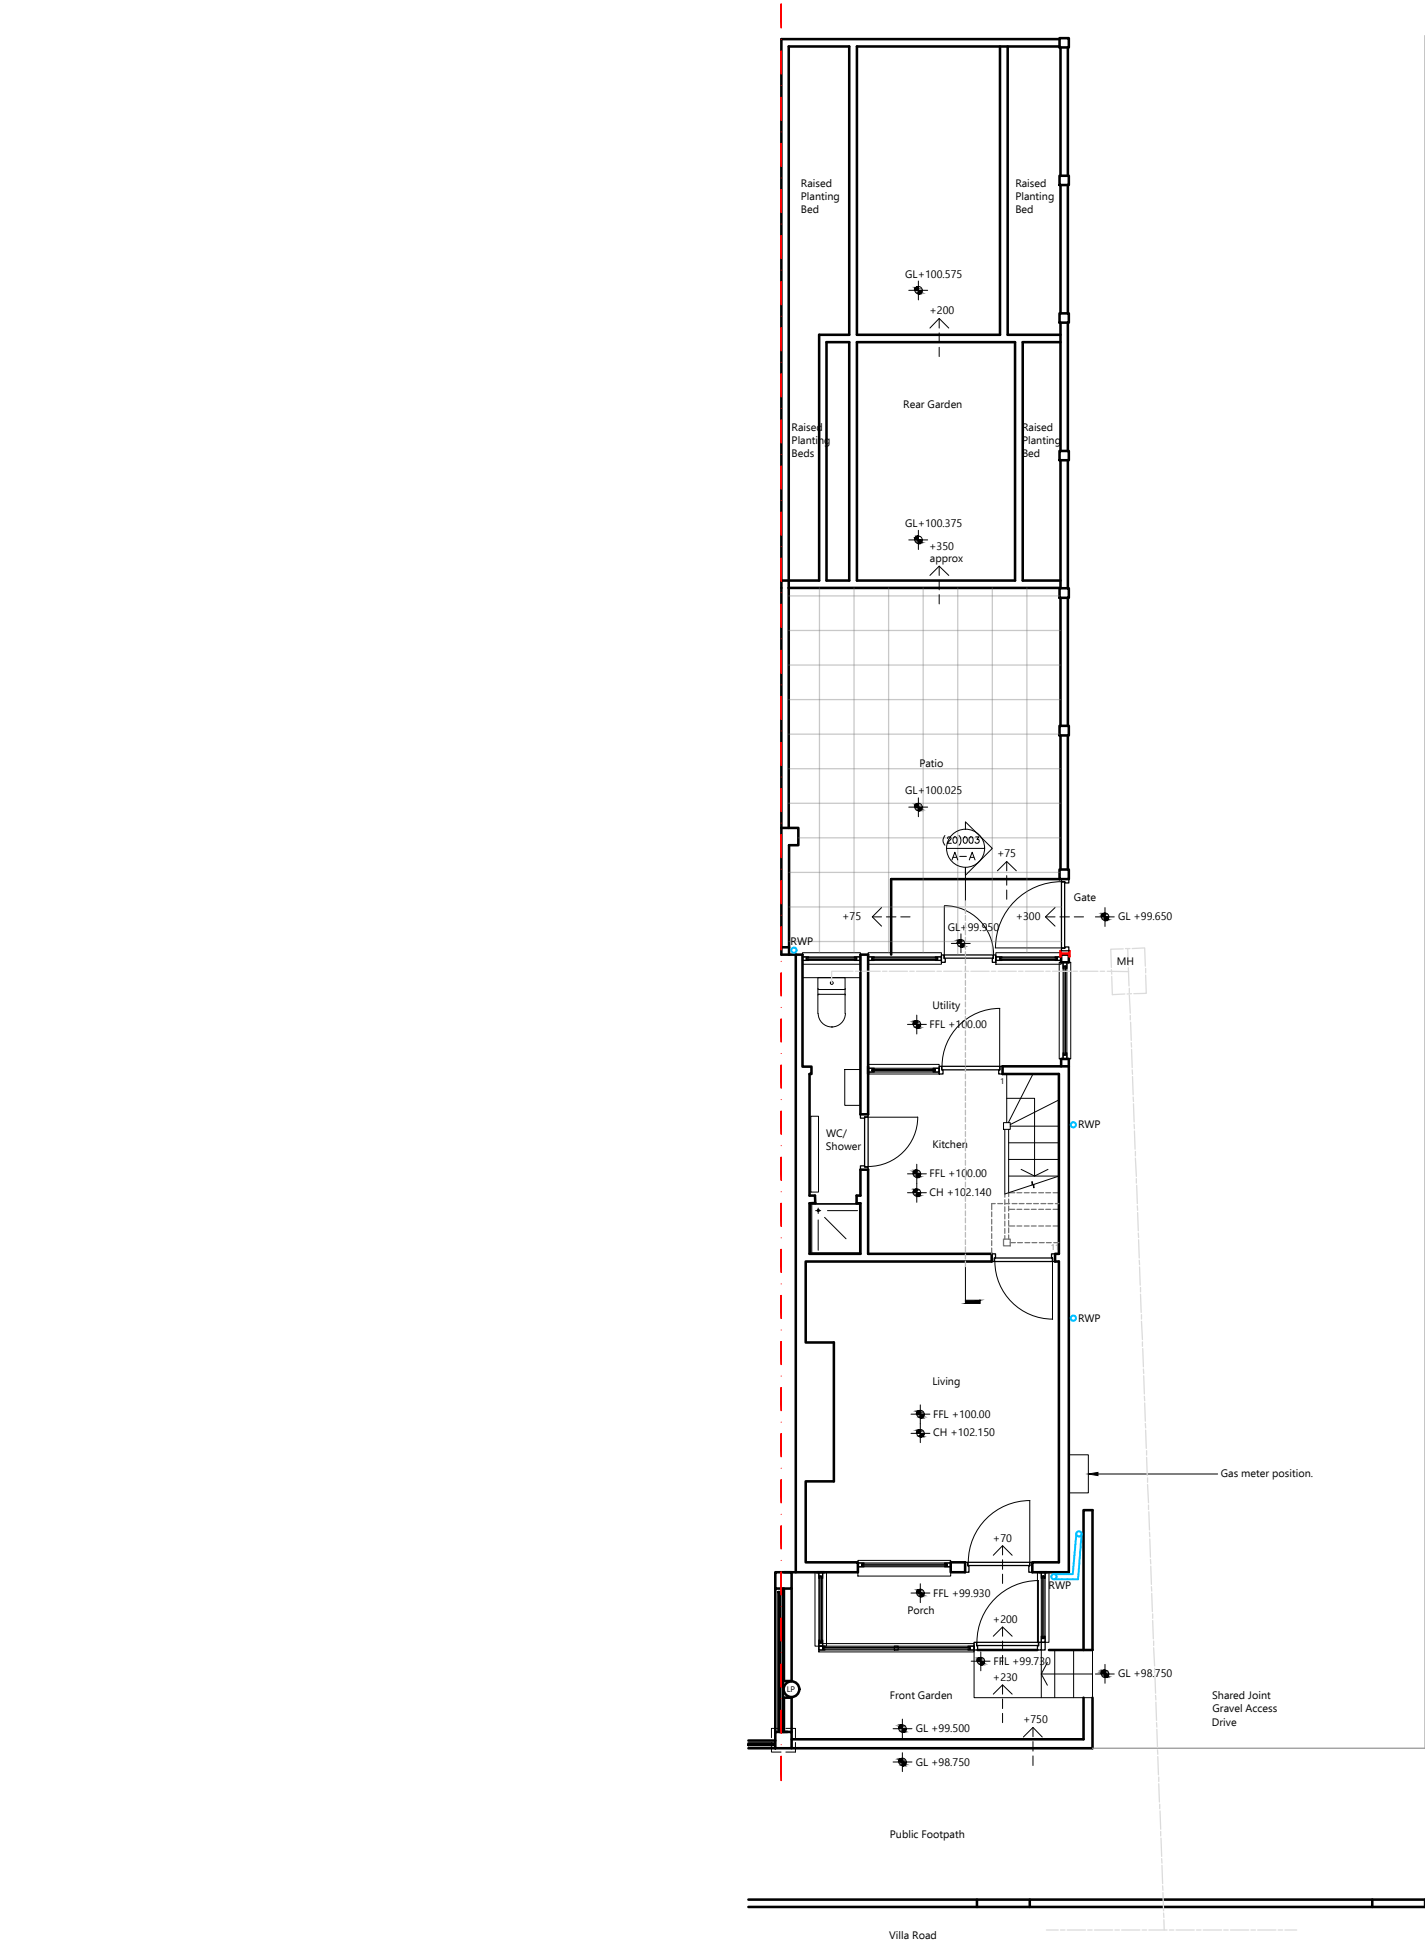

02 001 Existing Ground Floor Plan

1:100

 

NOTES

1. ©Macintosh Davies Ltd. Drawing not for construction. Do not scale from this drawing in either paper or digital form. Use written dimensions only. All dimensions are given in millimeters unless otherwise stated.

2. All survey information by others. Check all dimensions on site. Site boundaries to be confirmed by client solicitors with reference to title deeds.

3. This drawing is intended for use by the commissioning client only. Macintosh Davies Ltd do not assume any liability to any third party for the information herein.

REVISIONS

- --/--/-- --

JOB TITLE

93 Villa Rd, Higham,
Kent, ME3 7BX

DWG TITLE

Existing Ground Floor Plan

DATE	BY	CHECKED BY	A3
03/07/24	DB	RND	
DWG NO.	REV.	STATUS	
M150 02 001		Planning	

MacintoshDavies Ltd

Architectural and interior designs

Studio A,
Quayside House,
Chatham Maritime
ME4 4QZ

01634 963 317

www.macintoshdavies.co.uk

