



PLANNING NOTES:

1. Proposals are subject to statutory consents and their related conditions.
2. Proposals are indicative only and subject to further detailed design.
3. Areas are approximate and are based on existing measured data provided by others.
4. Proposals may be subject to 3rd party agreements such as party wall agreements, rights of light, access easements and other legal covenants.
5. Proposals are subject to legal agreements and amendments to existing leases agreements where applicable.

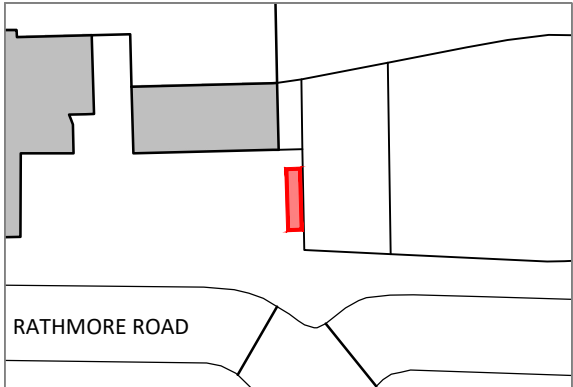


KEY
SCALE 1:500

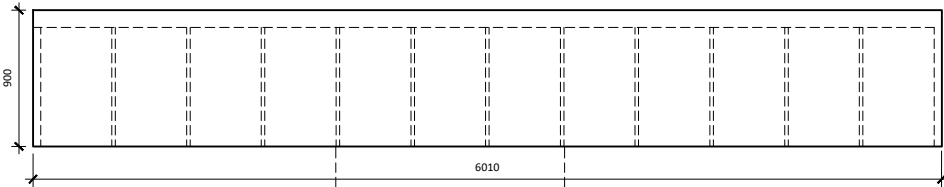


CANOPY

PROPOSED PLAN
SCALE 1:50

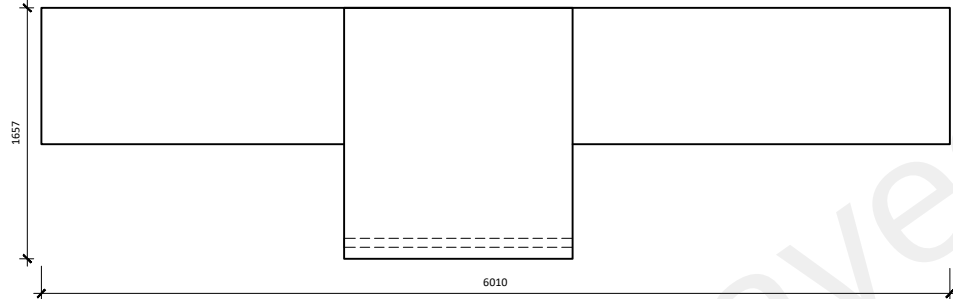

PROPOSED ROOF PLAN
SCALE 1:50

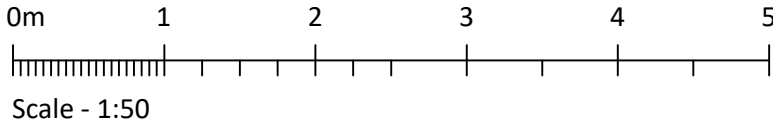

Scale - 1:50

P2	Planning Relssue	IKJ	IG	20/09/2021
P1	Planning Issue	RET	IG	21/08/2021
Rev	Description	By	Chk	Date

Project No: 2815	Scale @ A3 1:50	Date: 20/08/21
Drawn: RET	Checked: IG	Status: PLANNING
Drawing No: L(01) 101		Revision: P2