

[illegible]

1. ALL DIMENSIONS IN MM UNLESS OTHERWISE NOTED.

A	Issued for Planning	TCL	TCL	15.08.22
REV	MODIFICATION	BY	CH	DATE

450 Longwater Avenue,
Green Park,
Reading,
RG2 6GF



Great British Communications
Lapwing House, Block 3 Forward Point,
Tan House Lane, Widnes, Cheshire, WAB 0SL
t. 44 (0)151 420 4128
www.gbcservices.co.uk

HARDEN ROAD SW

GVM22256

HARDEN ROAD,
DURNDALE,
NORTHFLEET,
KENT,
DA11 7HF

001 DRAWING REGISTER

UNILATERAL SW

PLANNING

GVM083/86545/DA0622

GVM22256 GVM083 86545 DA0622 GA REV A


▲

SITE LOCATION



Reproduced by permission of Ordnance Survey on behalf of the Controller of Her Majesty's Stationery Office
All rights reserved. © Crown Copyright licence no. 100022432


SITE AREA PLAN

 

SITE PHOTOGRAPH




SITE LOCATION

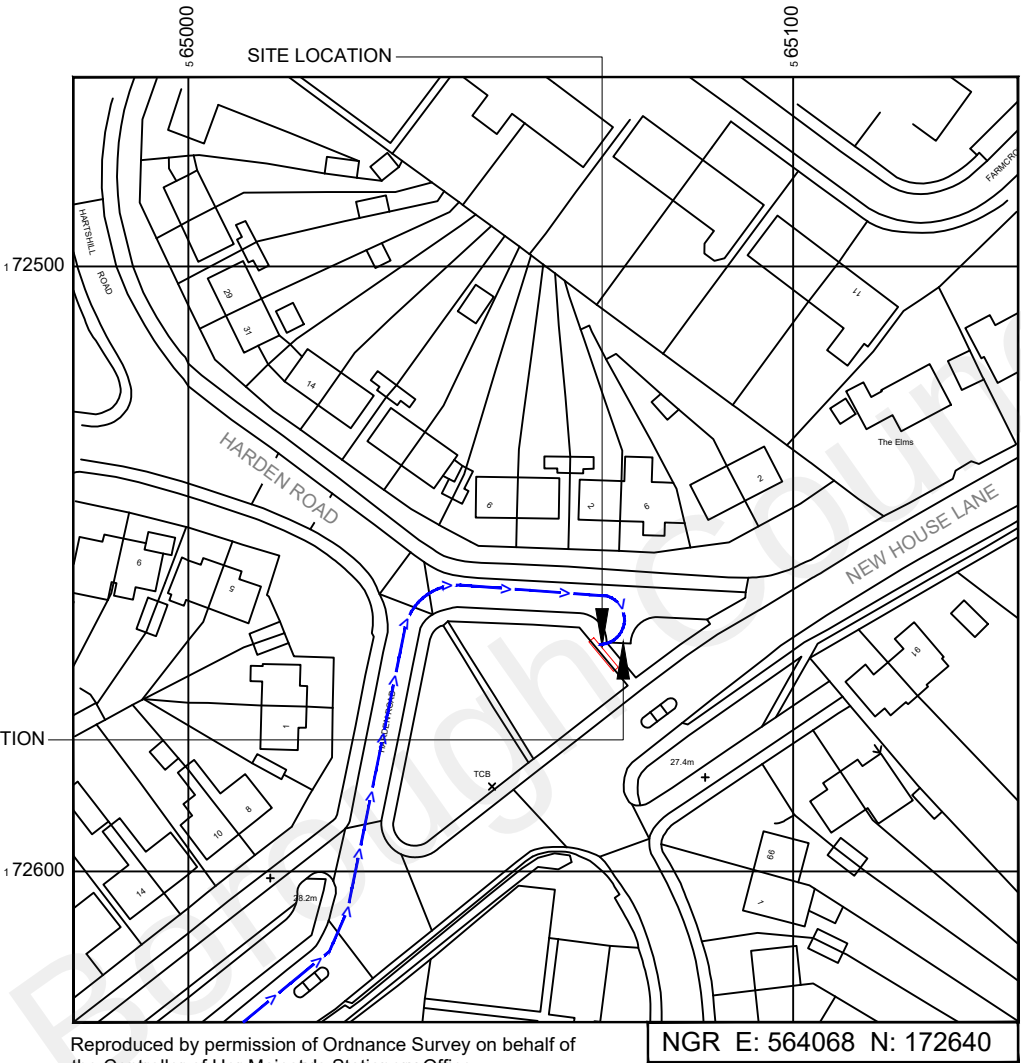

Reproduced by permission of Ordnance Survey on behalf of the Controller of Her Majesty's Stationery Office
All rights reserved. © Crown Copyright licence no. 100022432

NGR E: 564068 N: 172640

SITE LOCATION PLAN

 

GOOGLE MAPS QR CODE

GOOGLE MAPS - <https://goo.gl/maps/L7QsVP7NnY61oBD97>

STREETVIEW - <https://goo.gl/maps/t5KZGDbTSg9uWjNB6>

NOTES:

1. ALL DIMENSIONS IN MM UNLESS OTHERWISE NOTED.

Access Route To Site:



Directions To Site: - Head north-east on M25. Take the exit towards Dartford/A225/Canterbury/M2. At Darenth Interchange, take the 4th exit onto the A2 slip road to M2/Canterbury. Merge onto A2. Take the A227 exit towards Gravesend (C). At the roundabout, take the 1st exit onto Wrotham Rd/A227. At the roundabout, take the 1st exit onto Coldharbour Rd. Go through 1 roundabout. Turn right onto New House Ln. Turn left onto Harden Rd. Turn right onto New House Ln. Destination will be on the left

REV	MODIFICATION	BY	CH	DATE
A	Issued for Planning	TCL	TCL	15.08.22

CK Hutchison
Networks (UK)
Limited

450 Longwater Avenue,
Green Park,
Reading,
RG2 6GF

Design Consultant & Principal Contractor:



Great British Communications
Lapwing House, Block 3 Forward Point,
Tan House Lane, Widnes, Cheshire, WAB 0SL
t. 44 (0)151 420 4128
www.gbcservices.co.uk

Site Name: HARDEN ROAD SW

3UK Nominal ID: GVM22256

Address: HARDEN ROAD,
DURNDAL,
NORTHFLEET,
KENT,
DA11 7HF

Title: 002 SITE LOCATION PLAN


Project: UNILATERAL SW

Purpose of Issue: PLANNING

MBNL/TM/H3G Cell ID:
GVM083/86545/DA0622

Drawing No: GVM22256_GVM083_86545_DA0622_GA_REV_A

Issue: A

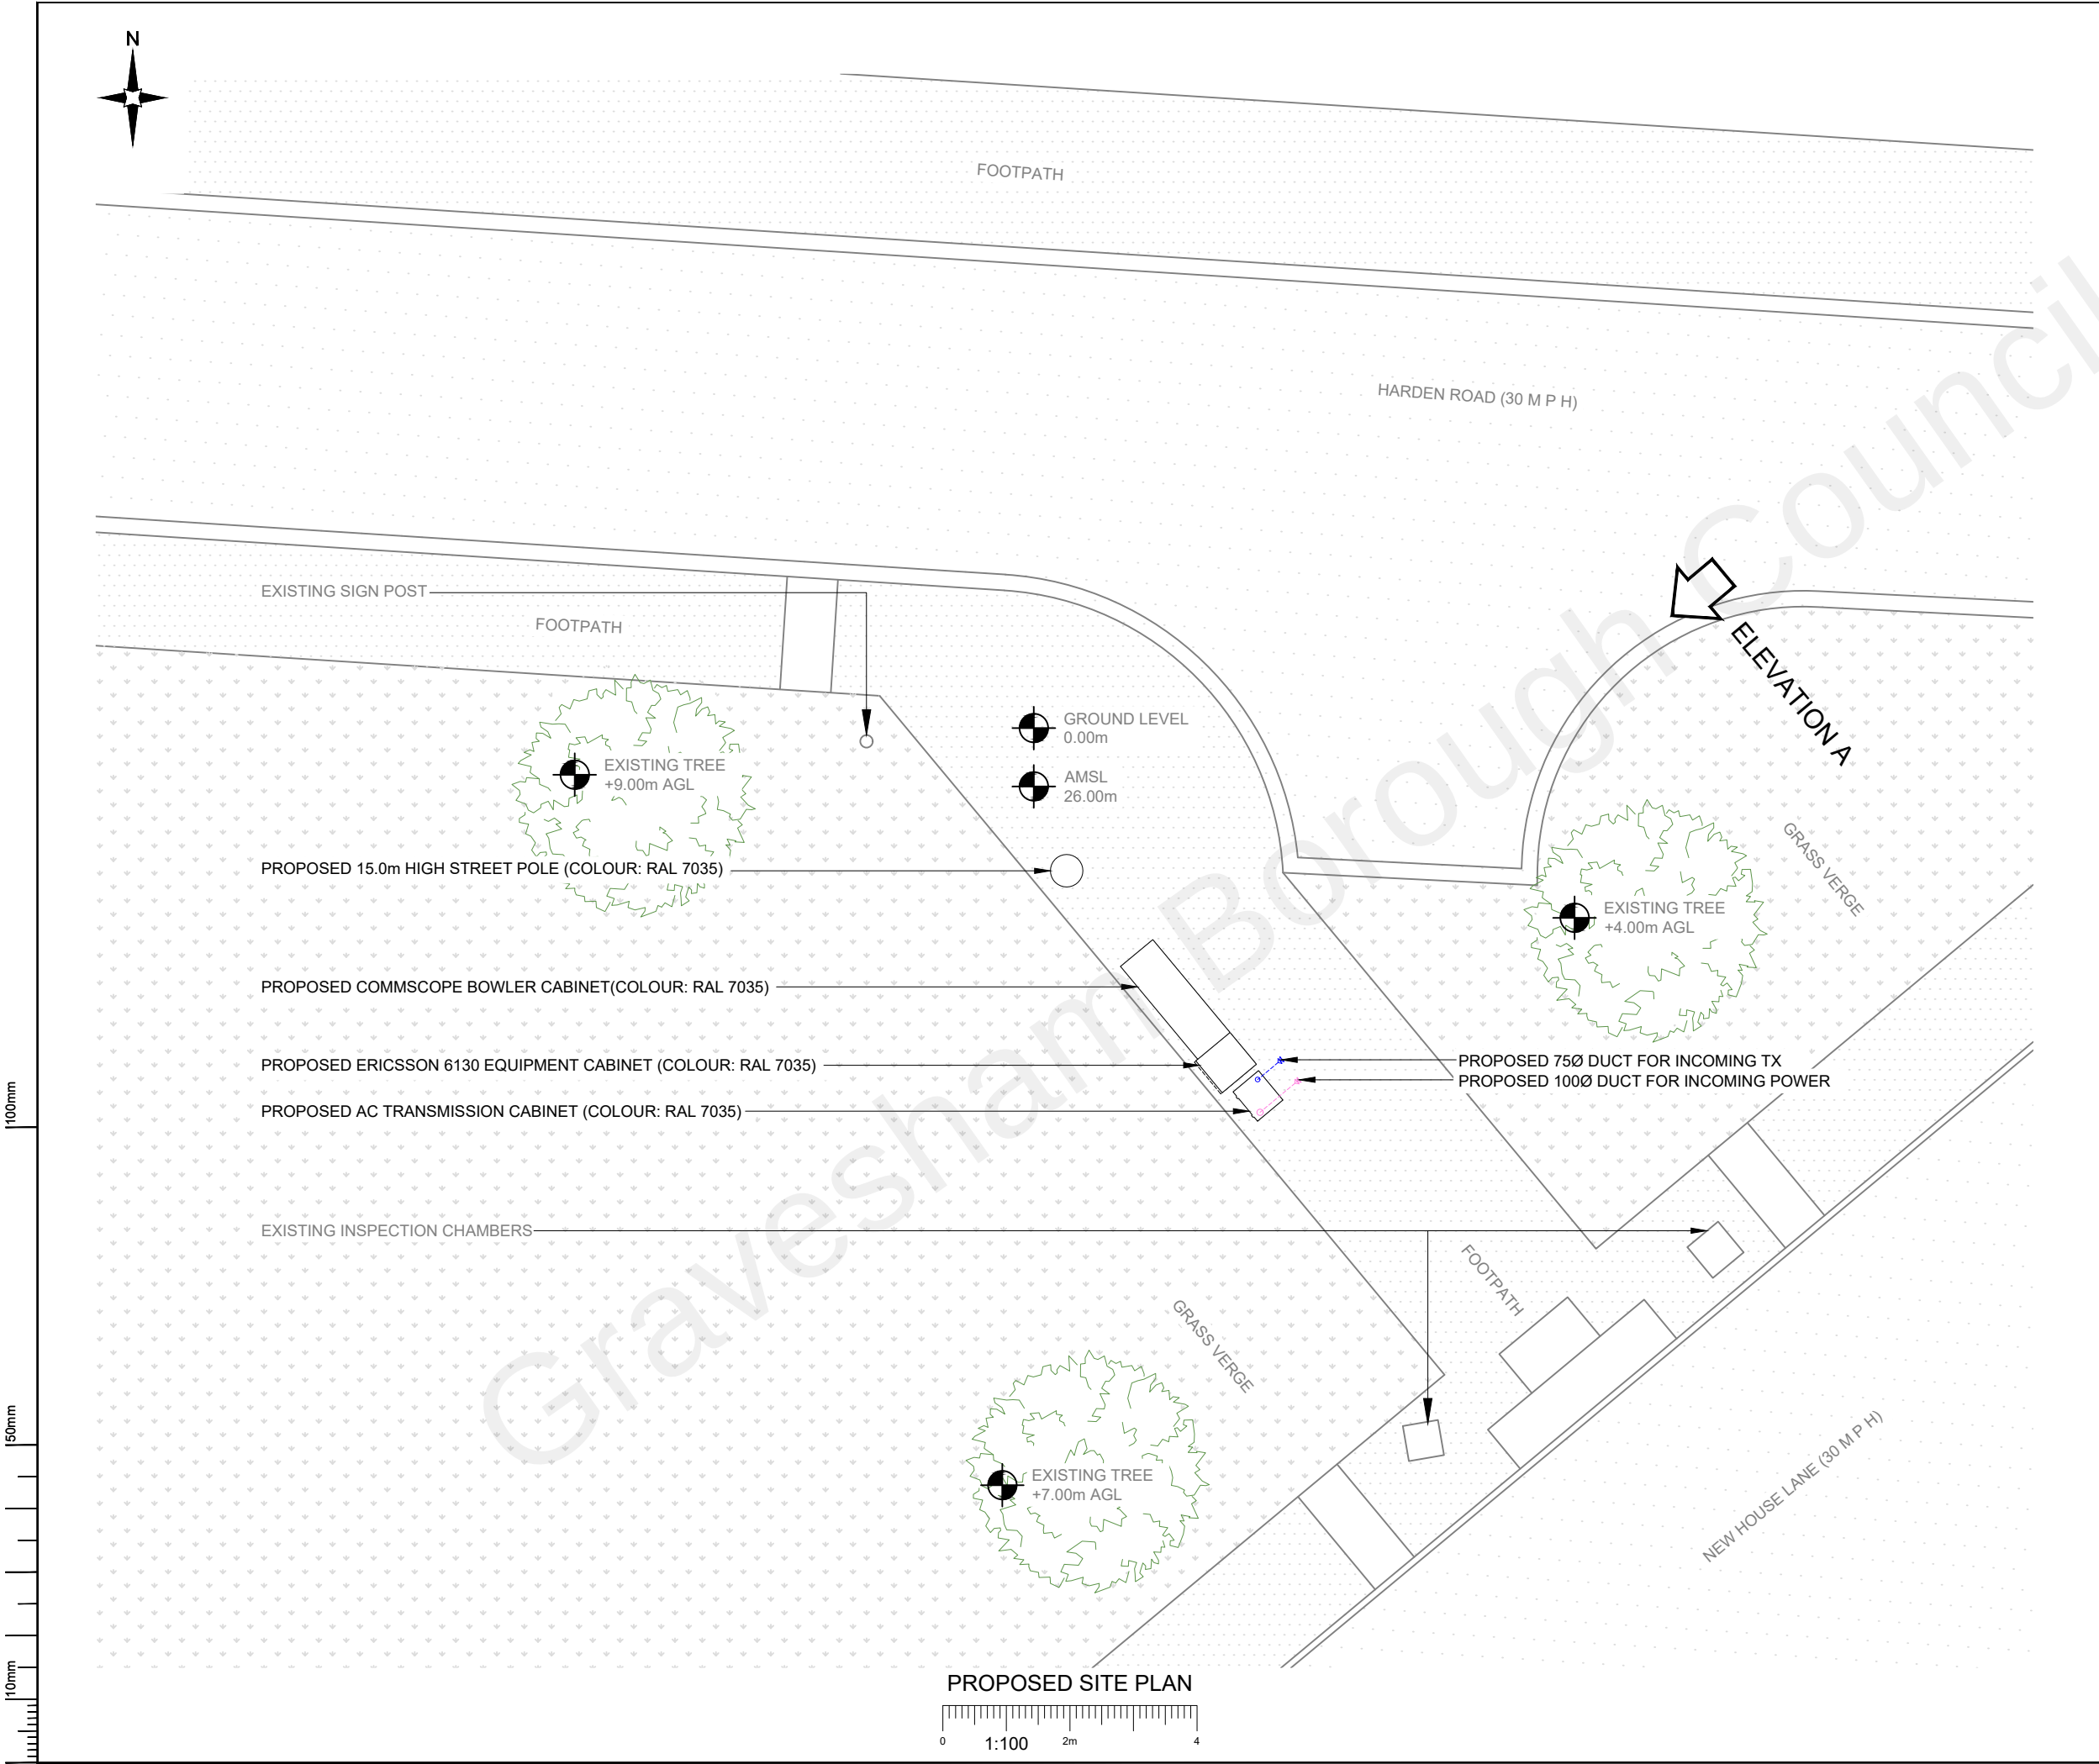

NOTES:
1. ALL DIMENSIONS IN MM UNLESS OTHERWISE NOTED.

A	Issued for Planning		TCL	TCL
REV	MODIFICATION	BY	CH	DATE

CK Hutchison Networks (UK) Limited
450 Longwater Avenue,
Green Park,
Reading,
RG2 6GF

Design Consultant & Principal Contractor:

GBC
Great British Communications
Lapwing House, Block 3 Forward Point,
Ton House Lane, Widnes, Cheshire, WAB 0SL
t. 44 (0)151 420 4128
www.gbcservices.co.uk

Site Name: **HARDEN ROAD SW**

3UK Nominal ID: **GVM22256**

Address: **HARDEN ROAD,
DURNDALE,
NORTHFLEET,
KENT,
DA11 7HF**

Title: **215 PROPOSED SITE PLAN**

Project: **UNILATERAL SW**

Purpose of Issue: **PLANNING**


MBNL/TM/H3G Cell ID:
GVM083/86545/DA0622

Drawing No:
GVM22256_GVM083_86545_DA0622_GA_REV_A

Issue:
A

Antenna Aperture ID	Proposed 4G/5G Bearing
A1	0°
A2	0°
B1	120°
B2	120°
C1	240°
C2	240°

- NOTES:
1. ALL DIMENSIONS IN MM UNLESS OTHERWISE NOTED.

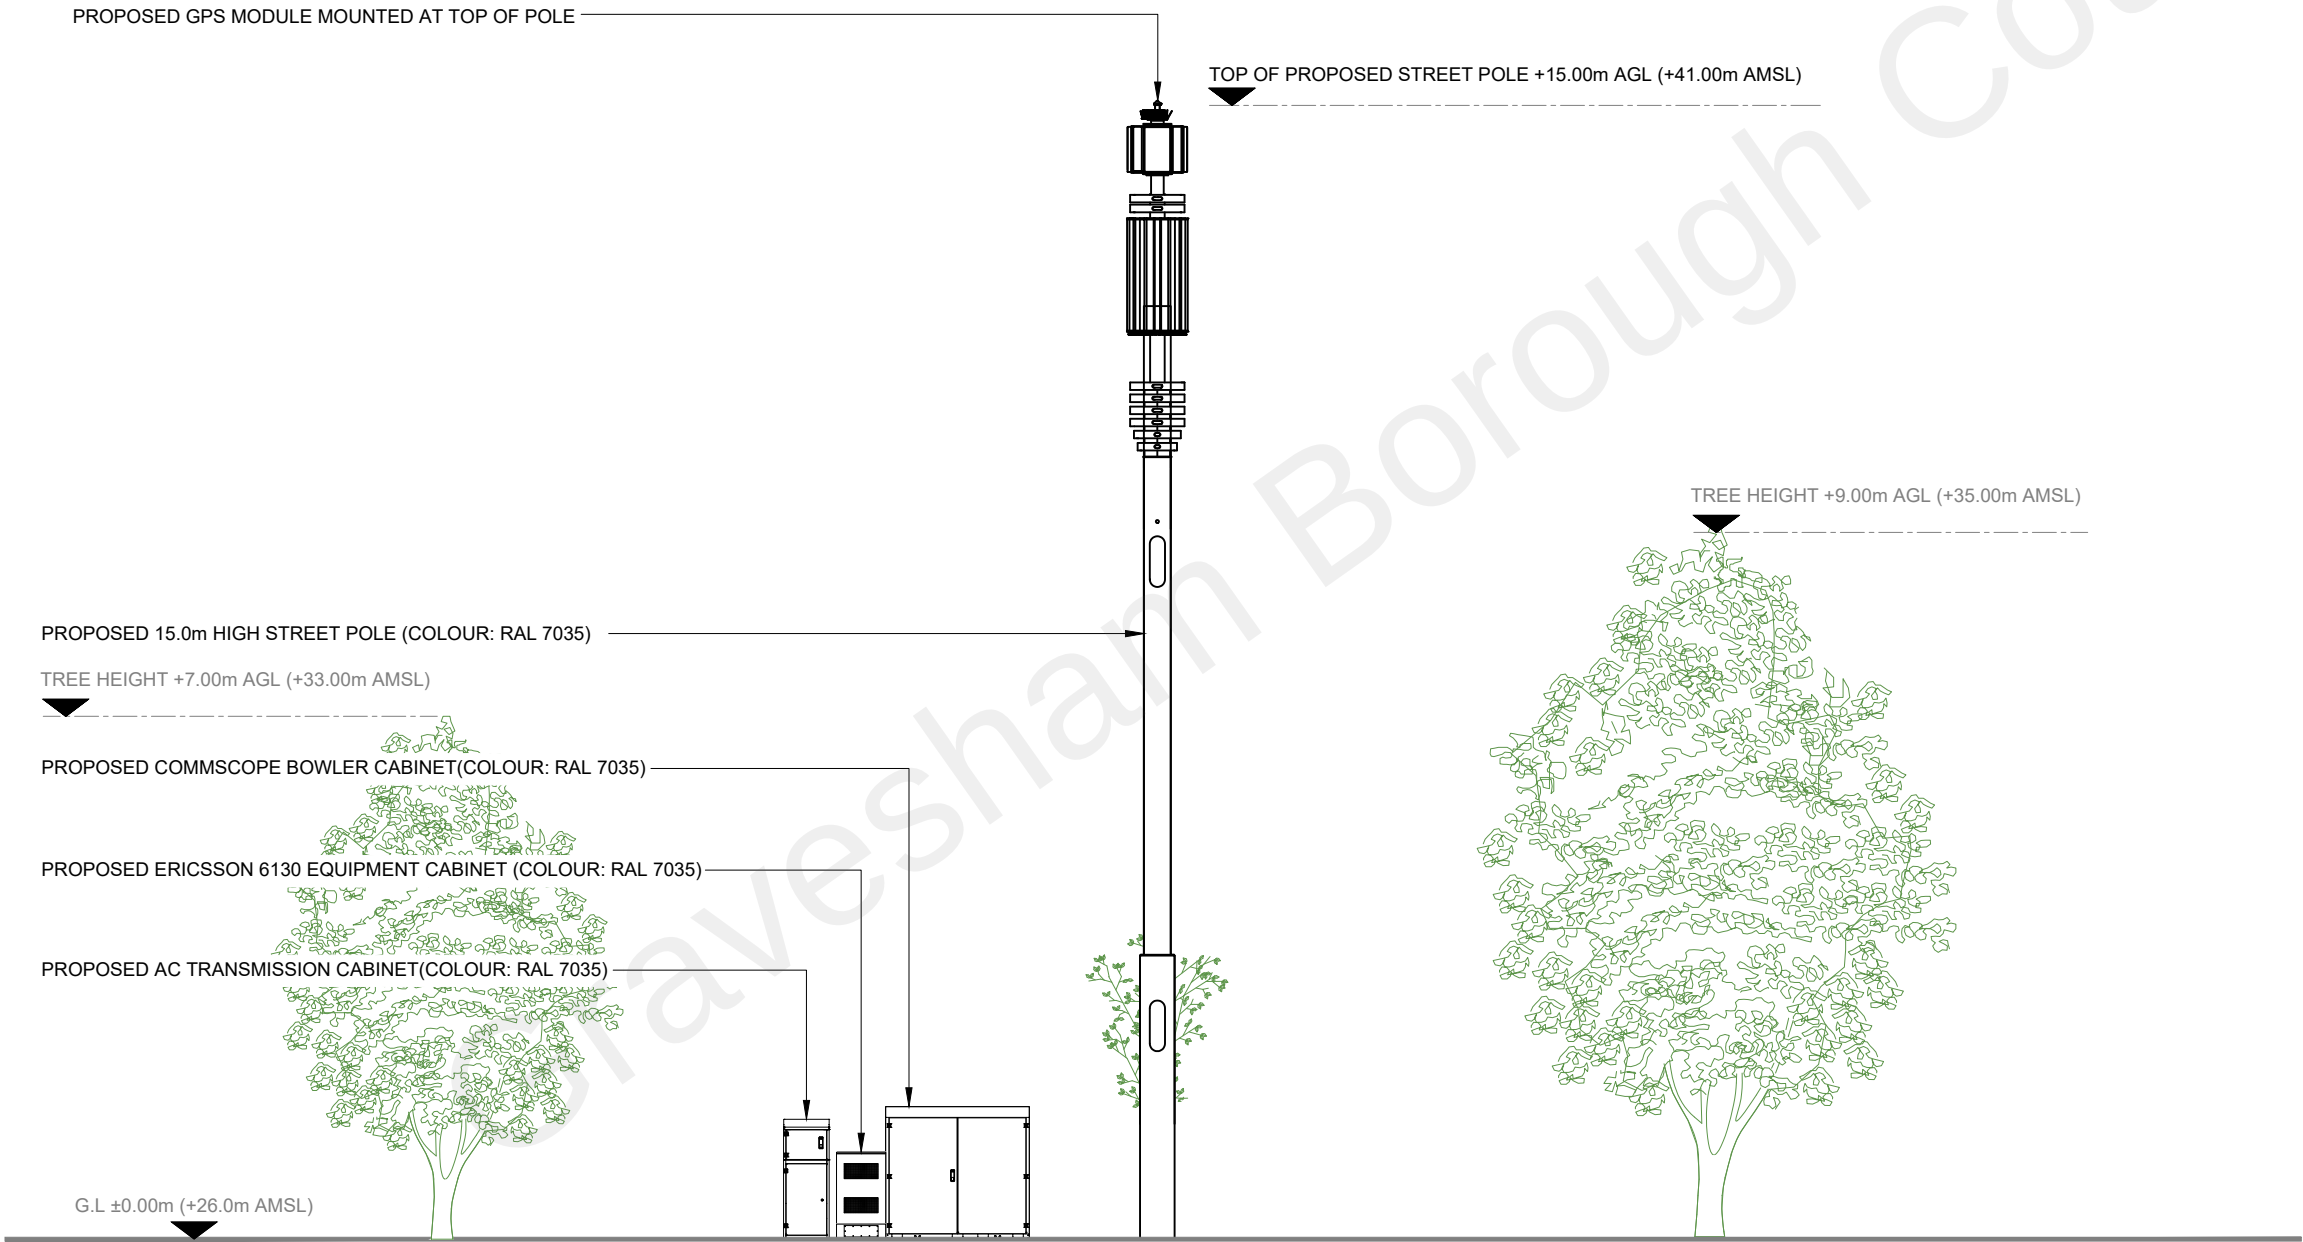

**CK Hutchison
Networks (UK)
Limited**
450 Longwater Avenue,
Green Park,
Reading,
RG2 6GF

Design Consultant & Principal Contractor:

GBC
Great British Communications
Lapwing House, Block 3 Forward Point,
Ton House Lane, Widnes, Cheshire, WA8 0SL
t. 44 (0)151 420 4128
www.gbcservices.co.uk

Site Name: **HARDEN ROAD SW**

3UK Nominal ID: **GVM22256**

Address: **HARDEN ROAD,
DURNDALÉ,
NORTHFLEET,
KENT,
DA11 7HF**

Title: **265 PROPOSED SITE ELEVATION**

Project: **UNILATERAL SW**

Purpose of Issue: **PLANNING**

MBNL/TM/H3G Cell ID:
GVM083/86545/DA0622

Drawing No: **GVM22256_GVM083_86545_DA0622_GA_REV_A**

Issue: **A**