




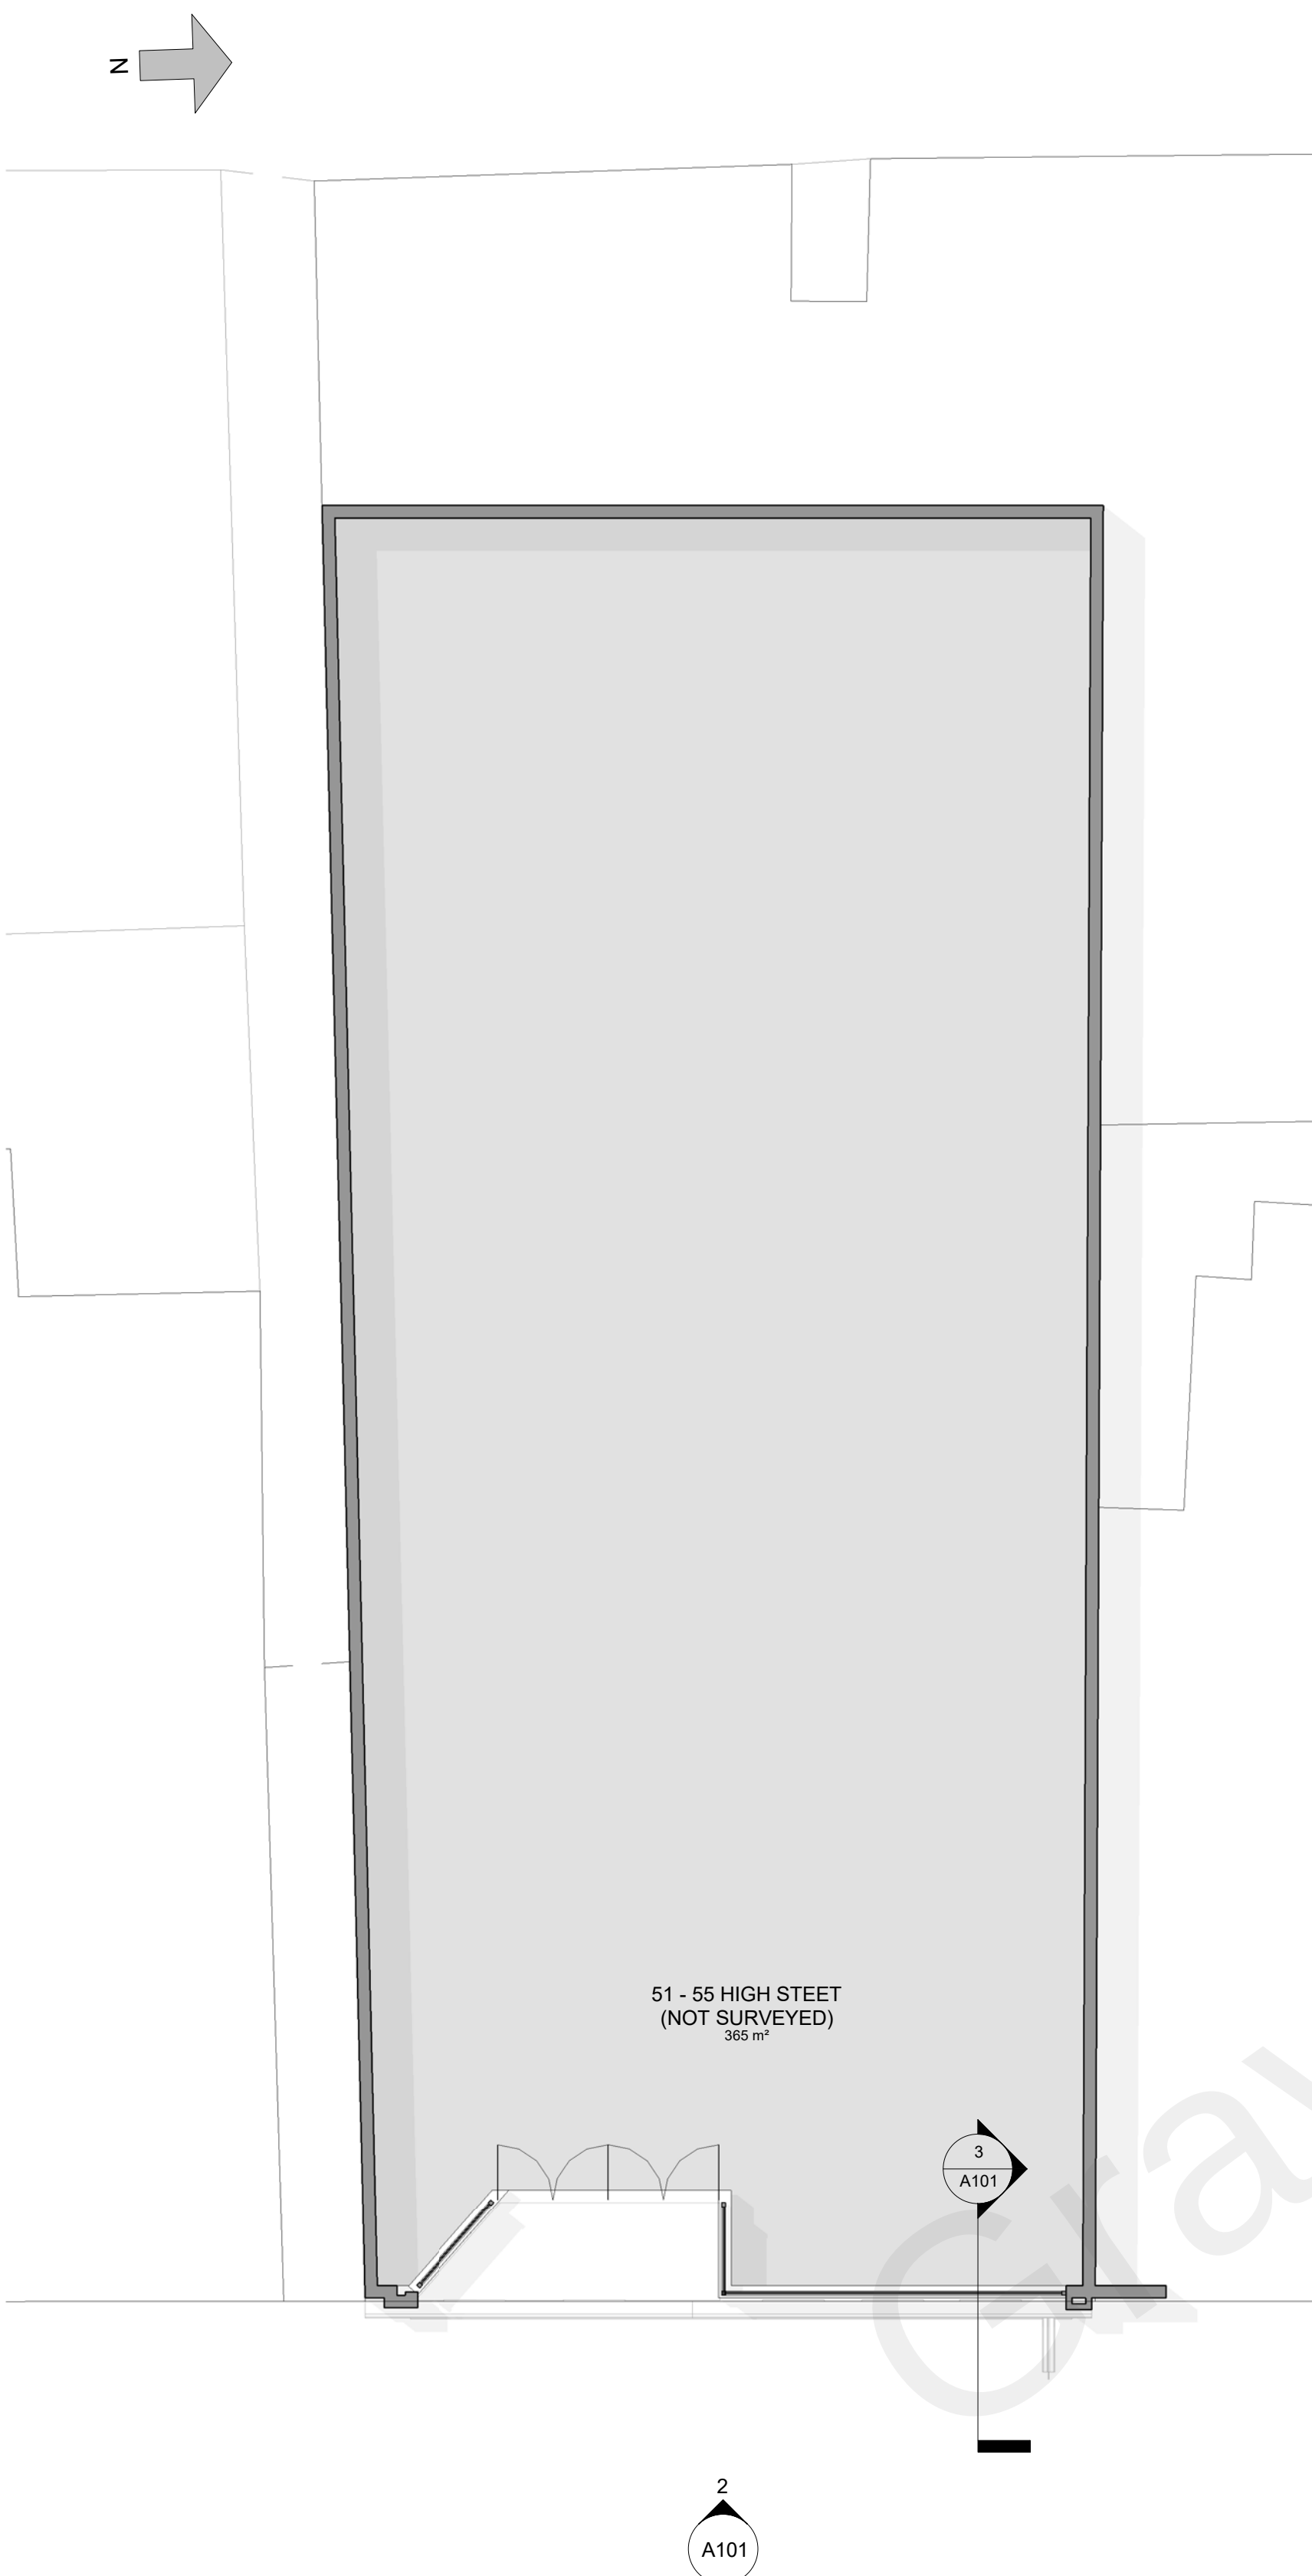

1 Floor Plan
1 : 100

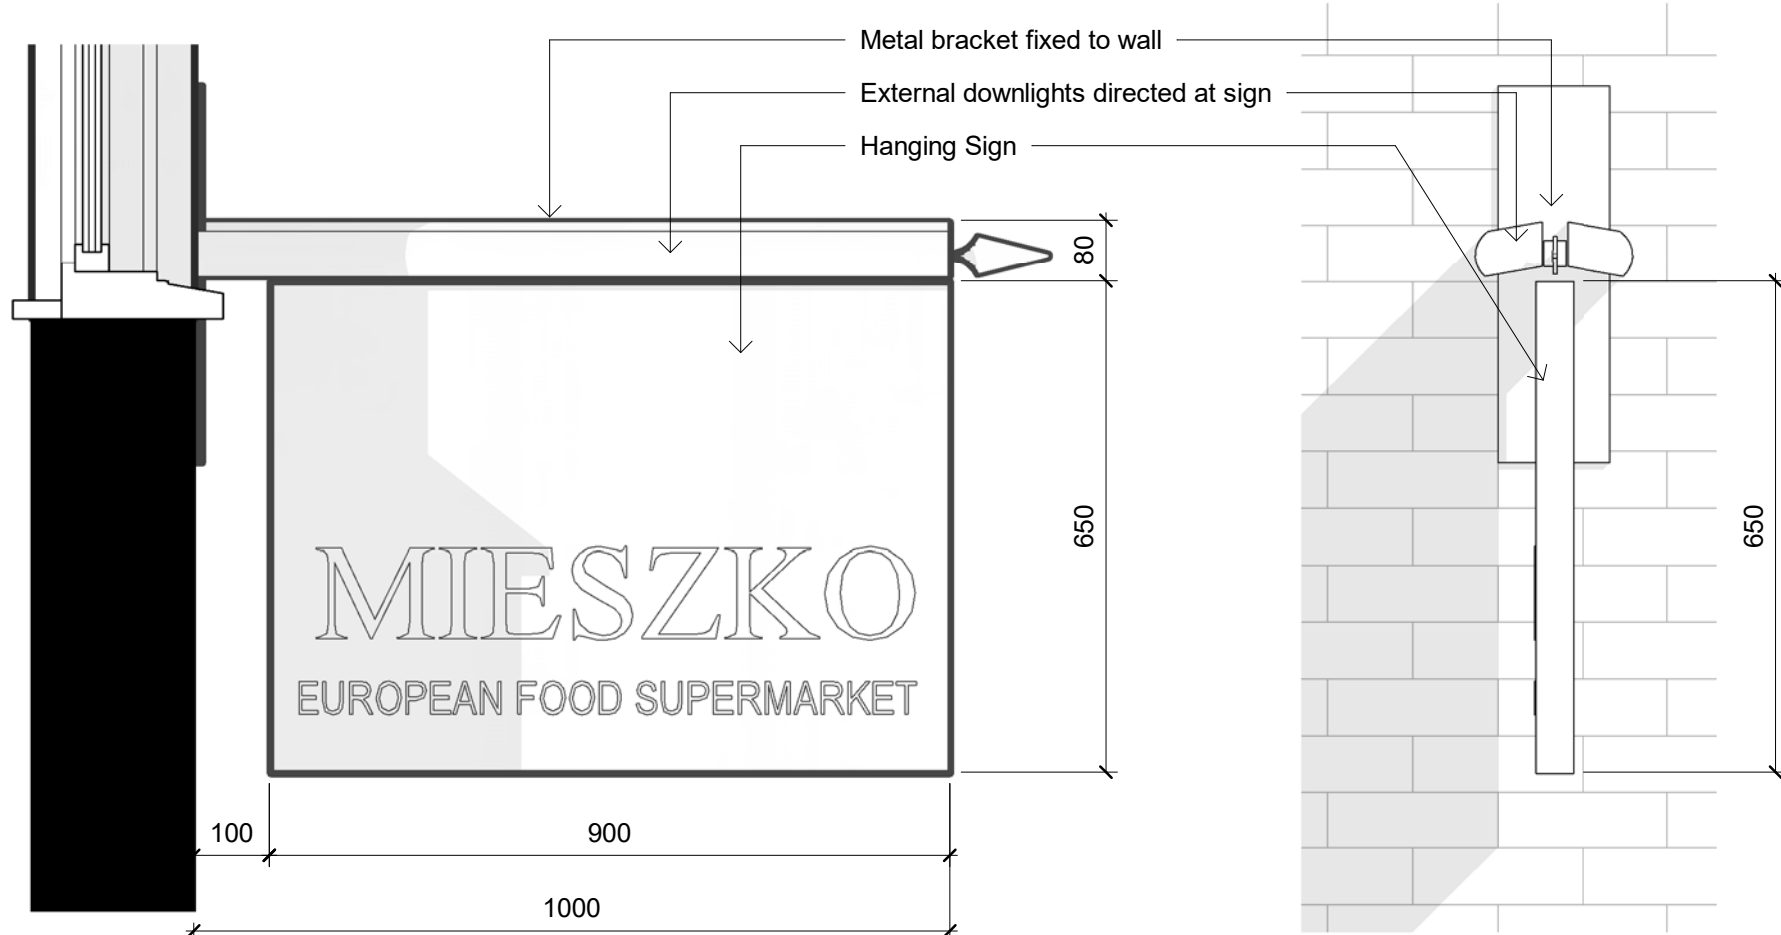


4 Sign - Side Elevation
1 : 10

 

5 Sign - Front Elevation
1 : 10



2 Front Elevation
1 : 50

 


PREVIOUS IMAGE OF INSTALLED PROJECTING SIGN (2017)

CURRENT IMAGE OF INSTALLED PROJECTING SIGN (2022)




Notes:
All dimensions are to be checked on site prior to commencement of works. Contractors are not to scale dimensions from this drawing. Any discrepancies are to be reported prior to work commencing.
This drawing is copyright protected.

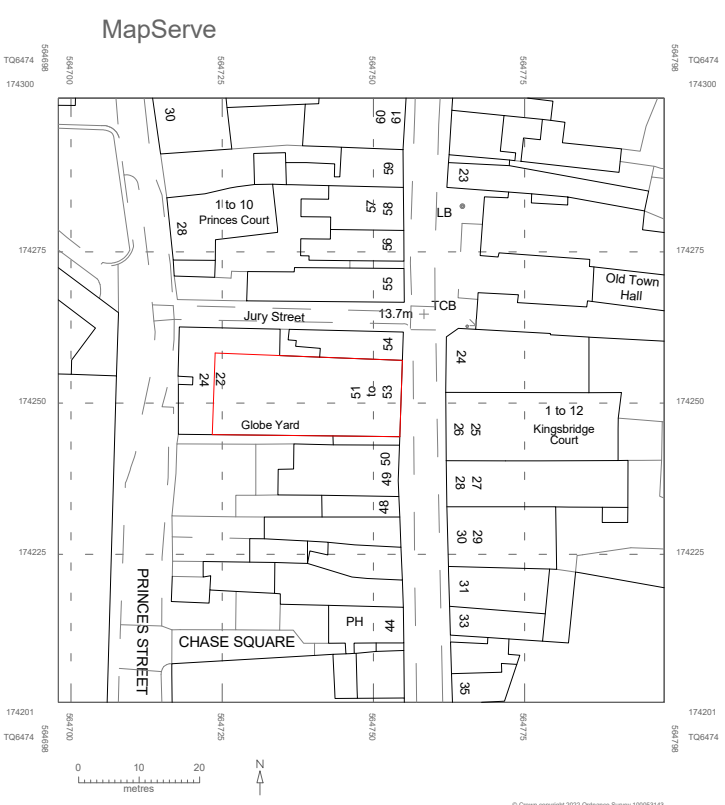

Site Location Plan

1 : 1250

 

B	Scale Bar & 'Previous' Image added	31/0802
A	Issued for Planning	19/08/22

Rev.	Revision Description	Date
	Revision Schedule	

studio: M A S S
Unit 8, 21 Rosina
Street
London, E9 6JH.

T: 07824697102
E: robert@studio-
mass.com
W: www.studio-
mass.com



PROJECT

Mieszko Gravesend

TITLE

Retrospective Planning for Projecting Sign

CLIENT
Mieszko Supermarkets LTD

DRAWN BY
RM

CHECKED BY
RM

DATE
19/08/22

SCALE @ A1 (x2 @ A3)
As indicated

PROJECT NUMBER
22.76

DRAWING NUMBER
A101

REV
B