


remove window install 1075 high
double glazed white upvc windows with opening
sidelights infill wall where window removed and make
good as required
opening lights providing min 450 x 750 mm high at
90 degrees to the wall The bottom of the opening section
of the means of escape window not to exceed 1100 mm
above the floor level

boundary fence to no 40 Fleet Road

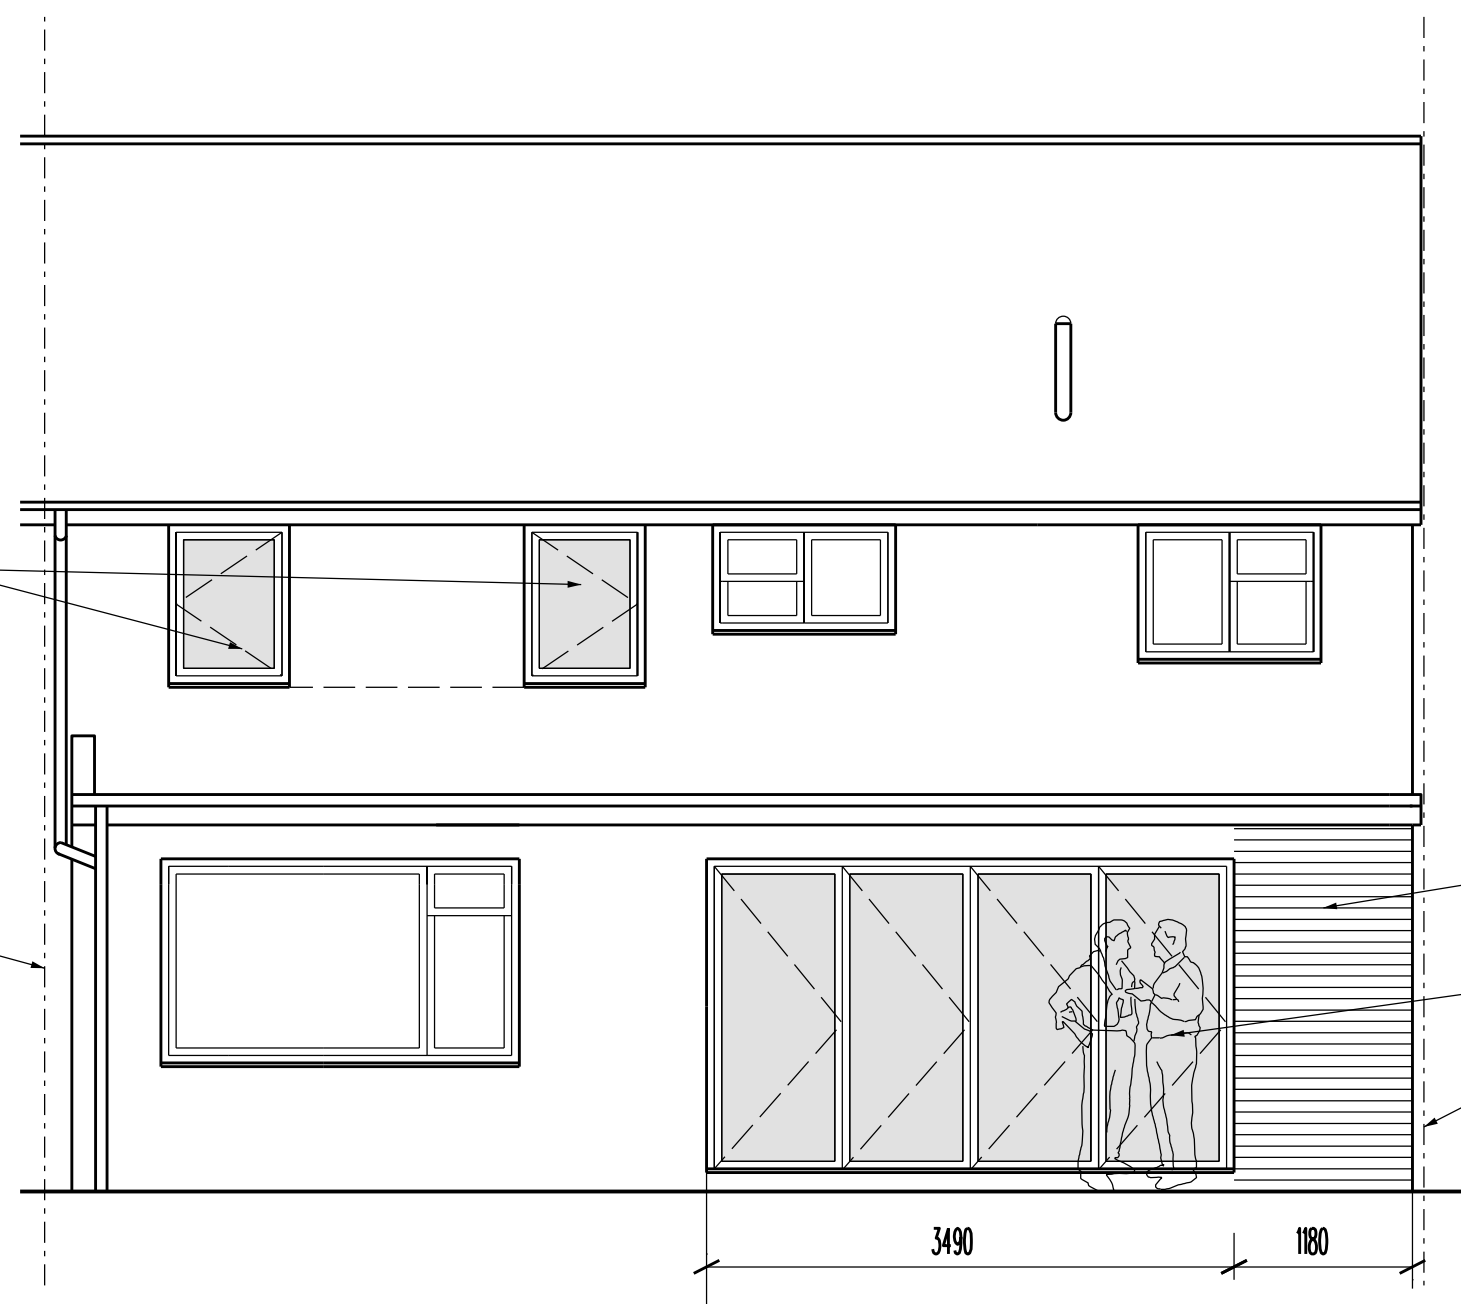

facing brickwork to match existing 100 mm filled cavity
wall & blockwork plasterboard on dabs inner skin

3490 wide x 2050 high white aluminium bi-fold doors


boundary fence to no 40 Fleet Road

PLANNING APPLICATION

REVISION
ARCHITECT
TA ARCHITECTS
11 JOYDENS WOOD ROAD BEXLEY
KENT DA5 2HS Tel 07905 130591
ta140256@googlemail.com

JOB
PROPOSED CONVERSION AND
ALTERATIONS
AT 40 FLEET ROAD
NORTHFLEET DA11 8EE

DRAWING
PROPOSED REAR ELEVATION

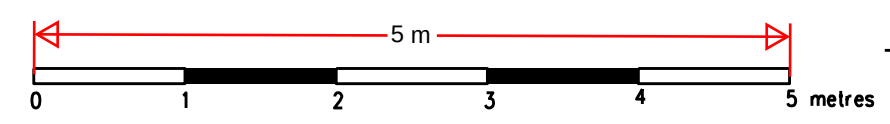

SCALE
1:50 AT A3
DRAWING NO.
AK/06
DATE
AUG 2025