



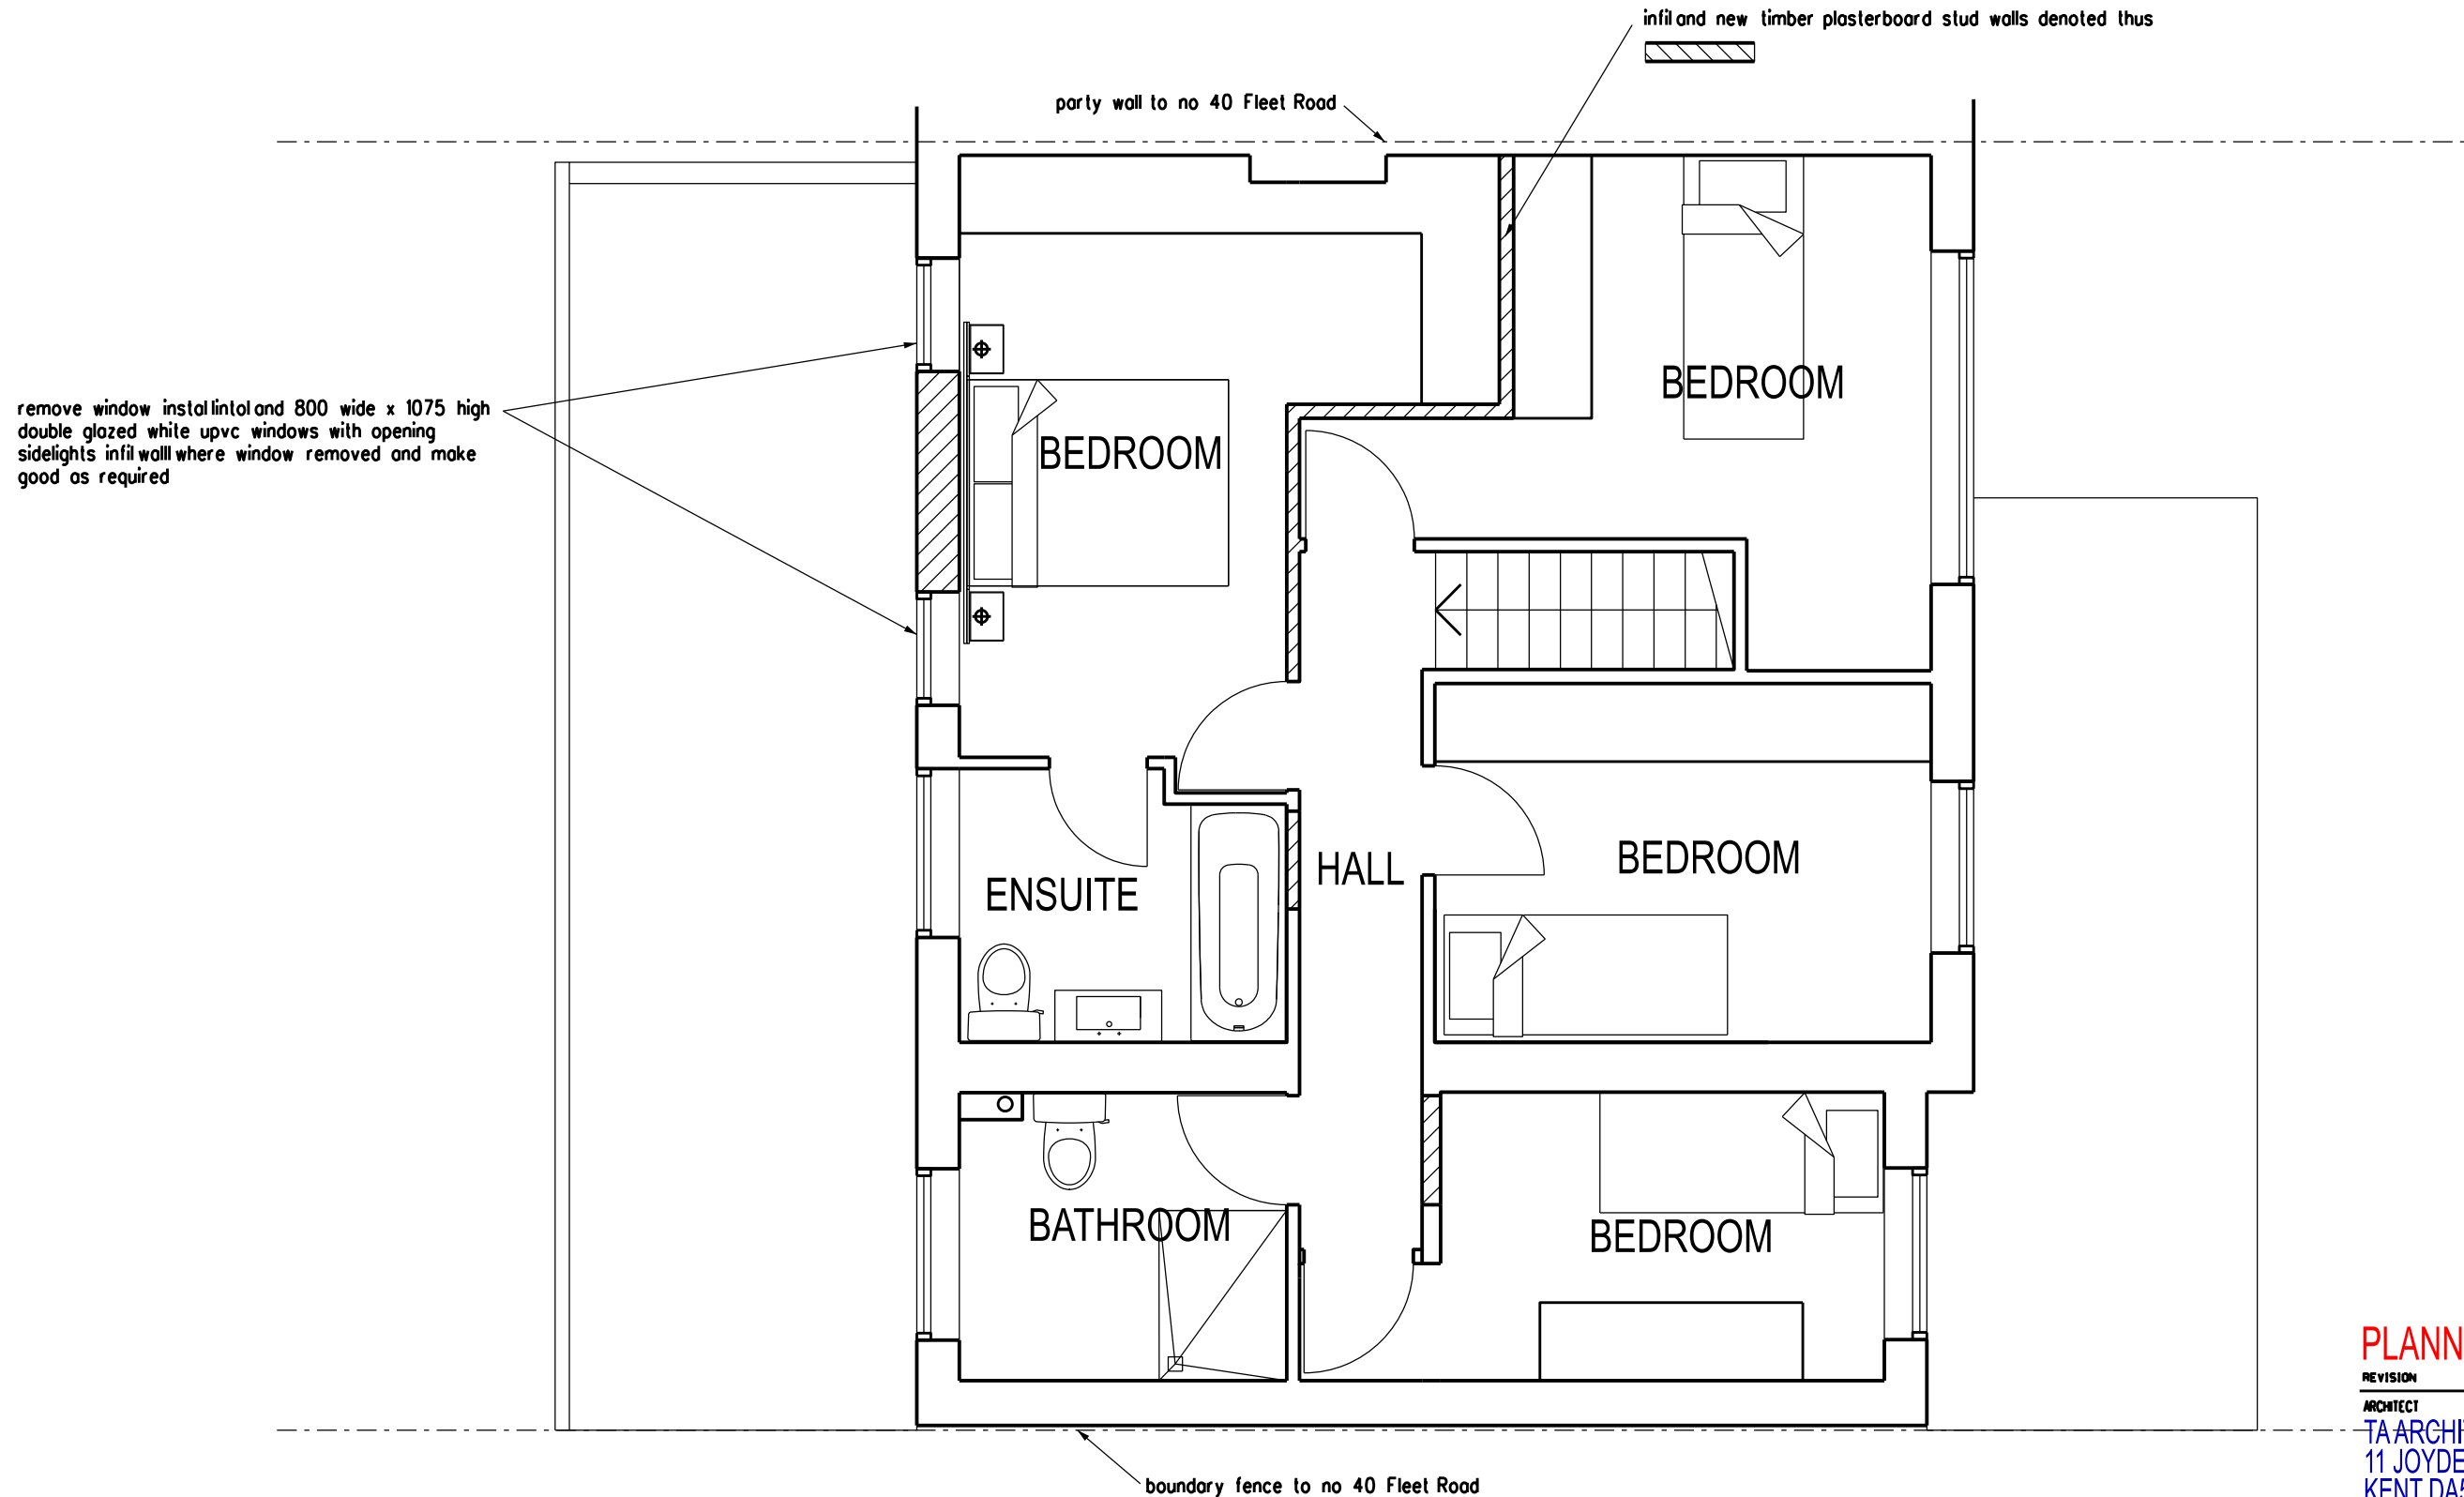

PLANNING APPLICATION

REVISION	DATE
ARCHITECT	
TA ARCHITECTS 11 JOYDENS WOOD ROAD BEXLEY KENT DA5 2HS Tel 07905 130591 ta140256@googlemail.com	
JOB	
PROPOSED CONVERSION AND ALTERATIONS AT 40 FLEET ROAD NORTHFLEET DA11 8EE	
DRAWING	
PROPOSED FIRST FLOOR PLAN	

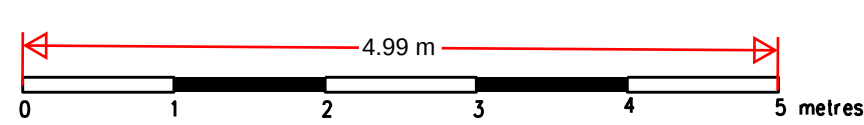

SCALE	DATE
1:50 AT A3	AUG 2025
DRAWING NO.	
AK/08	