




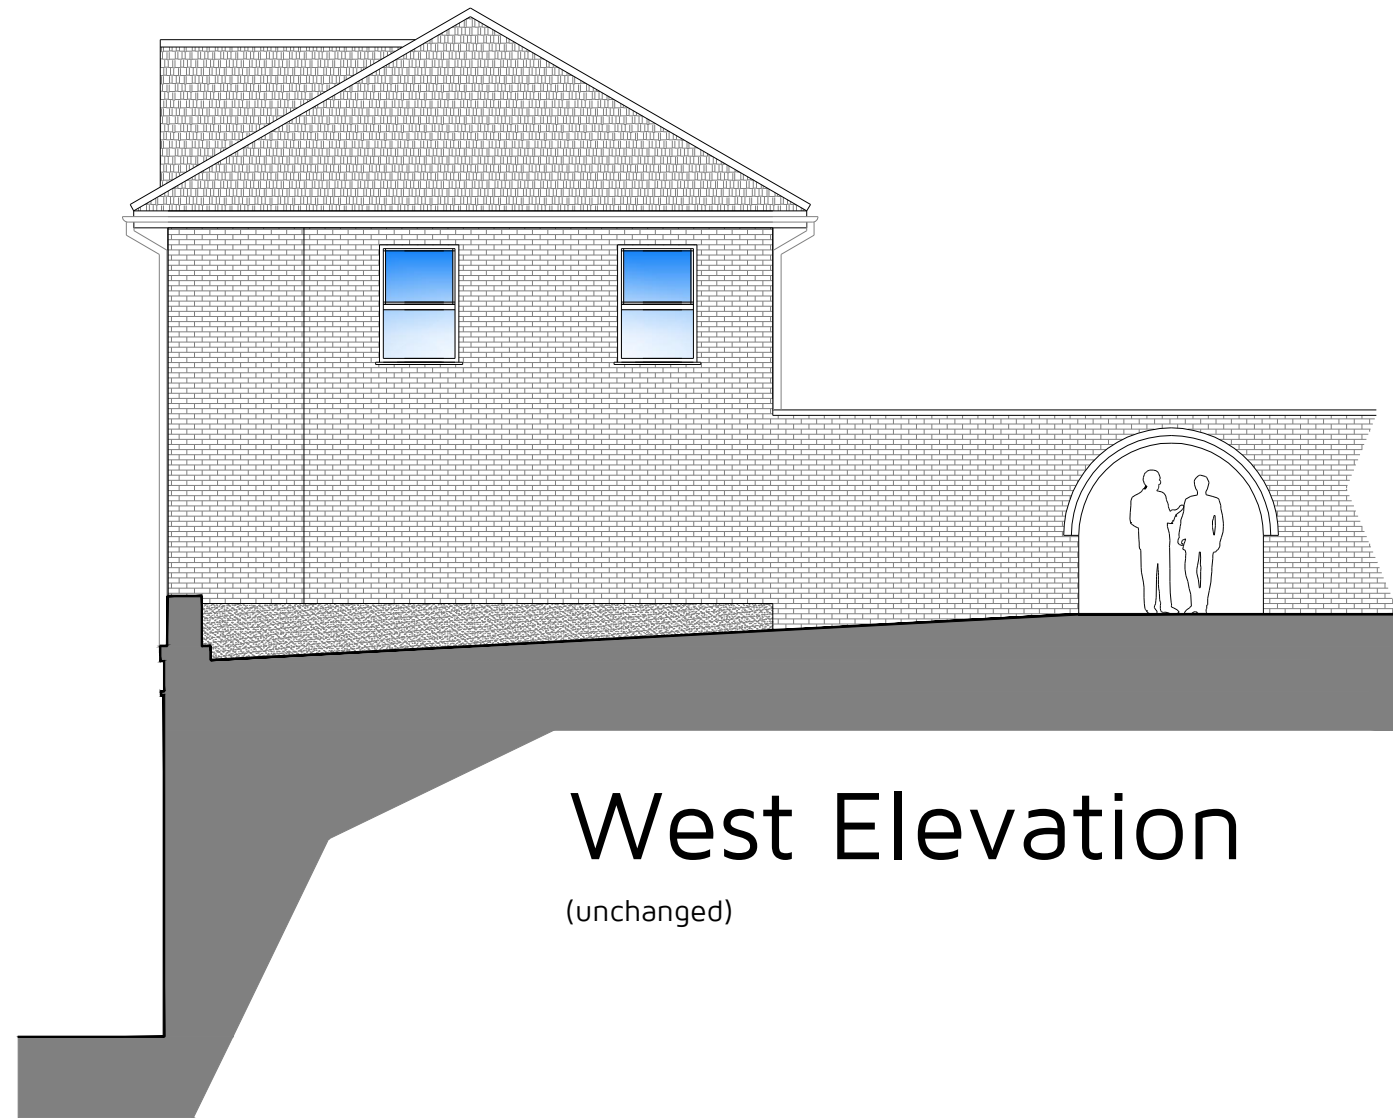

West Elevation
(unchanged)

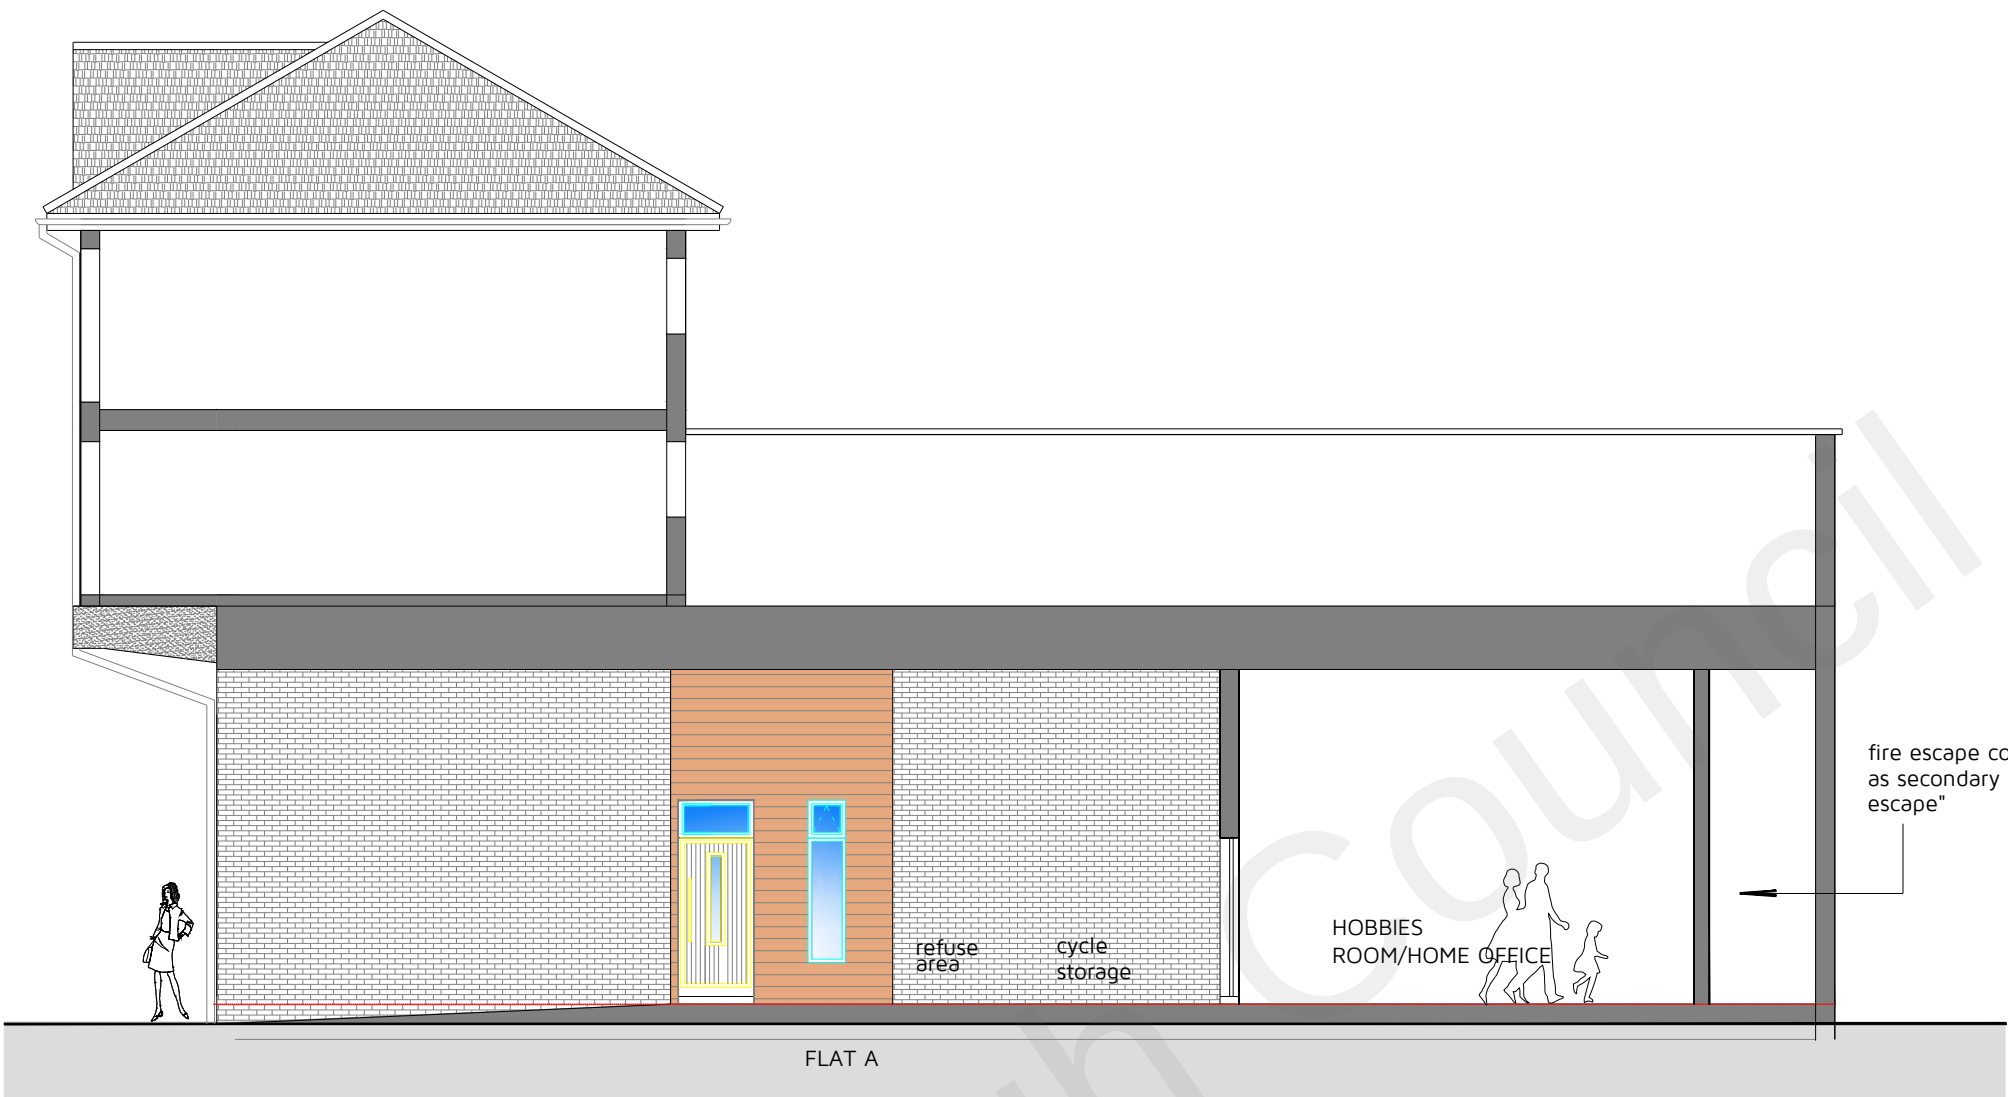

Building Cross-Section X-X

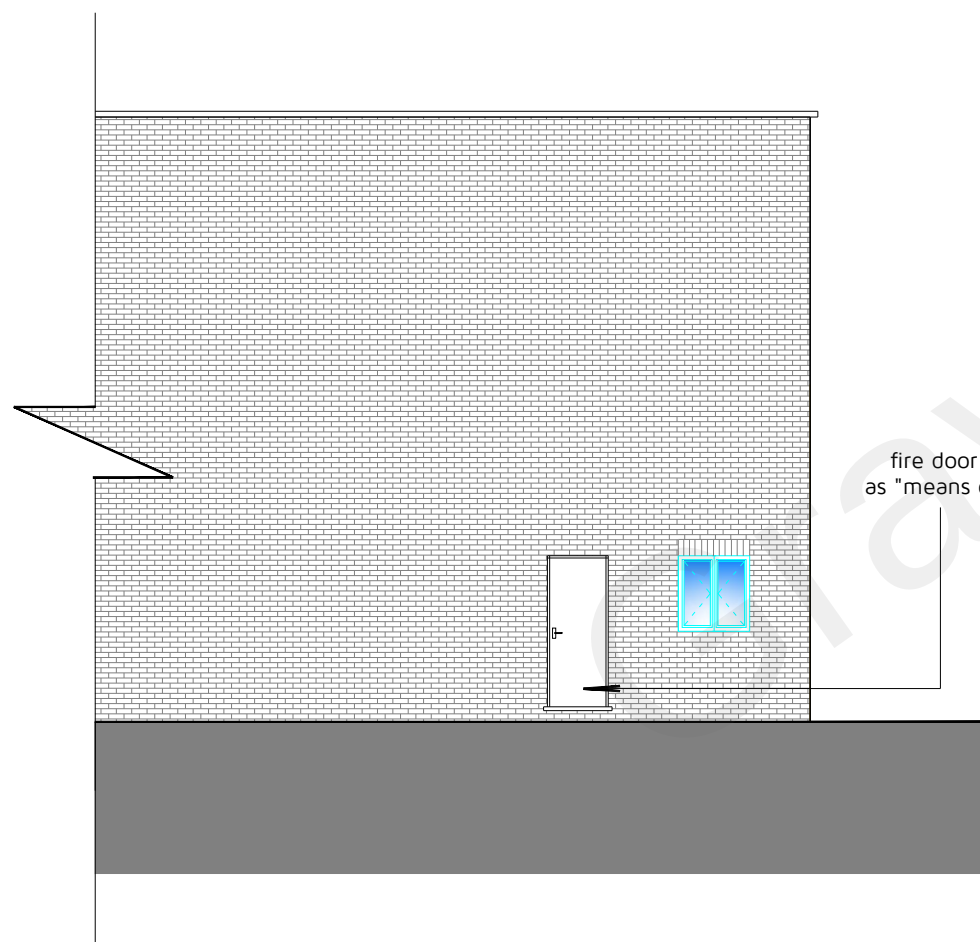

South Elevation



Building Cross-Section Y-Y

0 1 2 3 4 5
Metres (1:100)

Key Plan:

River Thames

CLIFTON MARINE PARADE

Warren Hastings Court

1 to 8

PER ROAD

daye e

4

6

8

Rev: Reason: Date:

Client: BILLINGS GROUP

Project: WARREN HASTINGS COURT, CLIFTON MARINE PARADE, GRAVESEND, KENT, DA11 9NB

Title: PROP CONVERSION, WEST & SOUTH ELEVATION
TYPICAL BUILDING CROSS SECTIONS X-X,Y-Y

Drawing No: DHA/14980/13 Rev: 1:100 Date: OCT 2021

dha

Eclipse House, Eclipse Park, Sittingbourne Road
Maidstone, Kent, ME14 3EN

t: 01622 776226 f: 01622 776227
e: info@dhaplanning.co.uk w: www.dhaplanning.co.uk

No reproduction by any method of any part of this document is permitted without the consent of the copyright holders.
Produced for Town and Country planning purposes only.
© Crown Copyright 2021. All rights reserved. Licence Number: 100031961

CAD Reference: DHA_14980_WARREN HASTINGS COURT_PFS10 A2