



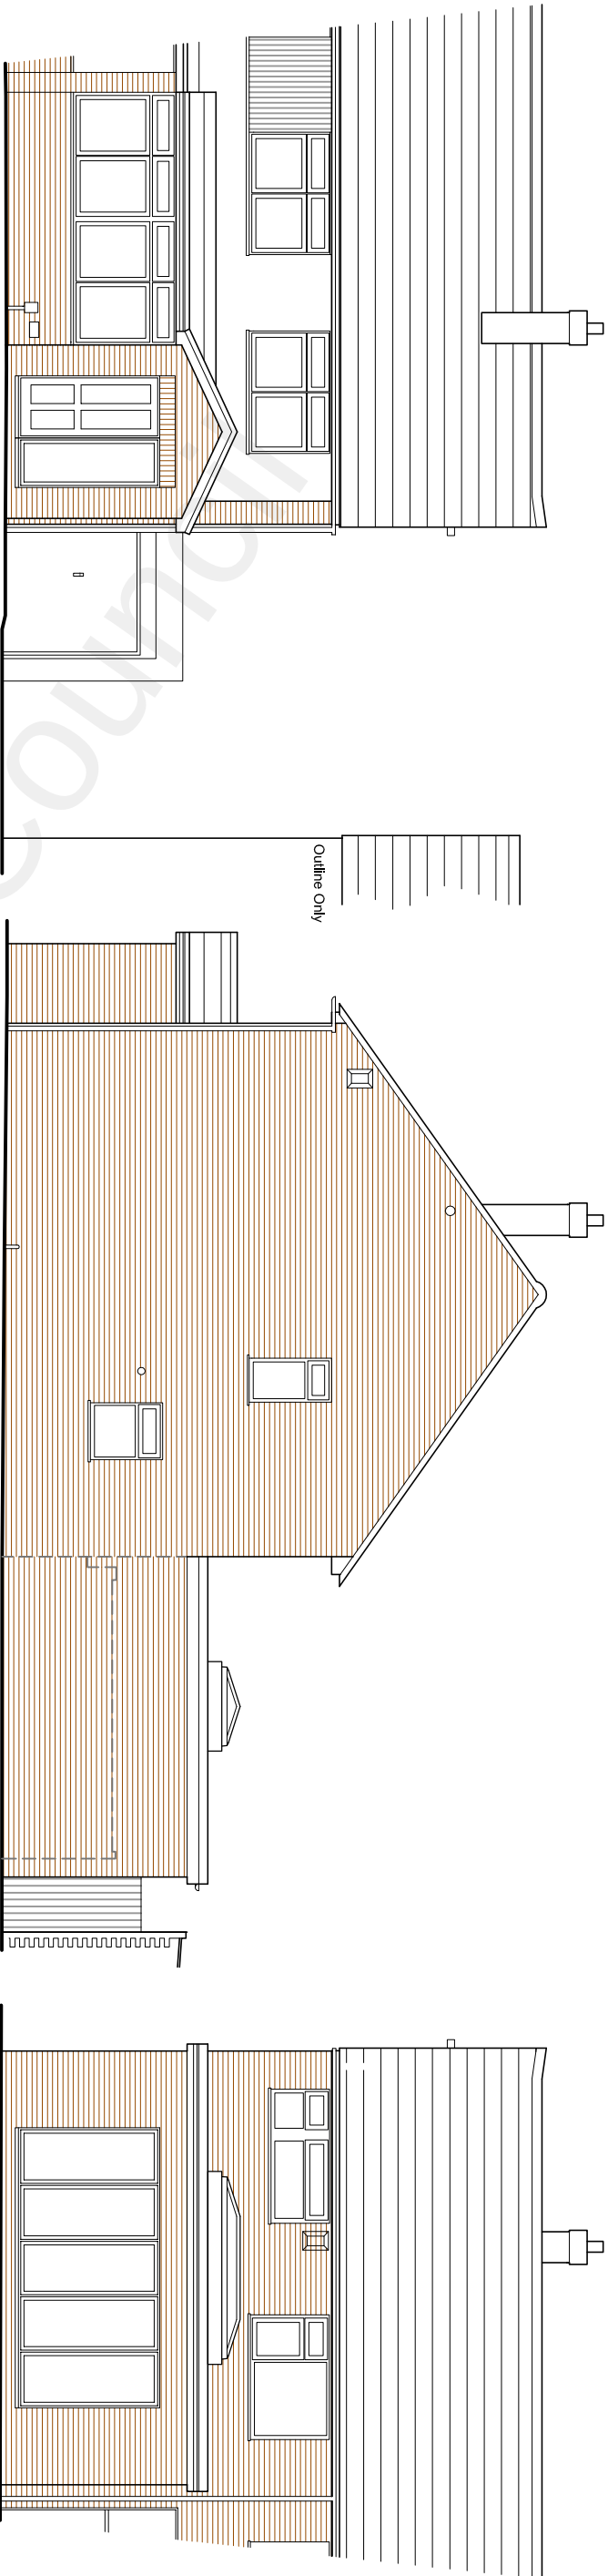


FRONT ELEVATION

SIDE ELEVATION

REAR ELEVATION

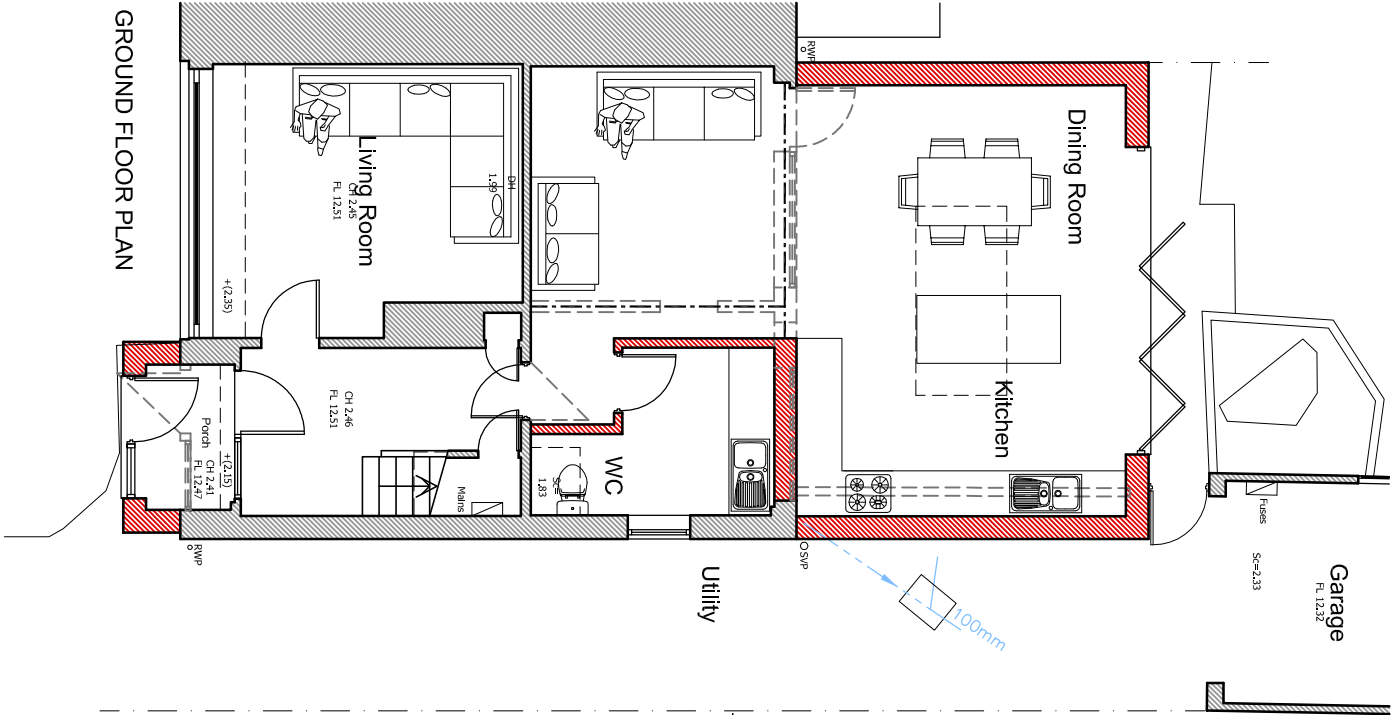


GROUND FLOOR PLAN

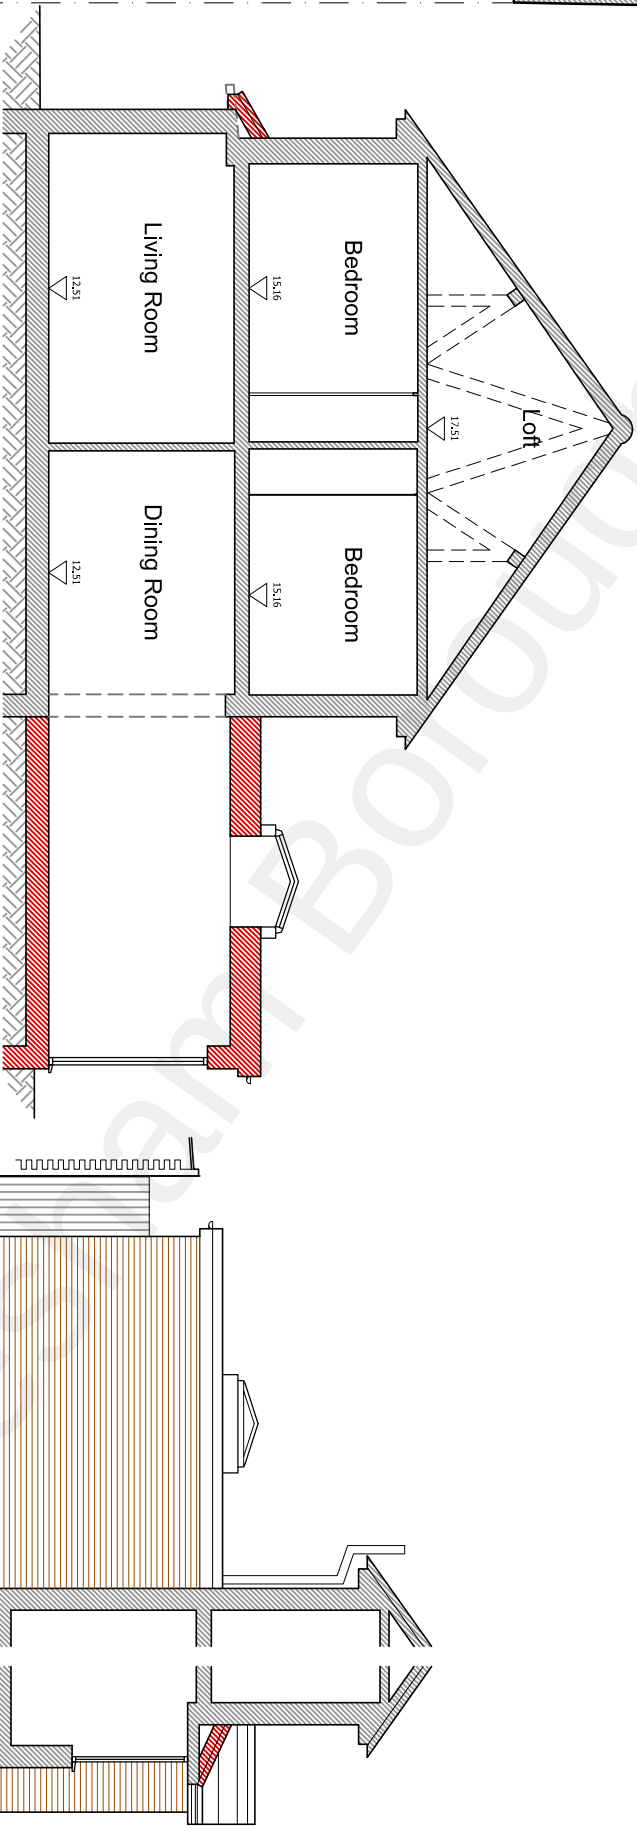

SECTION

SIDE ELEVATION

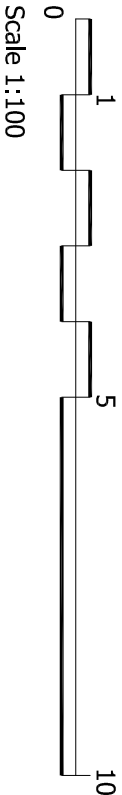

Scale 1:100

KEY TO HATCHING / LINE TYPES:		
	EXISTING BUILDING	
	PROPOSED BUILDING	
Ex.I.C	EXISTING INSPECTION CHAMBER	
Ex.MH	EXISTING MANHOLE	
NFIC	PROPOSED FOLL INSPECTION CHAMBER	
NSIC	PROPOSED STORM INSPECTION CHAMBER	
NFMH	PROPOSED FOUL MANHOLE	
	EXISTING DRAINAGE	
	PROPOSED FOUL DRAIN	
	PROPOSED STORM DRAIN	

Please note:
Drawings can be scaled for planning purposes only. All dimensions to be checked on site. Drainage and services are to be checked and located prior to commencement of work

All work to be carried out in accordance with the building Regs. 2000 or any subsequent amendments and to the satisfaction of the local building control Inspector

Proprietary components must be installed in strict accordance with the manufacturers instructions and details. Contractors are responsible for verifying component suitability for intended purpose.

Proposals are subject to structural engineers designs and approval.

A. 13.07.22 Revised to Planners comments

client	Mr & Mrs Lucas	Job No.	2022_12
project	Alterations at 147 Lower Hopham Road Gravesend, Kent, DA12 2NW		
drawing title	Proposed Plans & Elevations PLANNING DRAWINGS	Revision	A
scale	1:100 @ A3	dwg No.	2212-PI.02
date	June 2022		

MRW Design Ltd
8 Wilberforce Road, Coxheath
Maidstone, Kent, ME17 4HA
07763463754
matthew@mrw-design.co.uk