




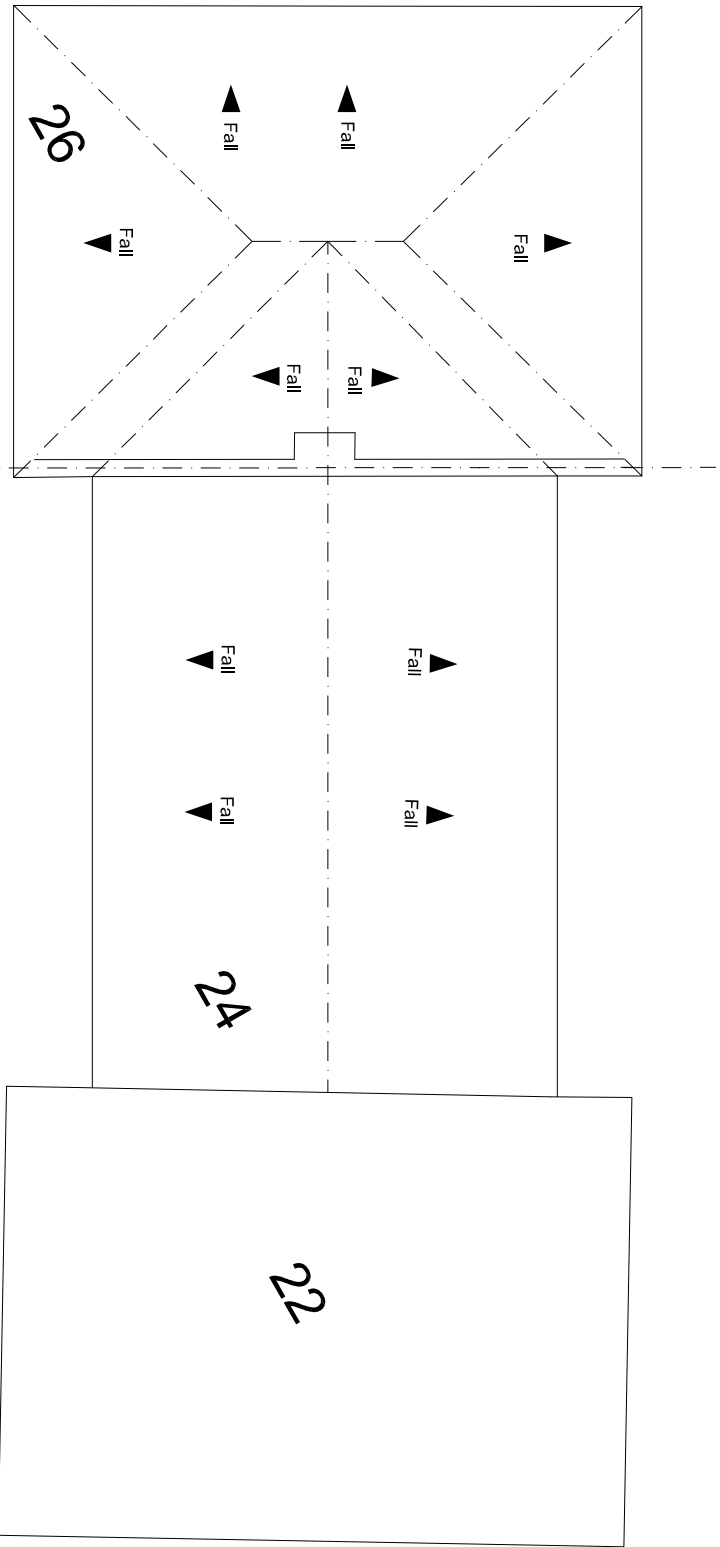



EXISTING ROOF PLAN

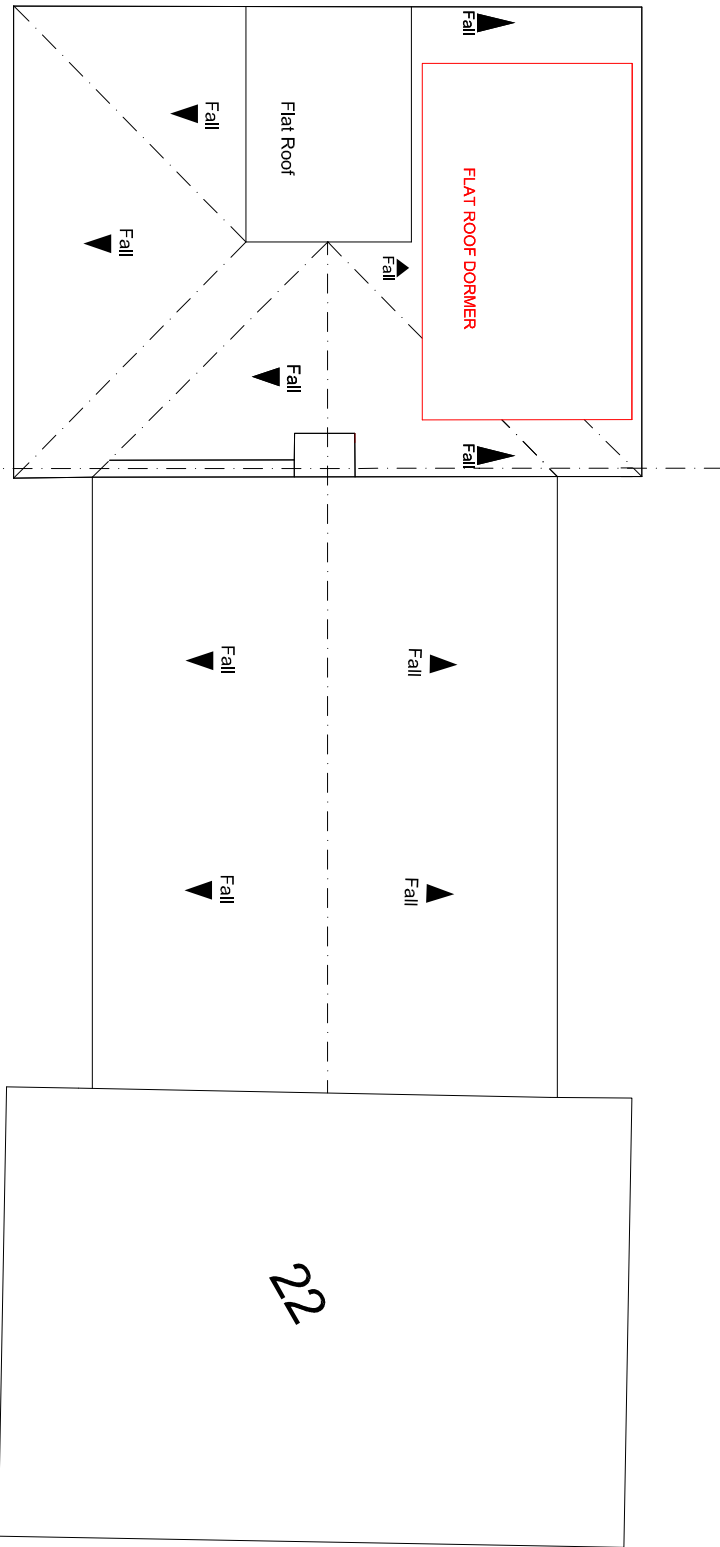


PROPOSED ROOF PLAN

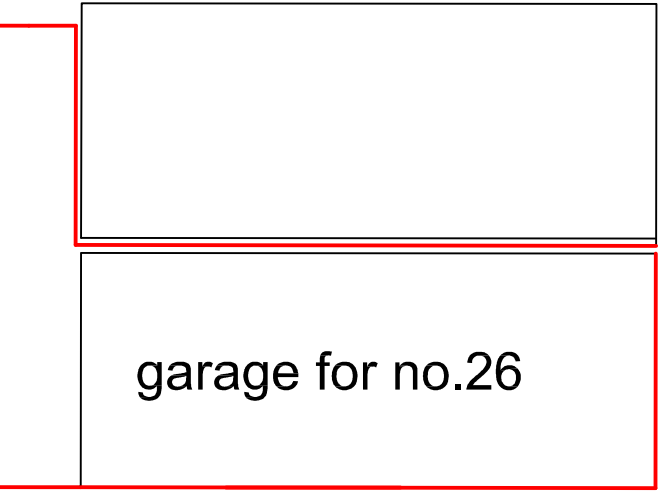


EXISTING GROUND FLOOR PLAN

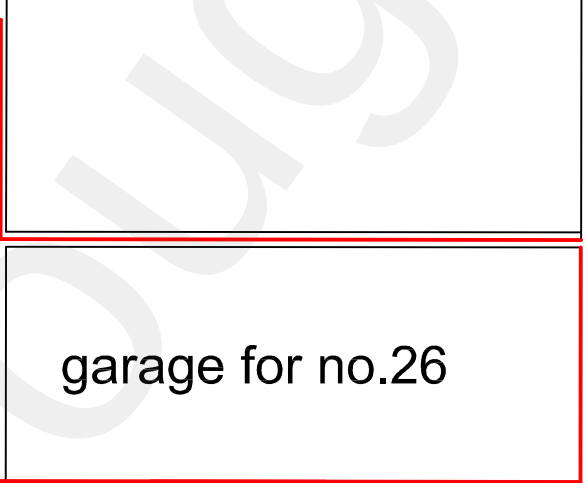 


PROPOSED GROUND FLOOR PLAN

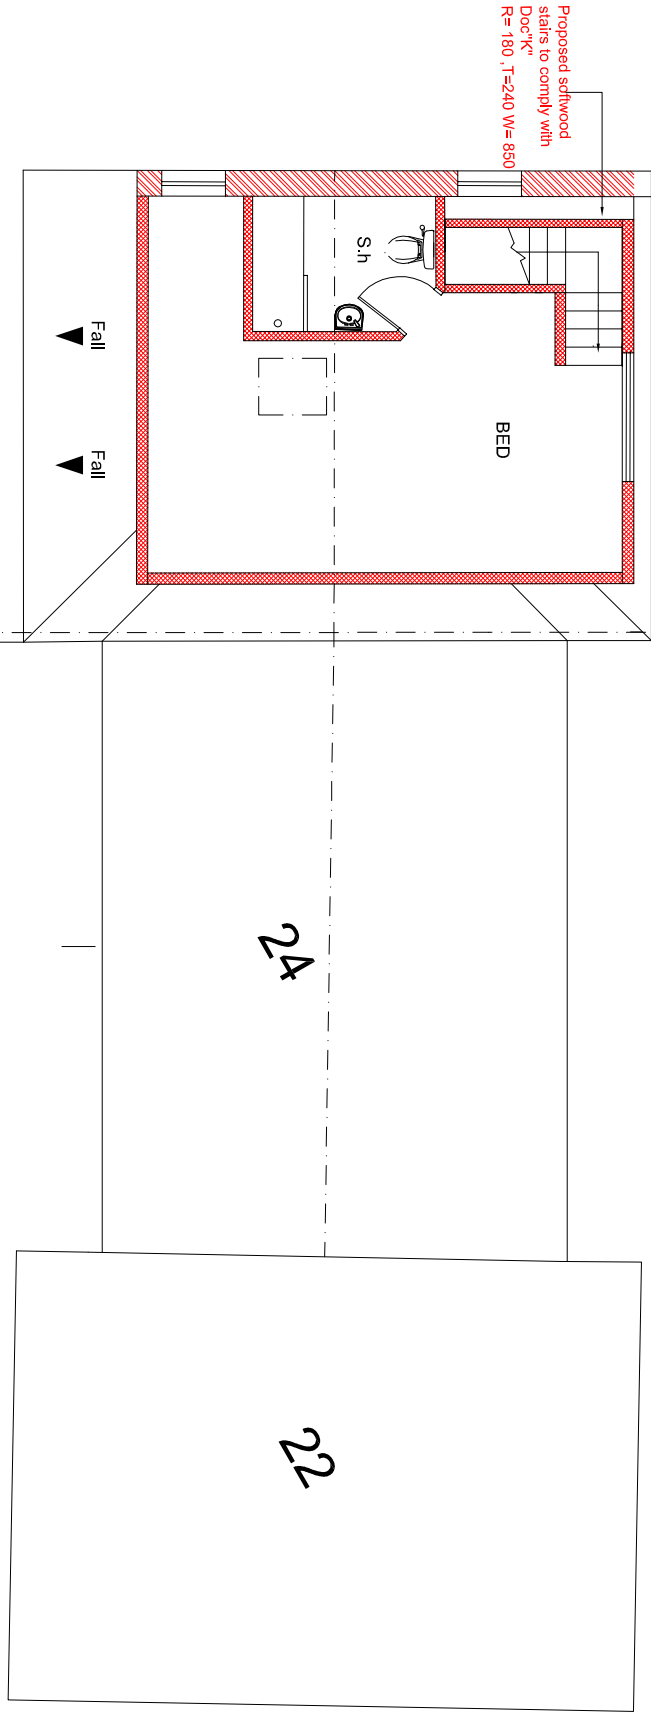

PROPOSED 2ND FLOOR PLAN

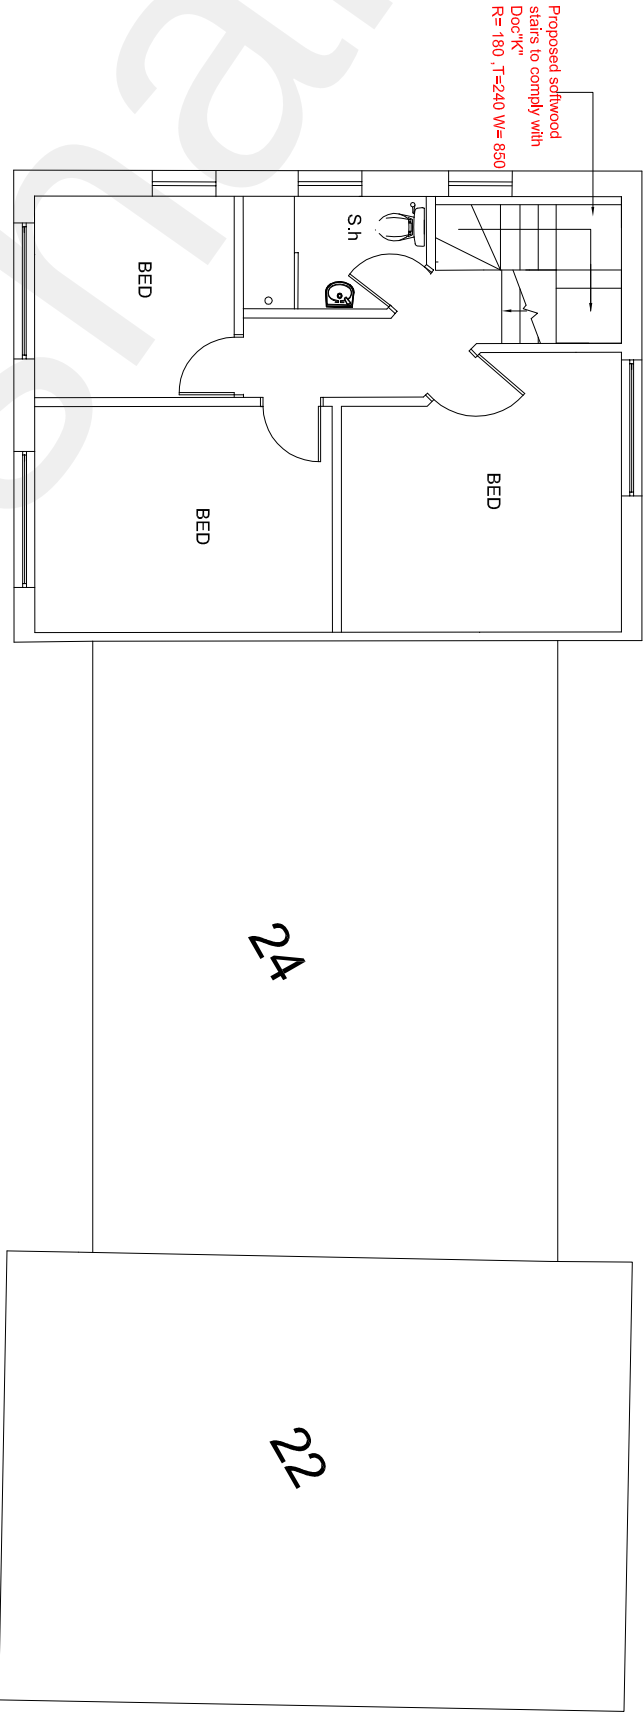

PROPOSED 1ST FLOOR PLAN

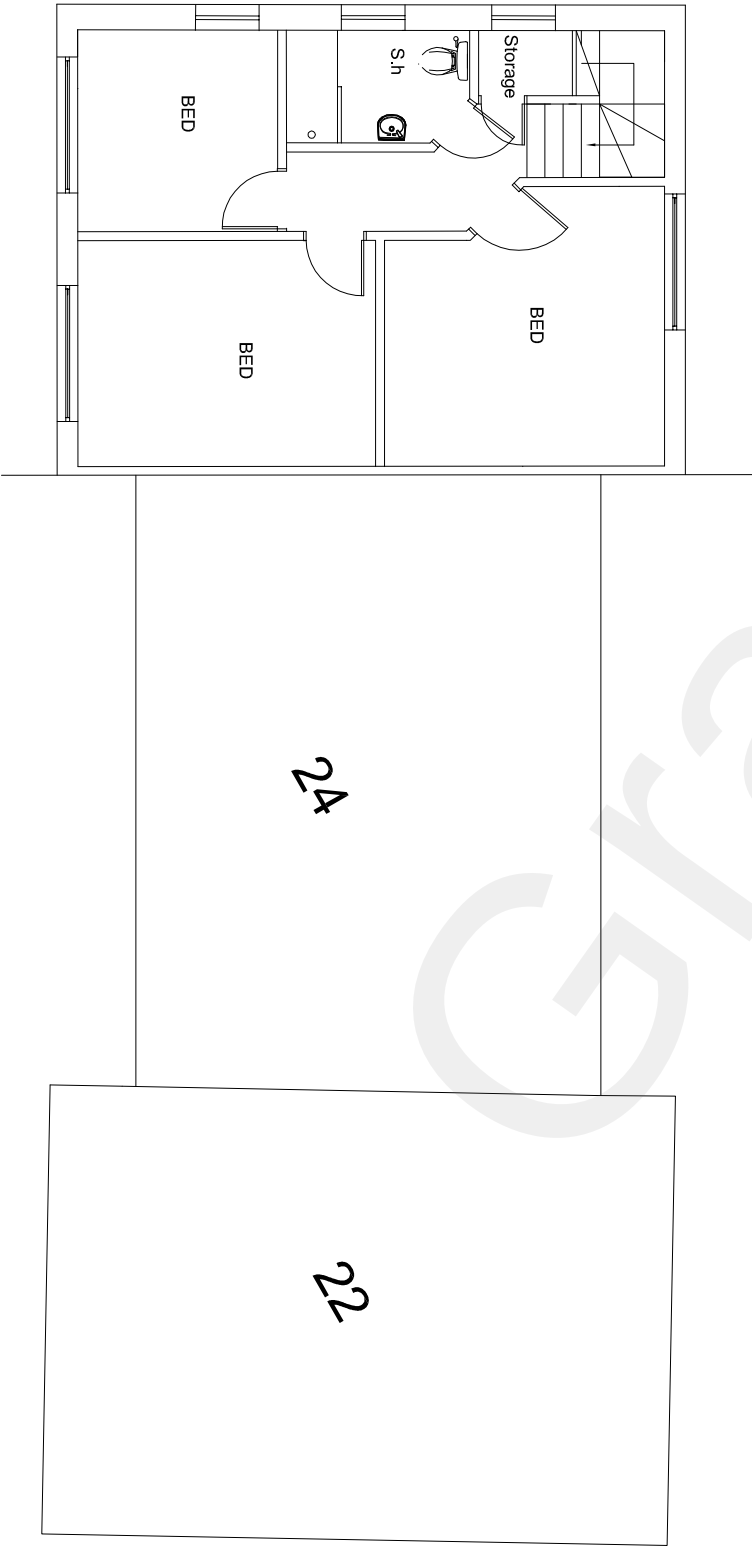

EXISTING 1ST FLOOR PLAN

Future Vision Planning & Development Consultants	
Suite -104 , 344-348 , High Road, Ilford Essex, IG1 1DP Tel: 0207 7659406 Email: info@futurevision27@gmail.com	
CLIENT Mr S. Singh	
JOB TITLE Proposal for left conversion to include roof changes and formation of dormer in rear roof slope	
SITE 26, St Georges Crescent , Gravesend, DA12 4AR	
DRAWING TITLE Existing & Proposed Plans	
SCALE 1:100@A1	DATE 10-07-2022
DRAWING NO. FV-2022-01-C	REVISION