


01 Existing West Elevation
Scale 1:50


02 Existing East Elevation
Scale 1:50

03 Existing North Elevation
Scale 1:50


04 Existing South Elevation
Scale 1:50

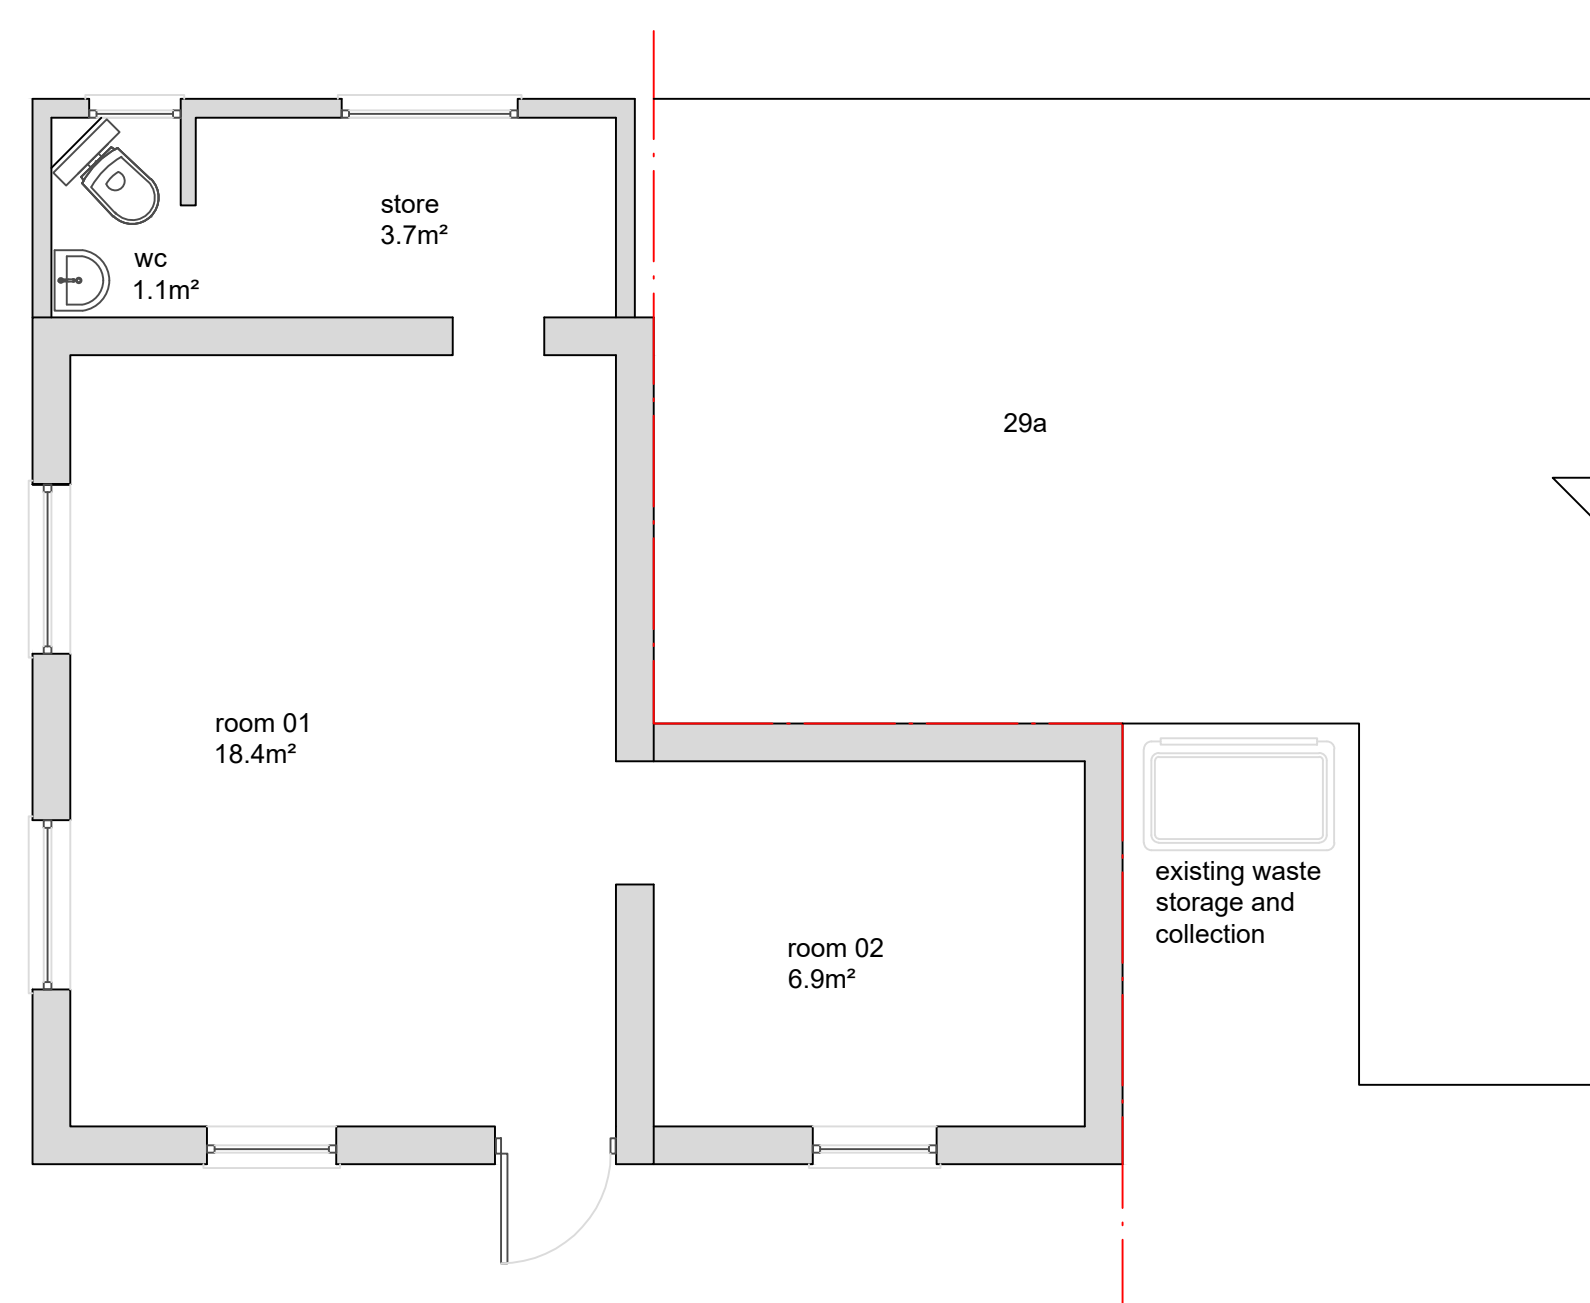

05 Existing Ground Floor Plan
Scale 1:50

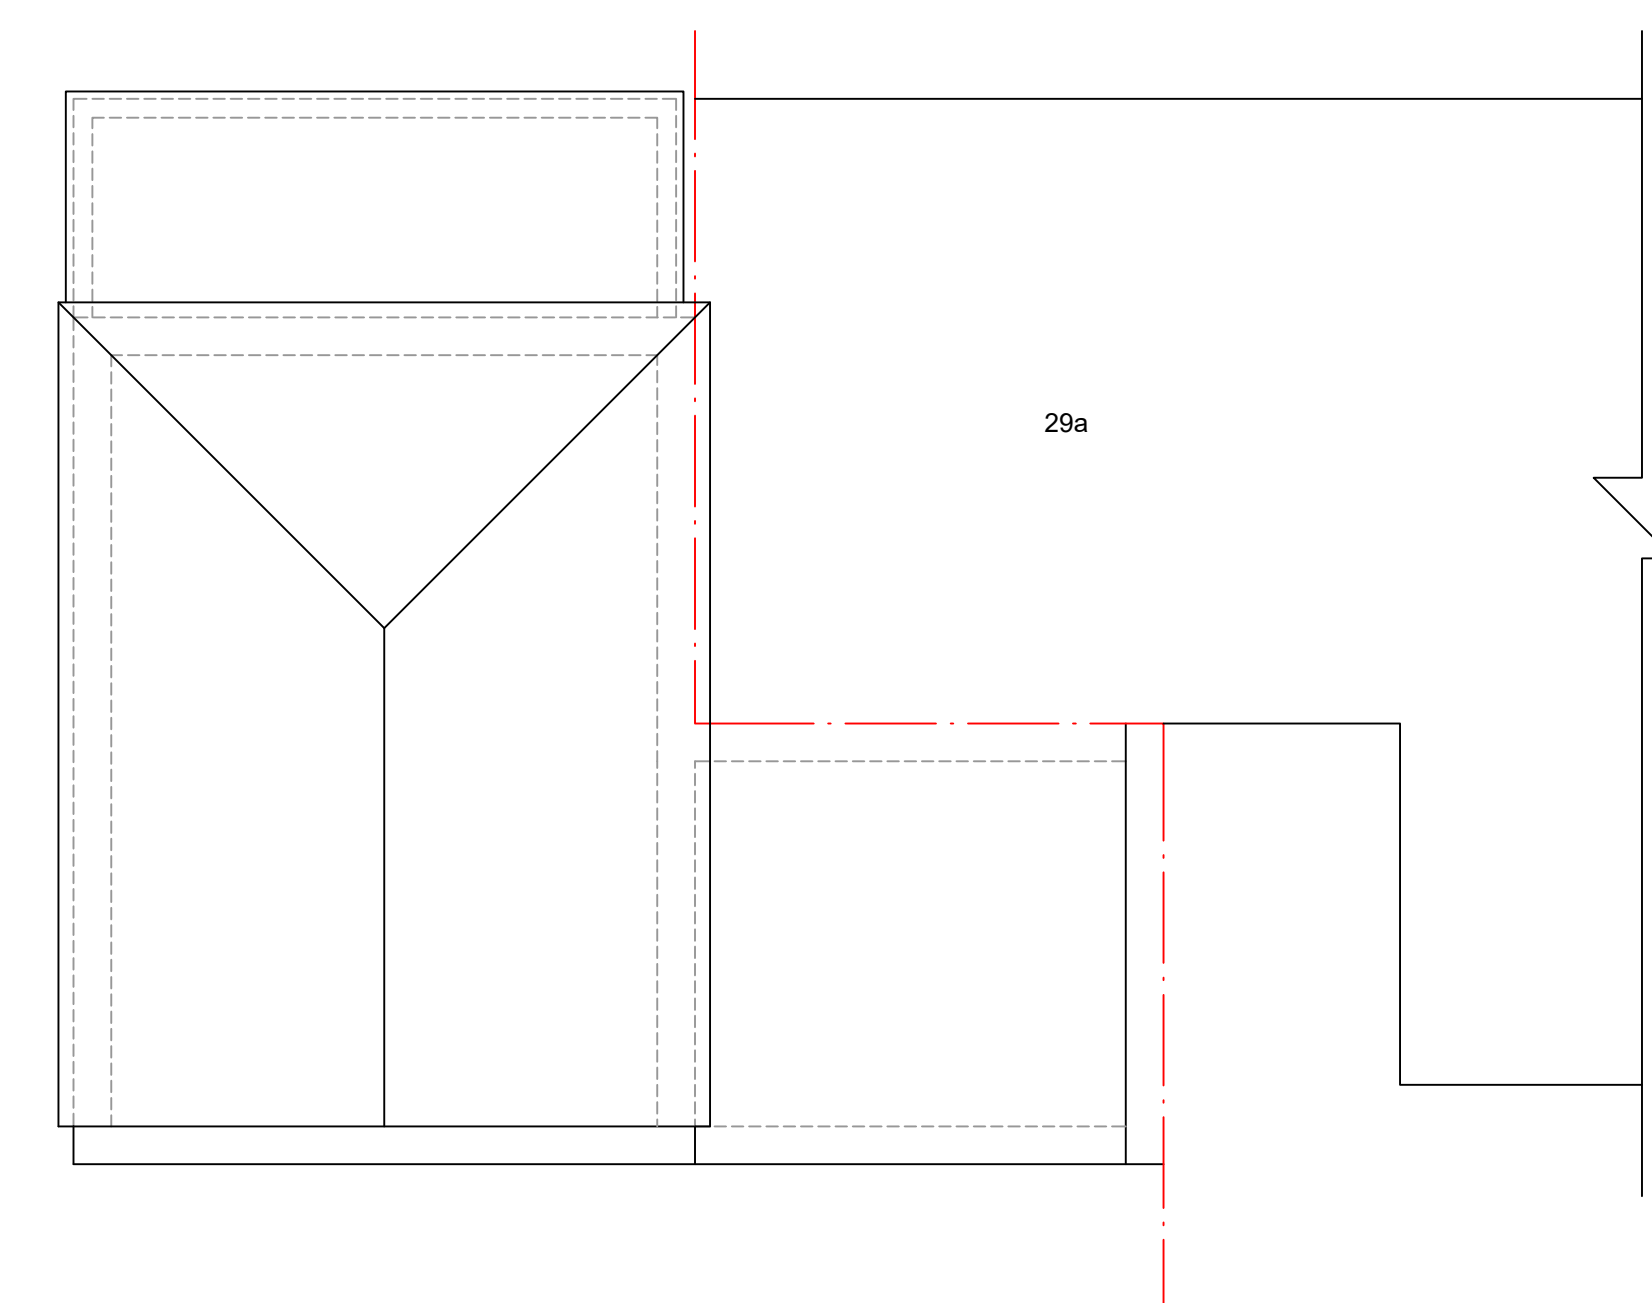

06 Existing Roof Plan
Scale 1:50

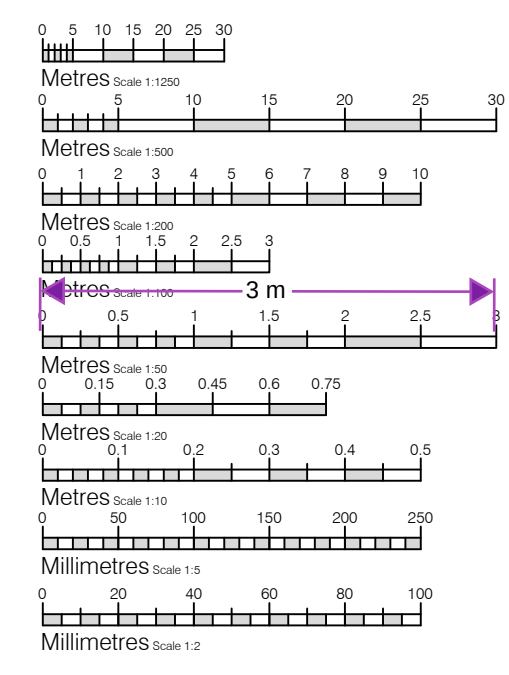

Notice
The responsibility for setting-out of site and buildings rest solely with the contractors
Drawings to be read in conjunction with Structural Engineers drawings
Report immediately to JAT-Surv Ltd any apparent discrepancies

Rev	Date	Initial	Notes
Client Martin			
Project 29 The Hill, Northfleet, Gravesend, Kent, DA11 9EX			
Drawing Title Existing Floor Plans and Elevations			

Drawn	Paper Size	Scale	Date
RT	A1	1:50	Feb 25
Project No. 24/0101	Drawing No. PL01	Rev -	