



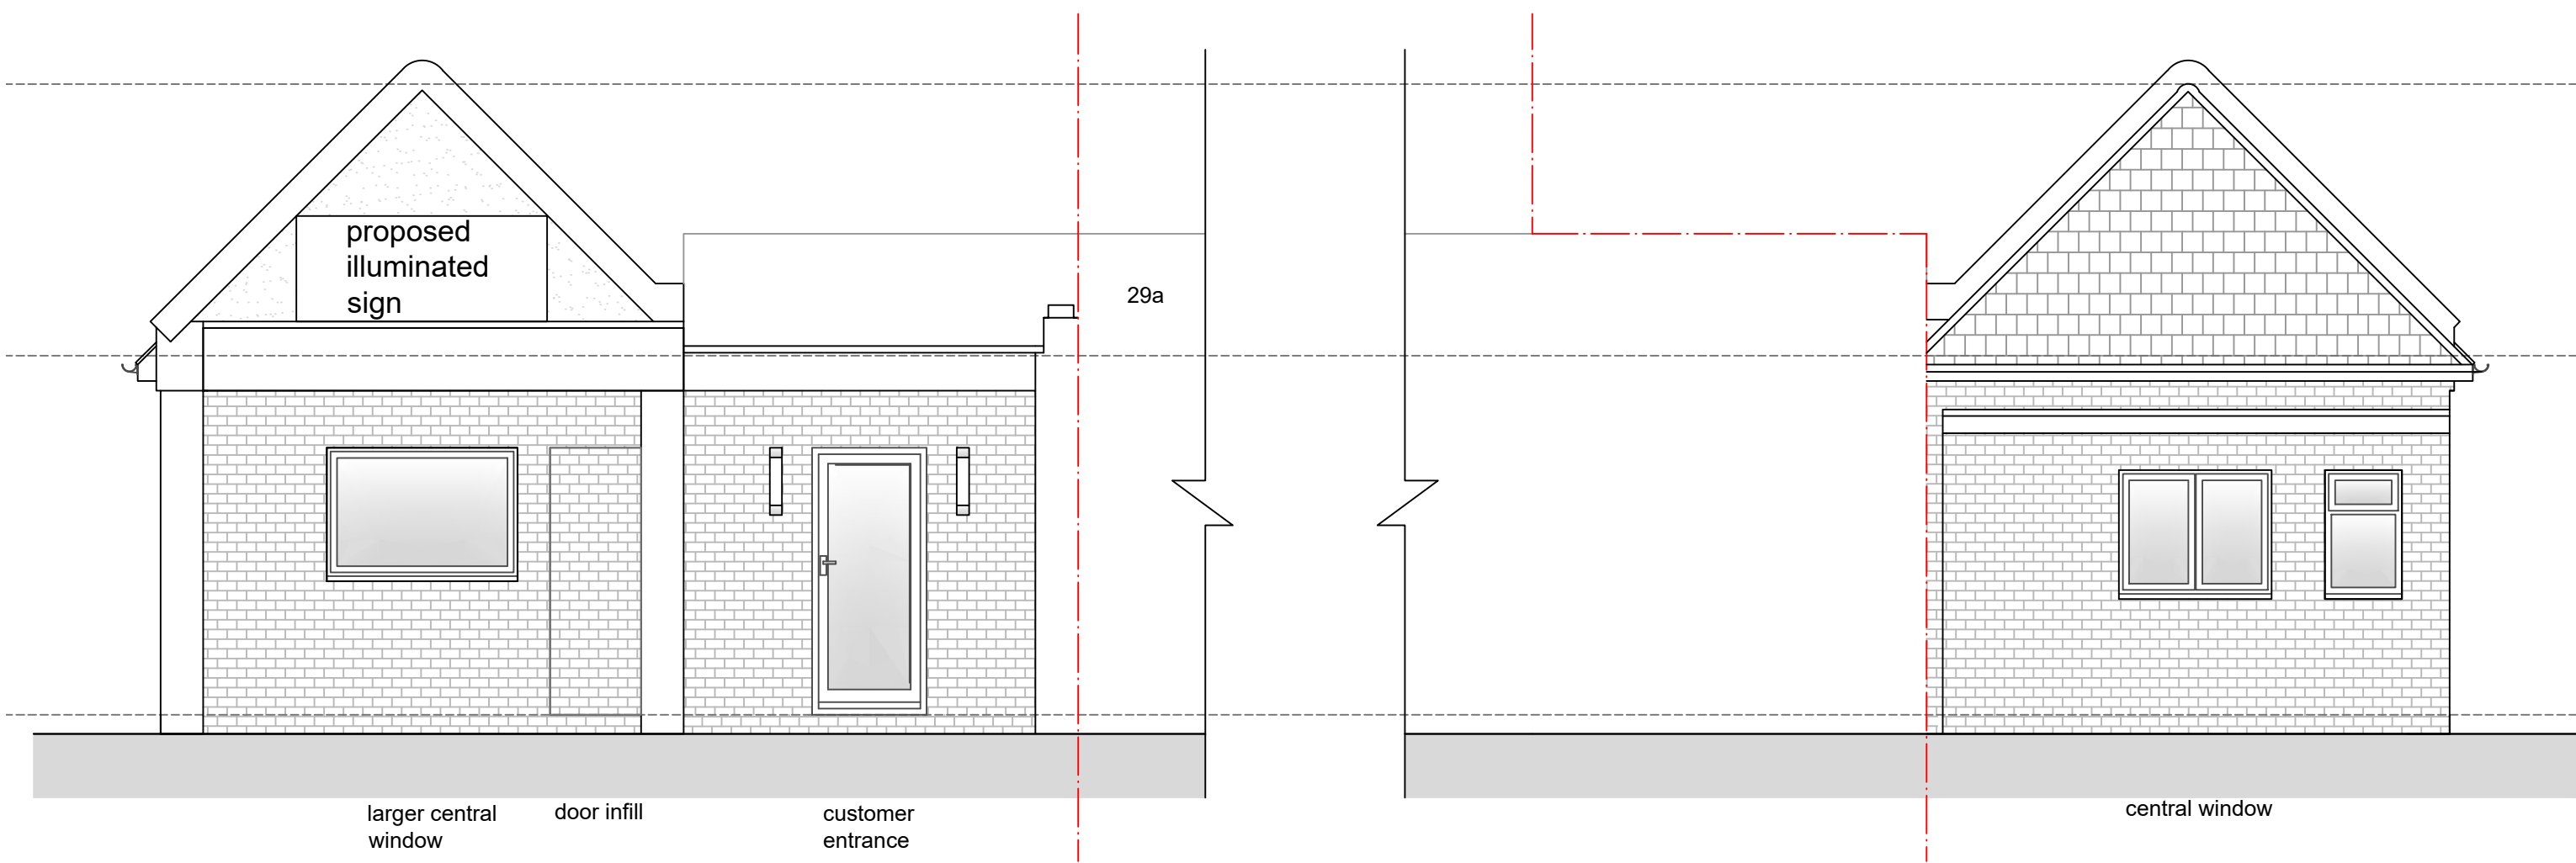


01 Proposed West Elevation
Scale 1:50

02 Proposed East Elevation
Scale 1:50

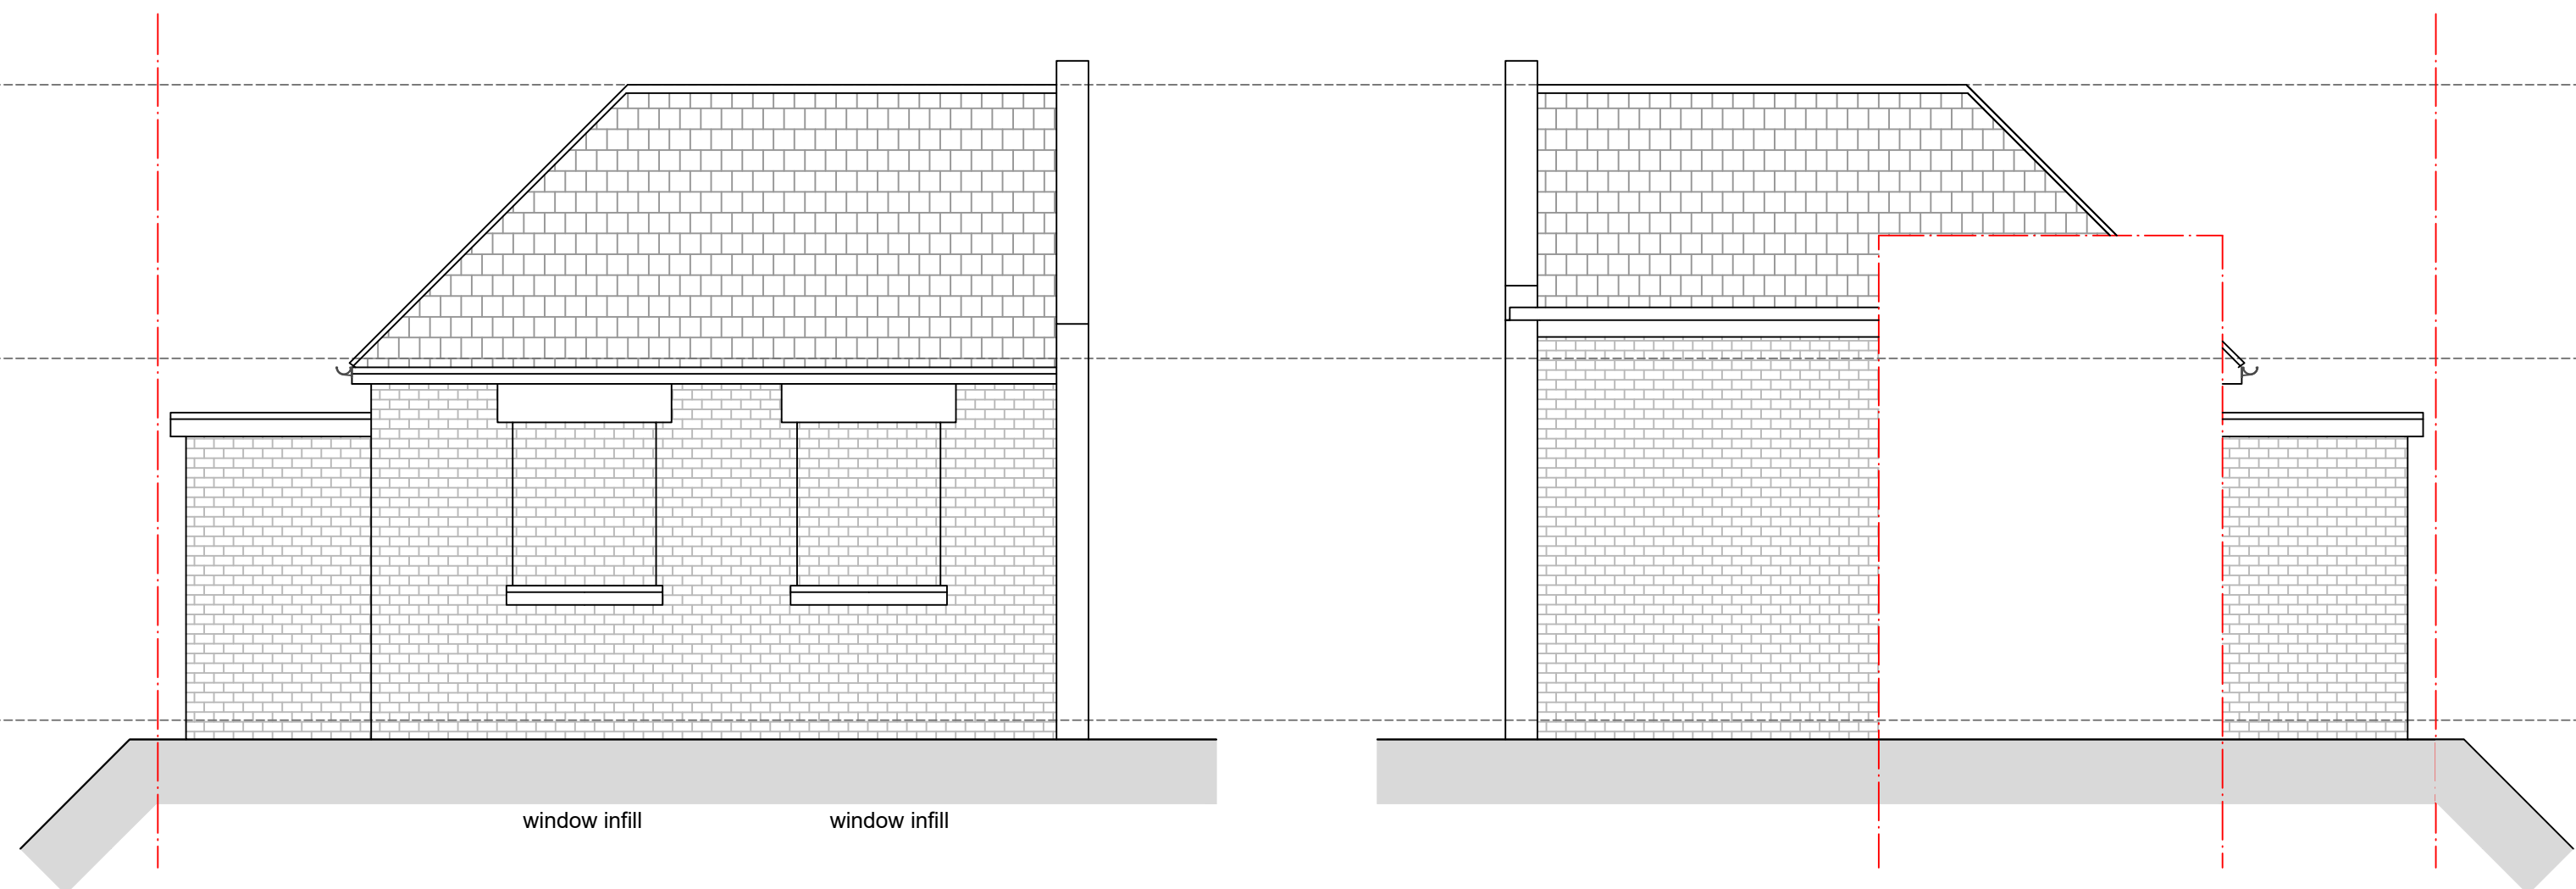


03 Proposed North Elevation
Scale 1:50


04 Proposed South Elevation
Scale 1:50

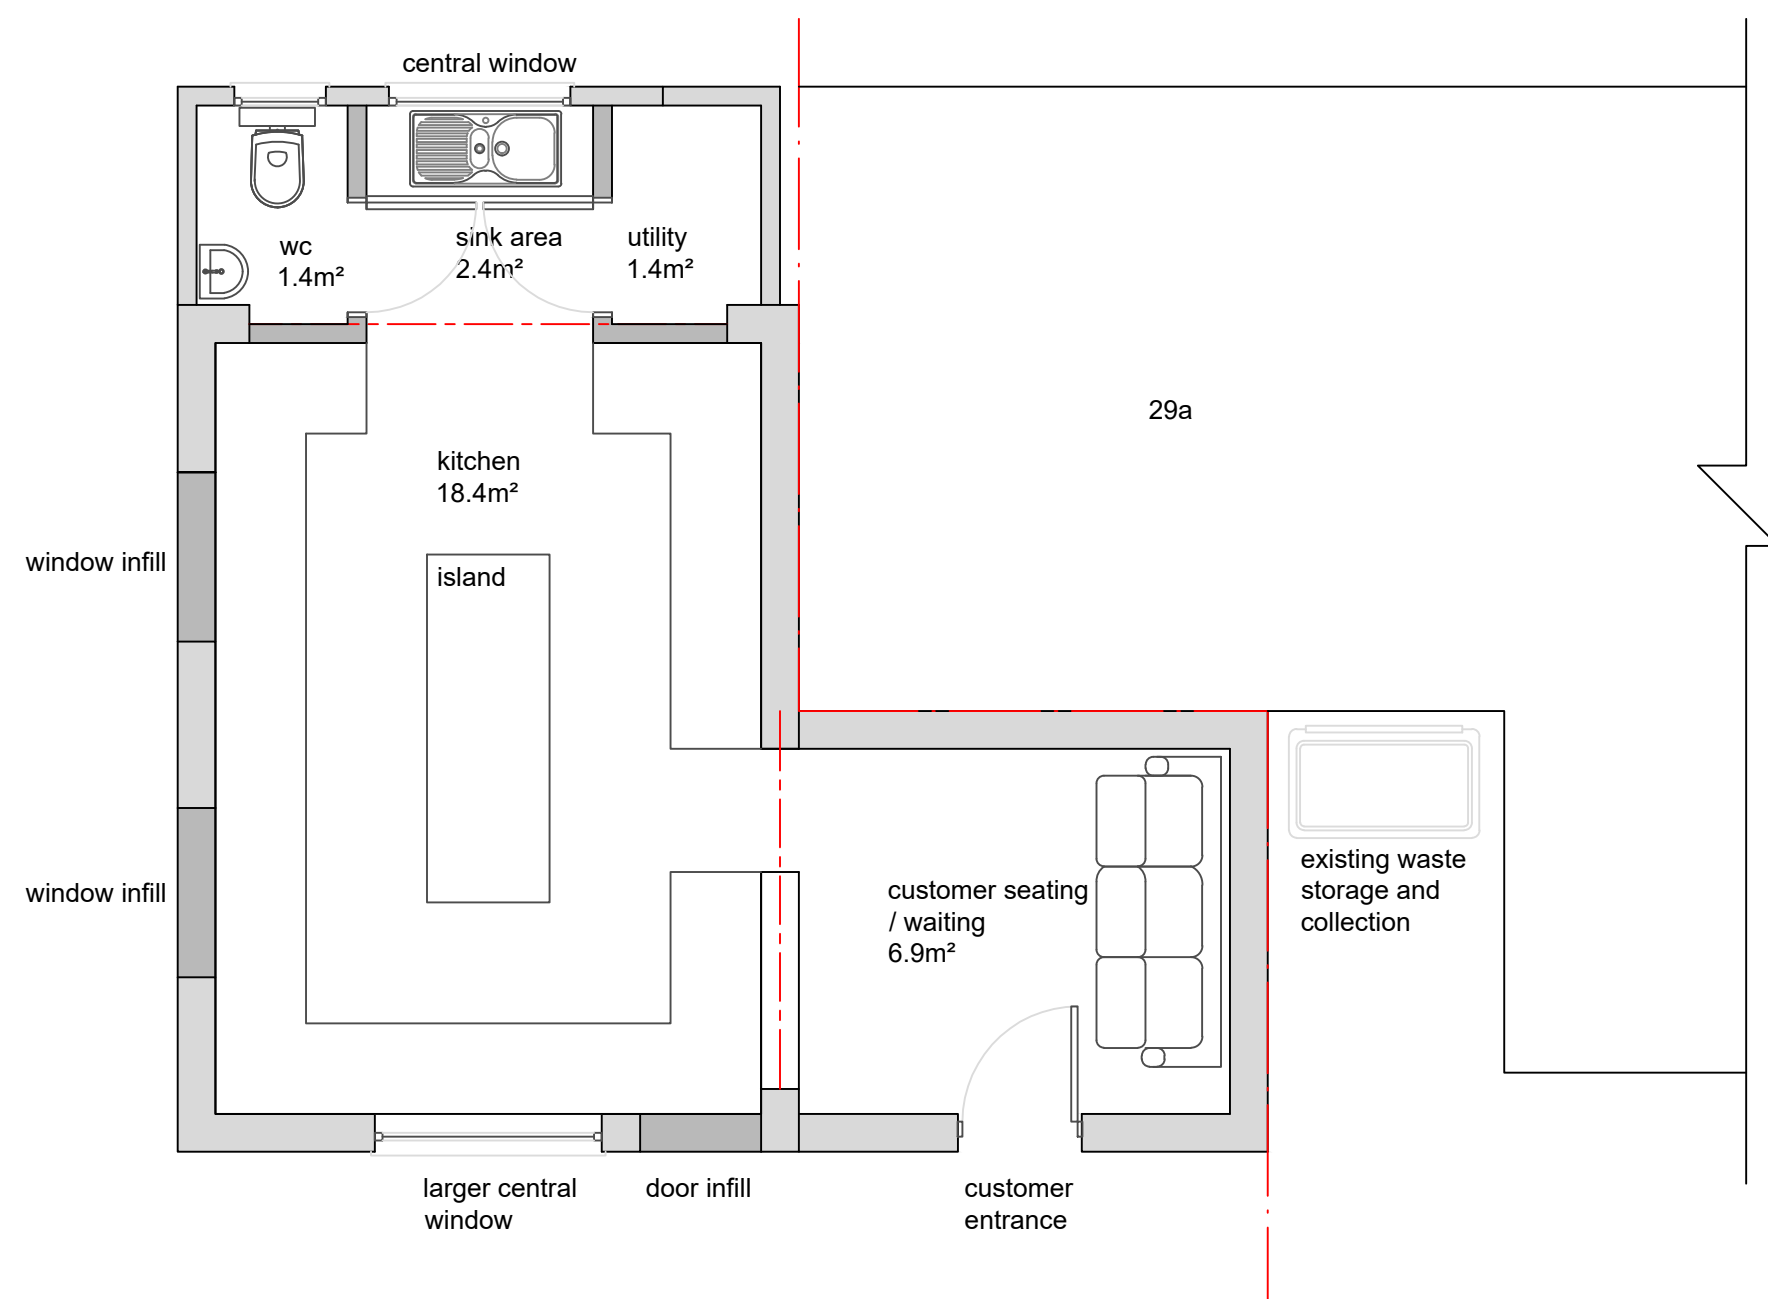

05 Proposed Ground Floor Plan
Scale 1:50

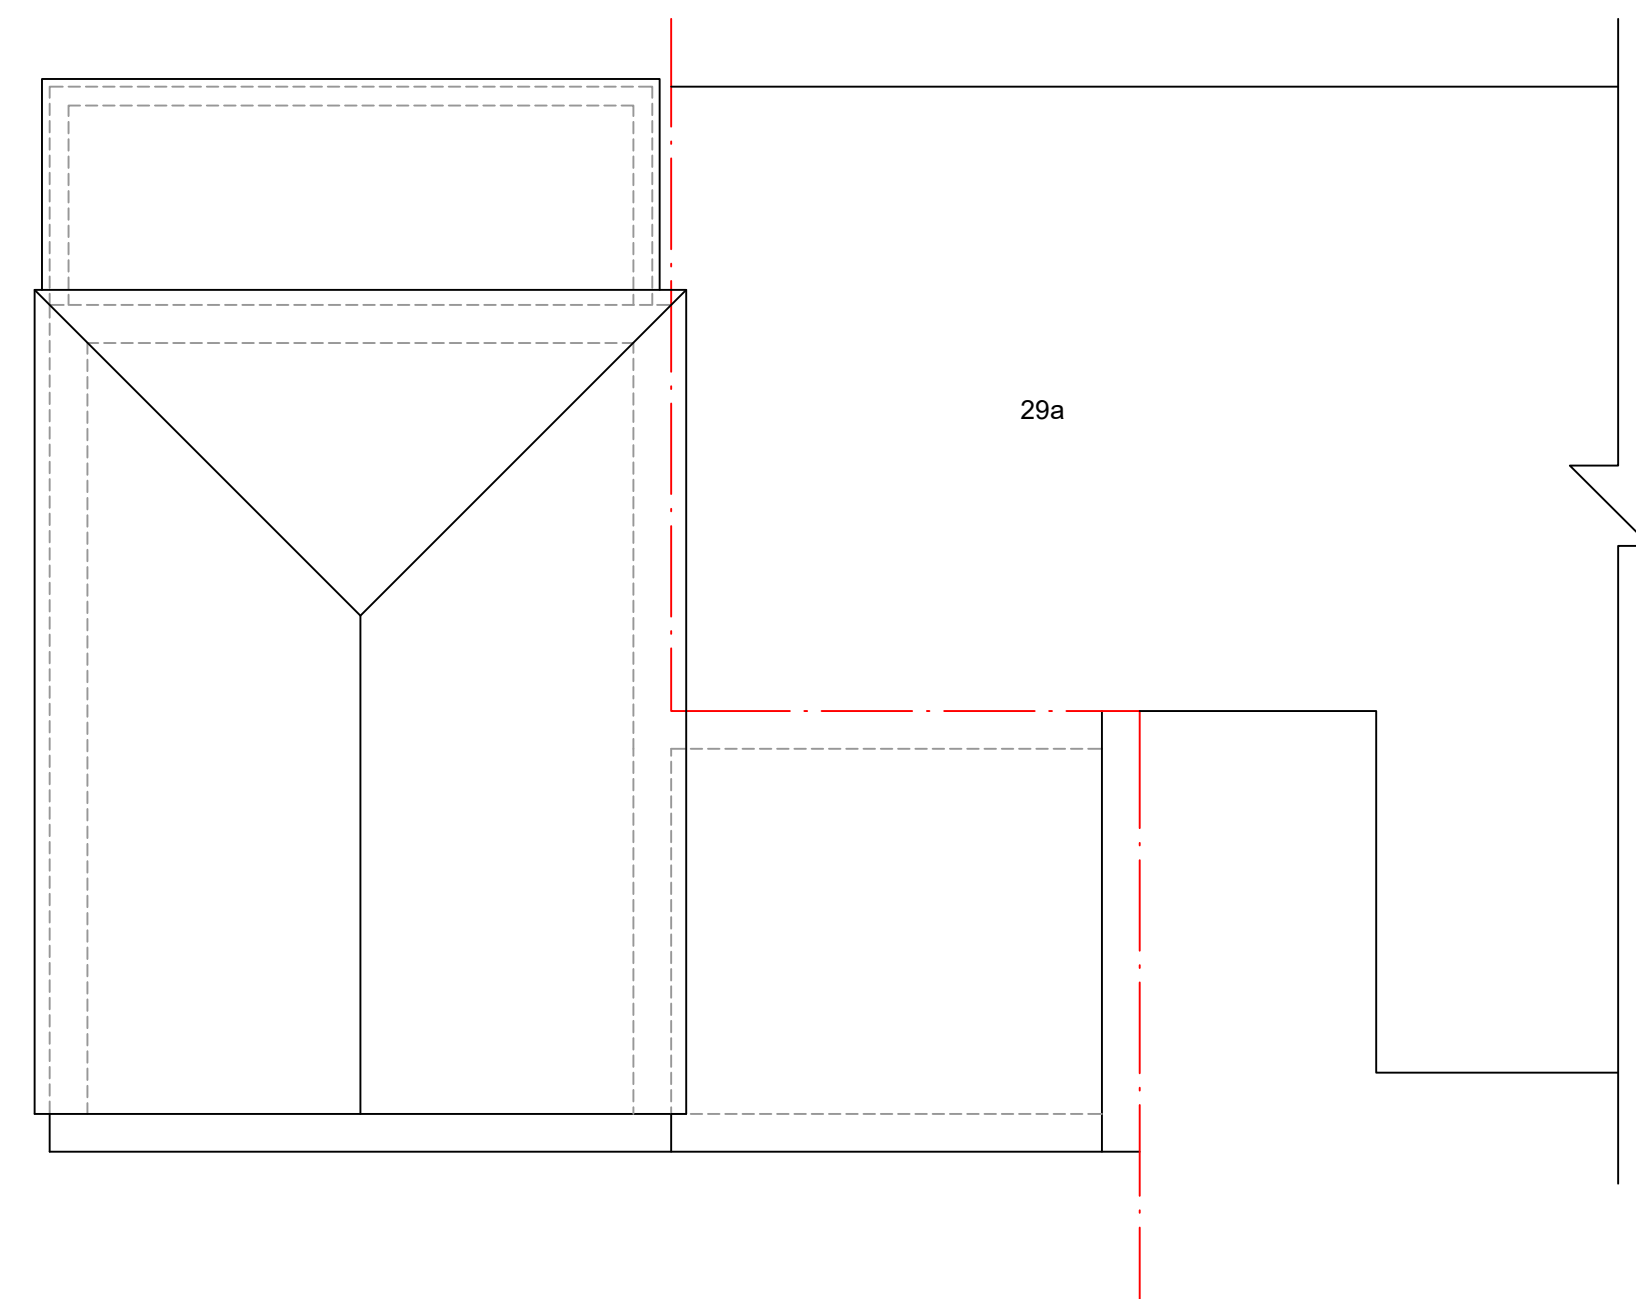

06 Proposed Roof Plan
Scale 1:50

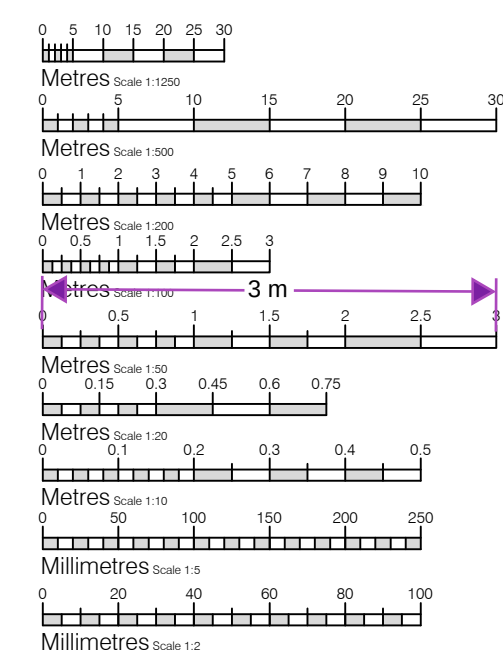

Notice

The responsibility for setting-out of site and buildings rest solely with the contractors

Drawings to be read in conjunction with Structural Engineers drawings

Report immediately to JAT-Surv Ltd any apparent discrepancies

Rev	Date	Initial	Notes
-----	------	---------	-------

Client

Martin

Project

29 The Hill, Northfleet, Gravesend, Kent, DA11 9EX

Drawing Title

Proposed Floor Plans and Elevations

Drawn	Paper Size	Scale	Date
RT	A1	1:50	Feb 25
Project No.	Drawing No.	Rev	
24/0101	PL02	A	



Kent - London - South East
(e) info@JAT-Surv.com
(w) www.JAT-Surv.com
(m) 07540 651867
(t) 01795 536840