


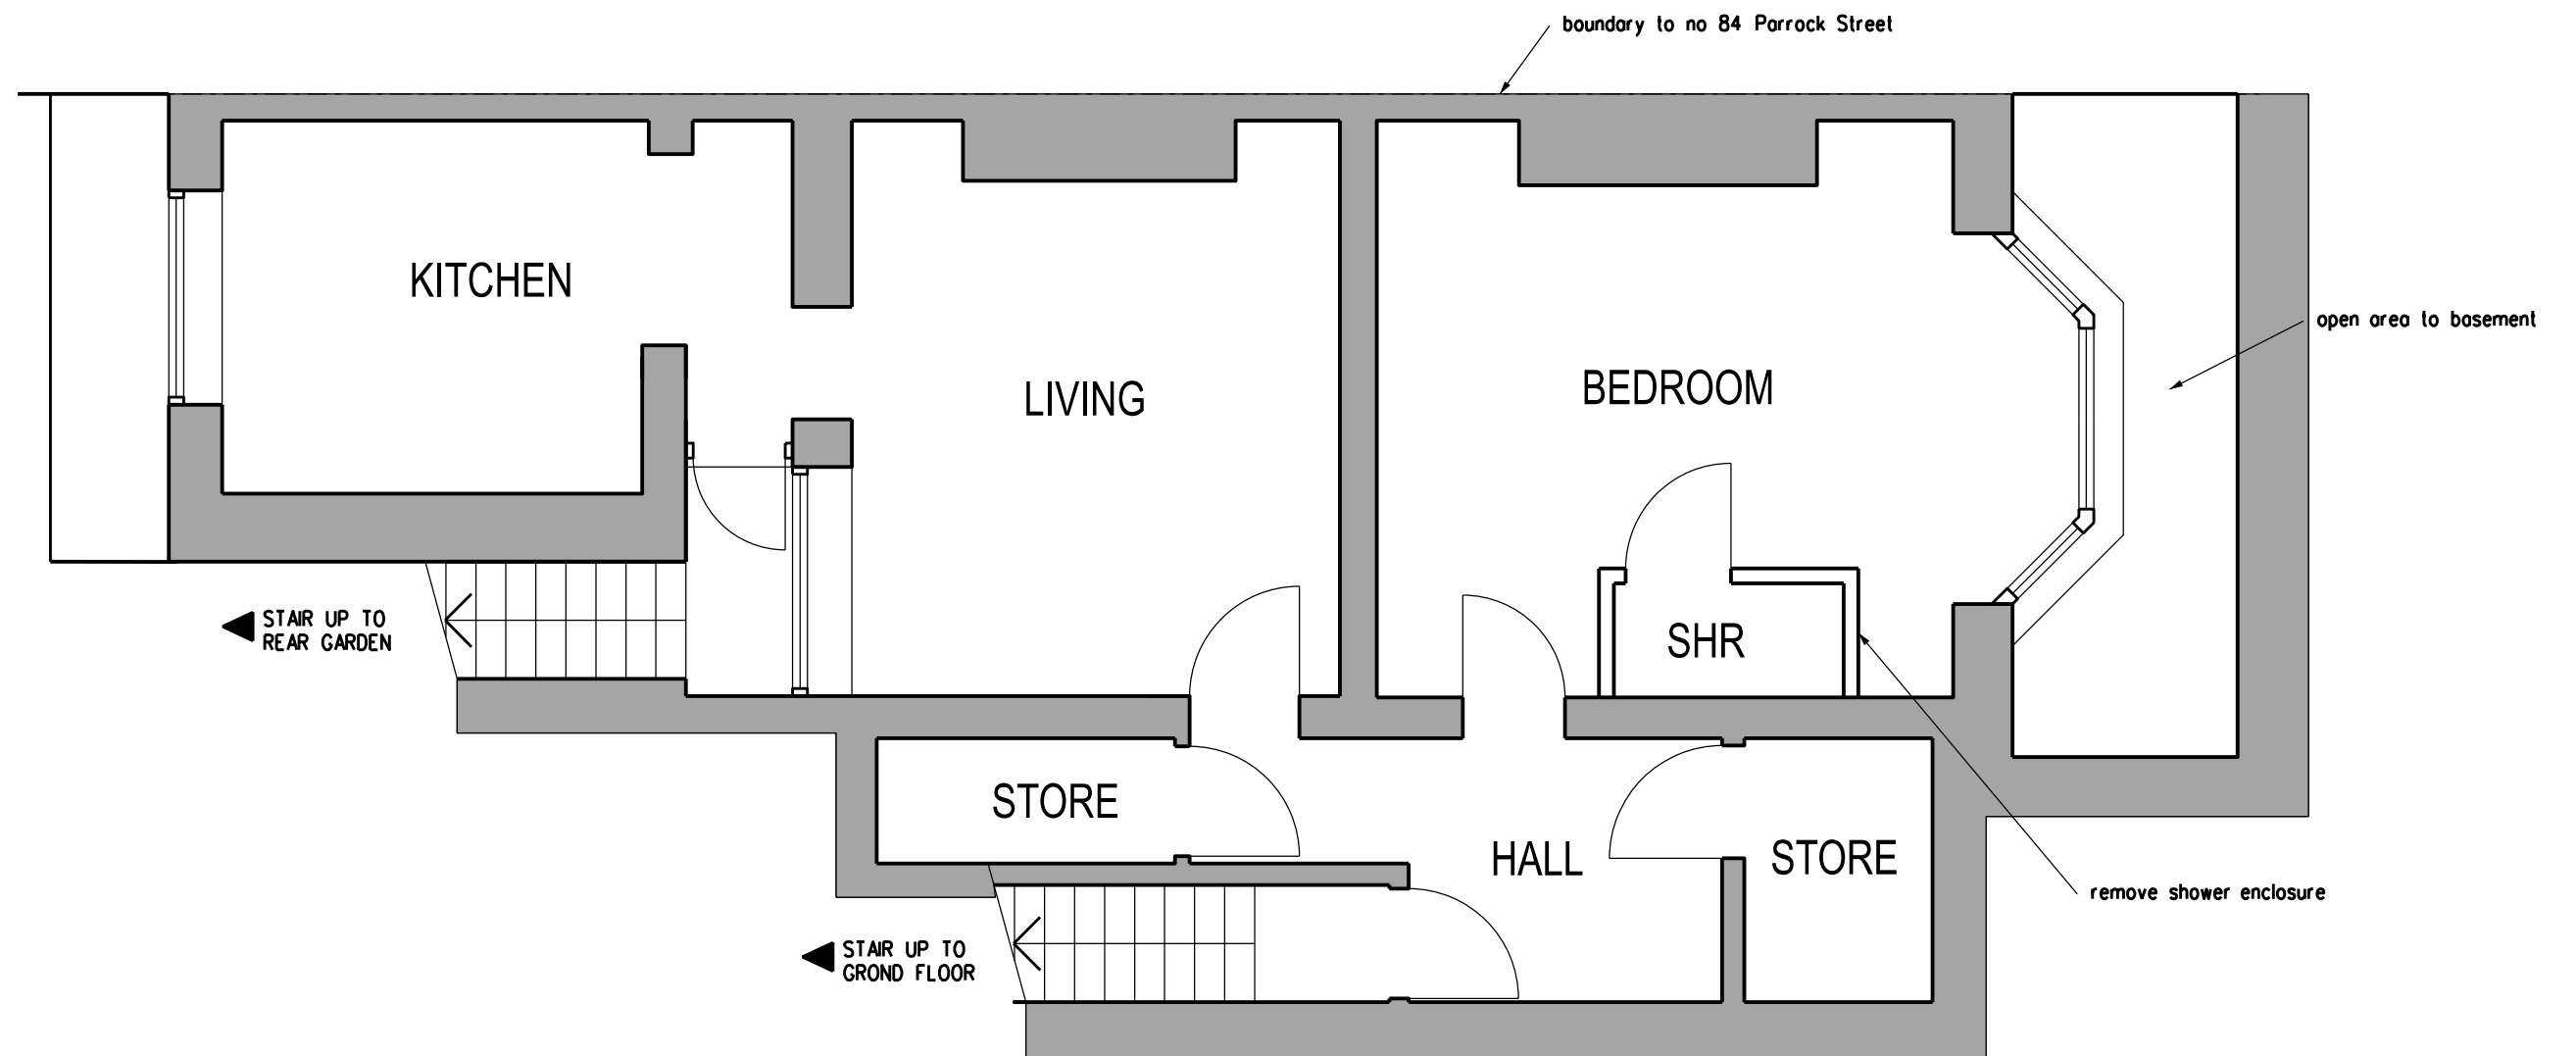

REVISION	DATE
ARCHITECT	
TA ARCHITECTS 11 JOYDENS WOOD ROAD BEXLEY KENT DA5 2HS Tel 07905 130591 ta140256@gmail.com	
JOB	
PROPOSED FLAT CONVERSION AT 84 PARROCK STREET GRAVESEND KENT DA12 1HF	
DRAWING	
EXISTING BASEMENT FLOOR PLAN	
SCALE	DATE
1:50 AT A3	FEB 2025
DRAWING NO.	
PS/10	

