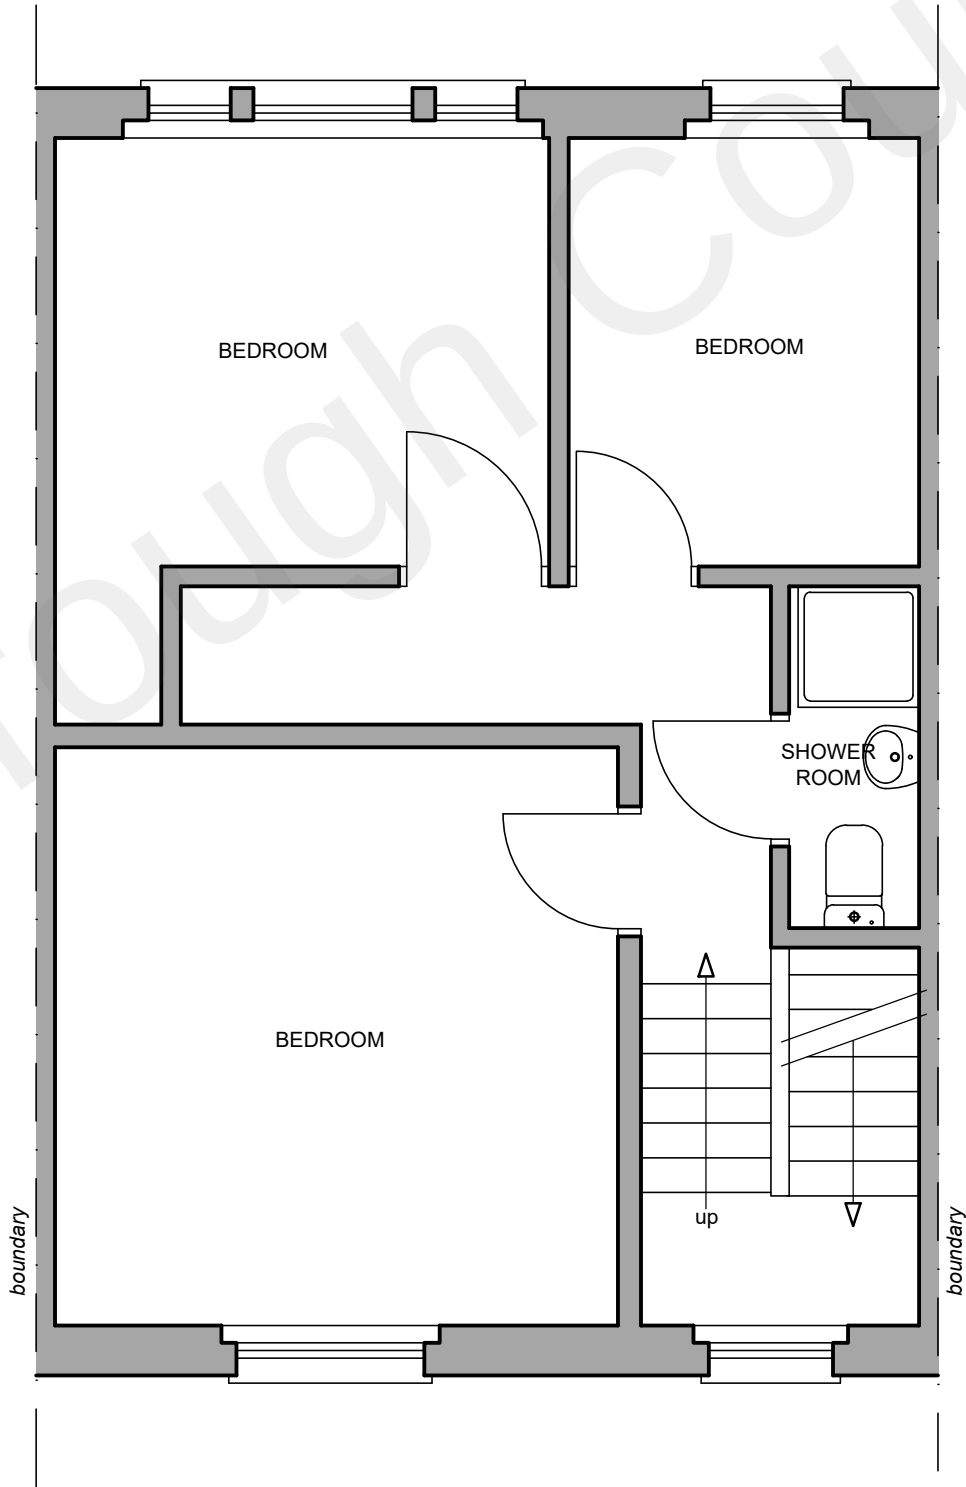
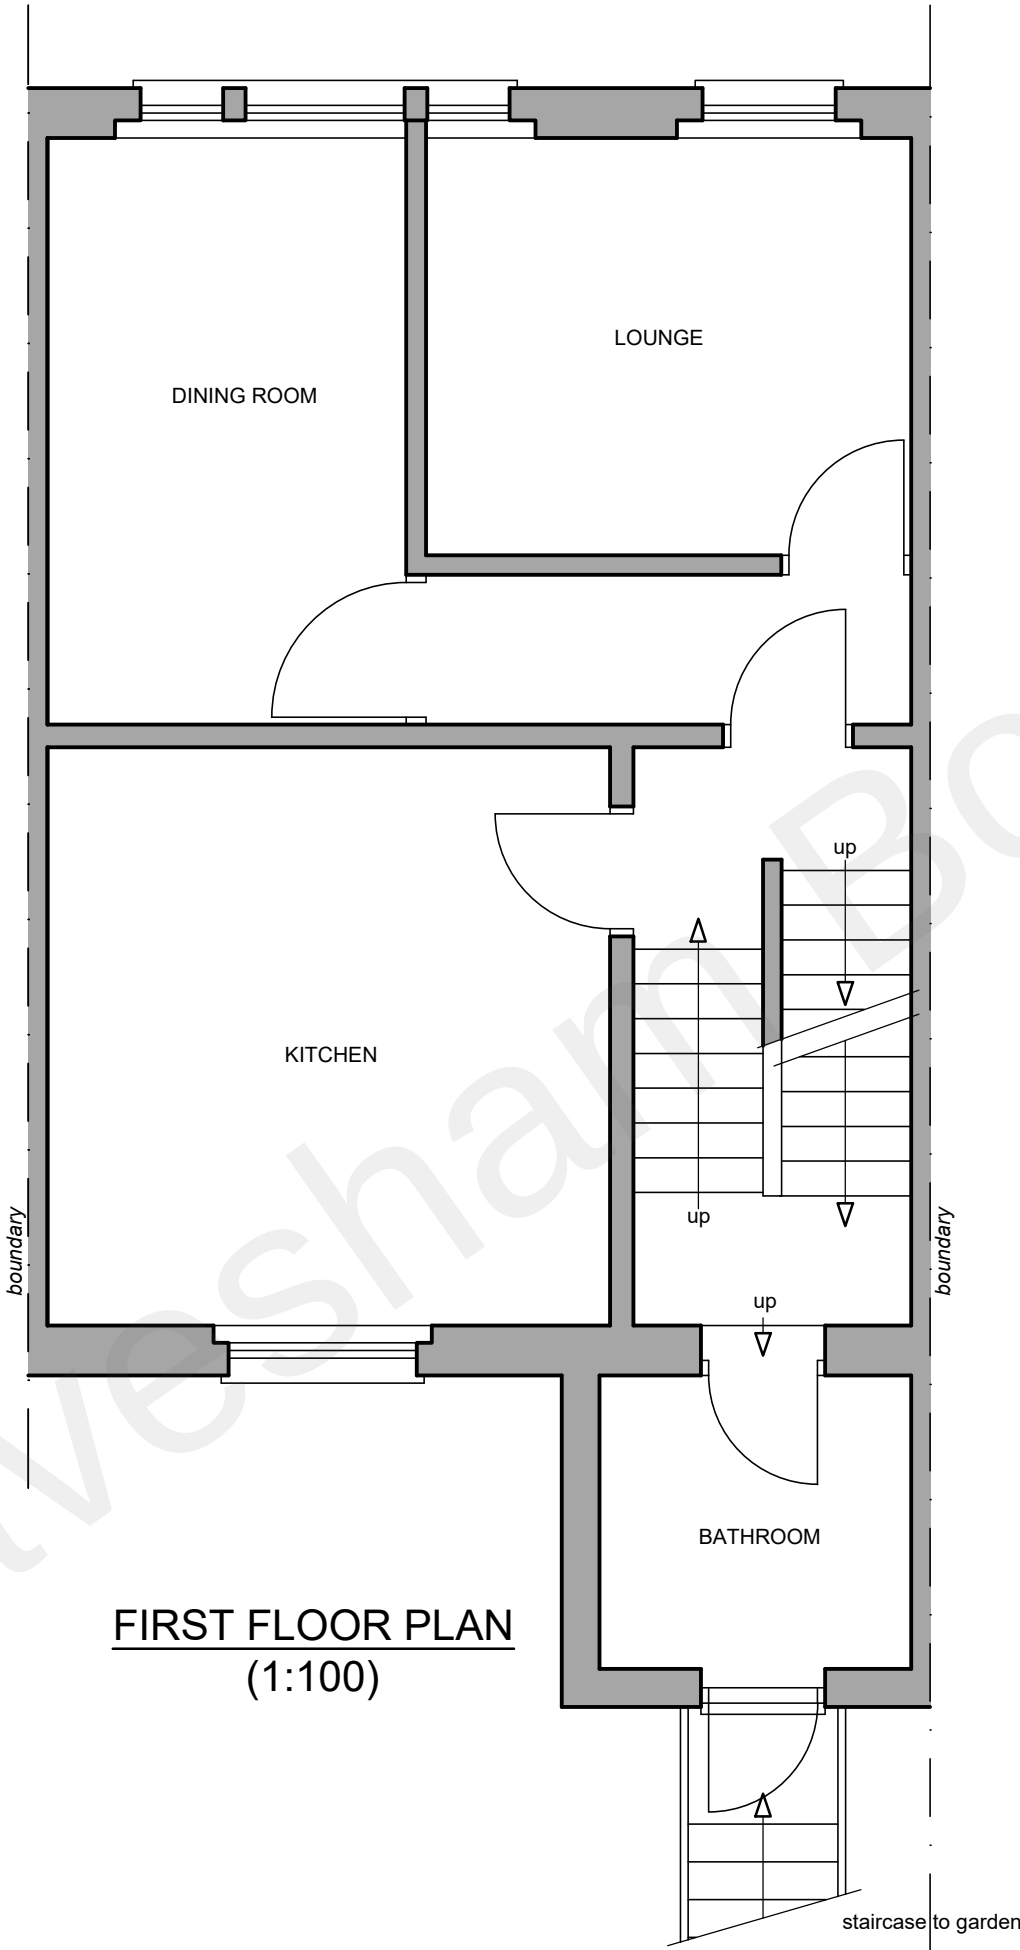
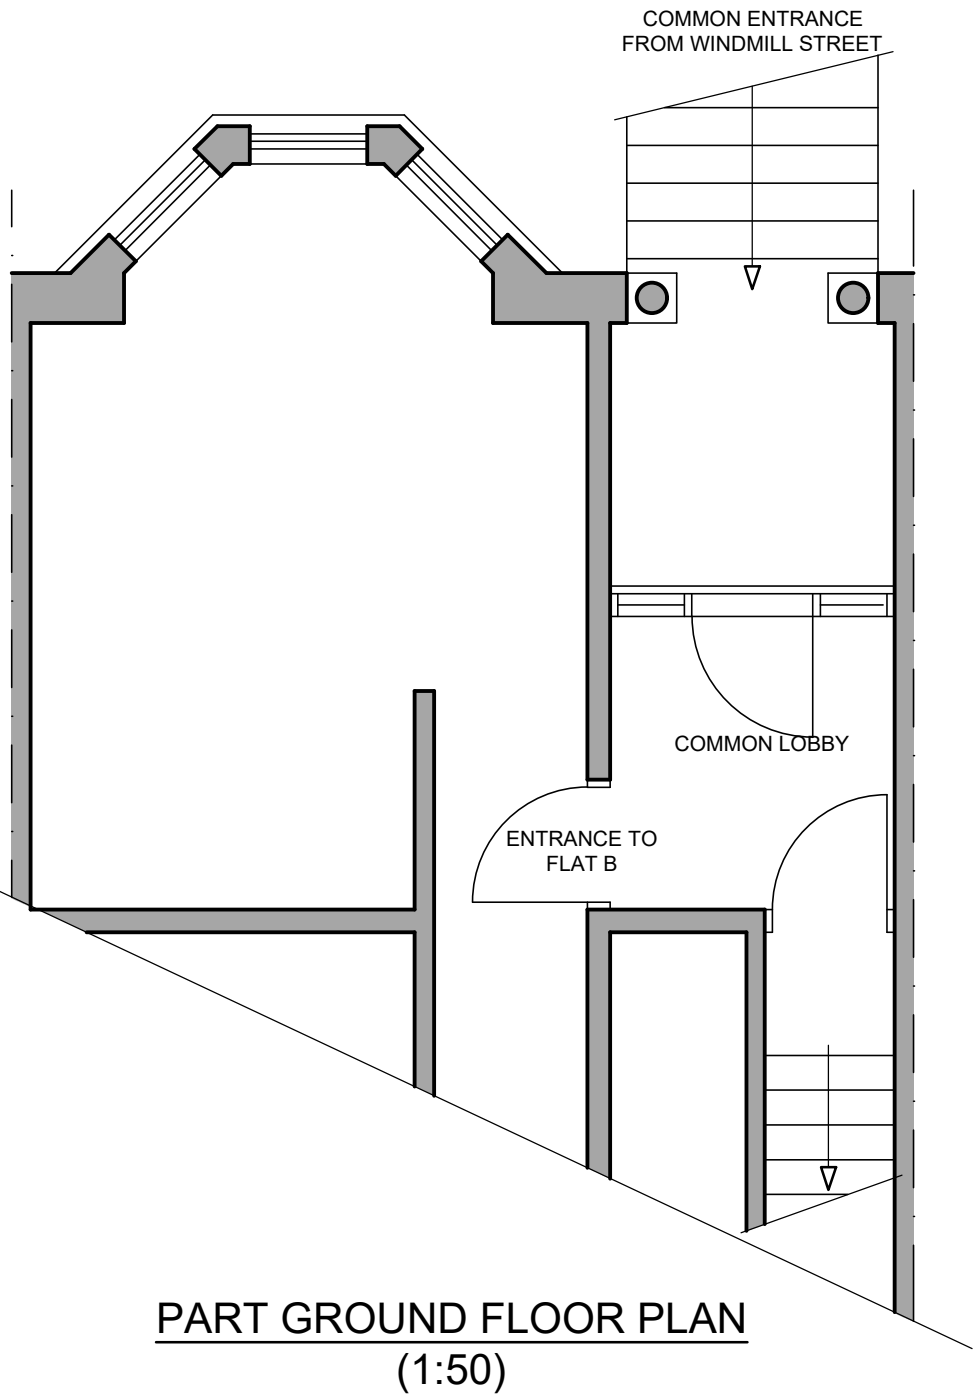


23/08/21	A	Scale Bar amended
Date	No	Revision
Penfold Project Services Epmarket, Wrotham Road, Meopham, Kent, DA13 0JH Telephone: 01474 816690 e-mail: apenfold448@btinternet.com		
Job Title:	107 WINDMILL STREET GRAVESEND KENT DA12 1BW	
Dwg Title:	FLOOR PLANS AS EXISTING	
Scale:	1:50 @ A2	
Dwg No.:	01A	
Date:	August 2021	