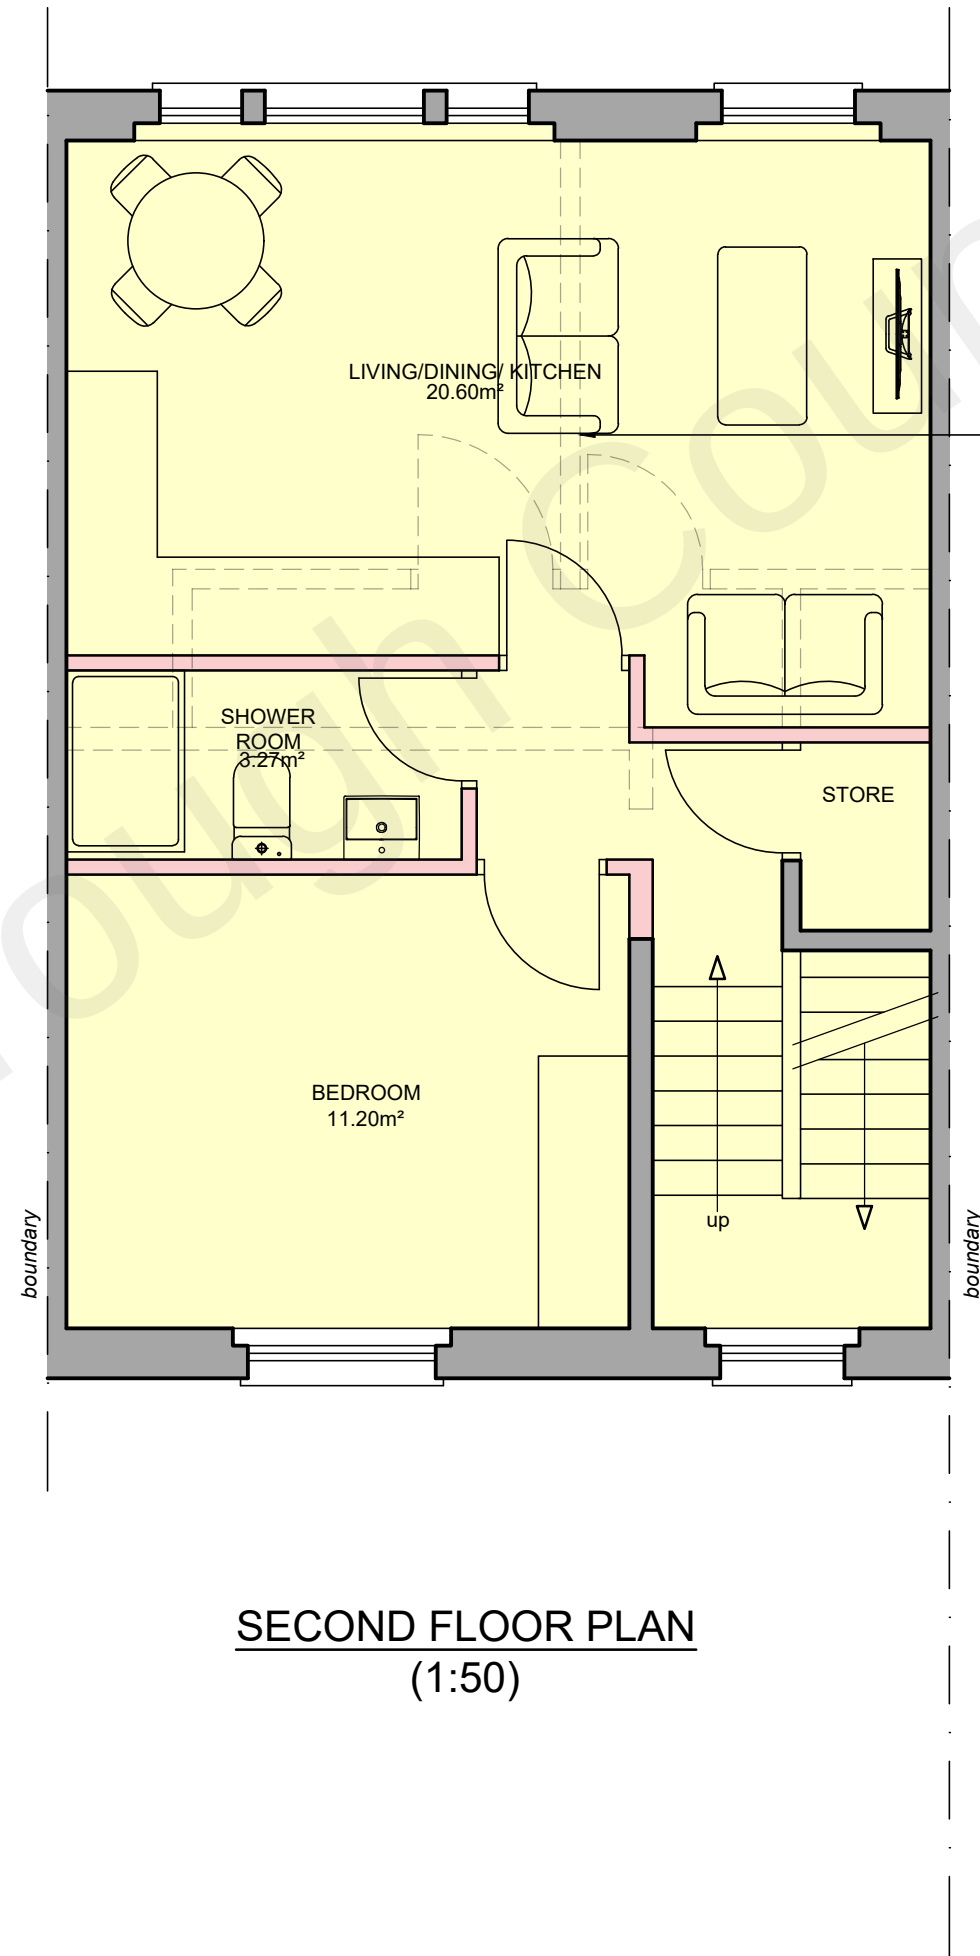
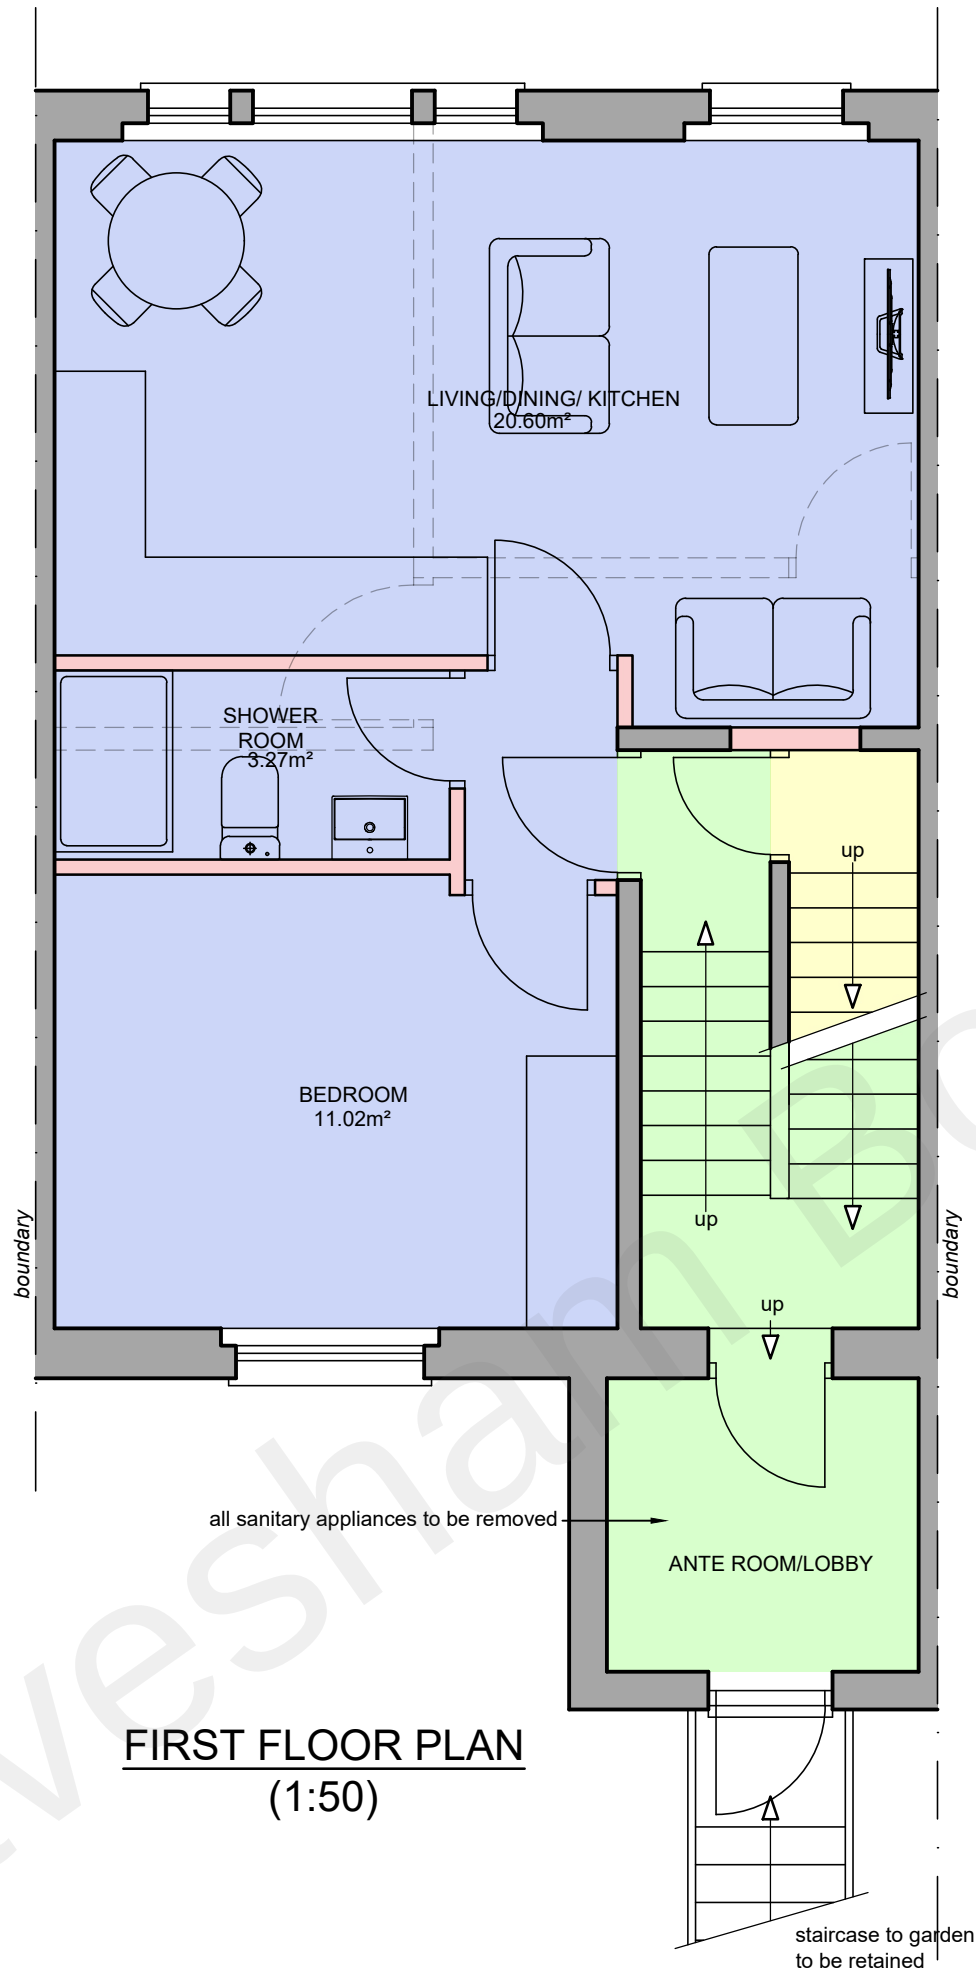
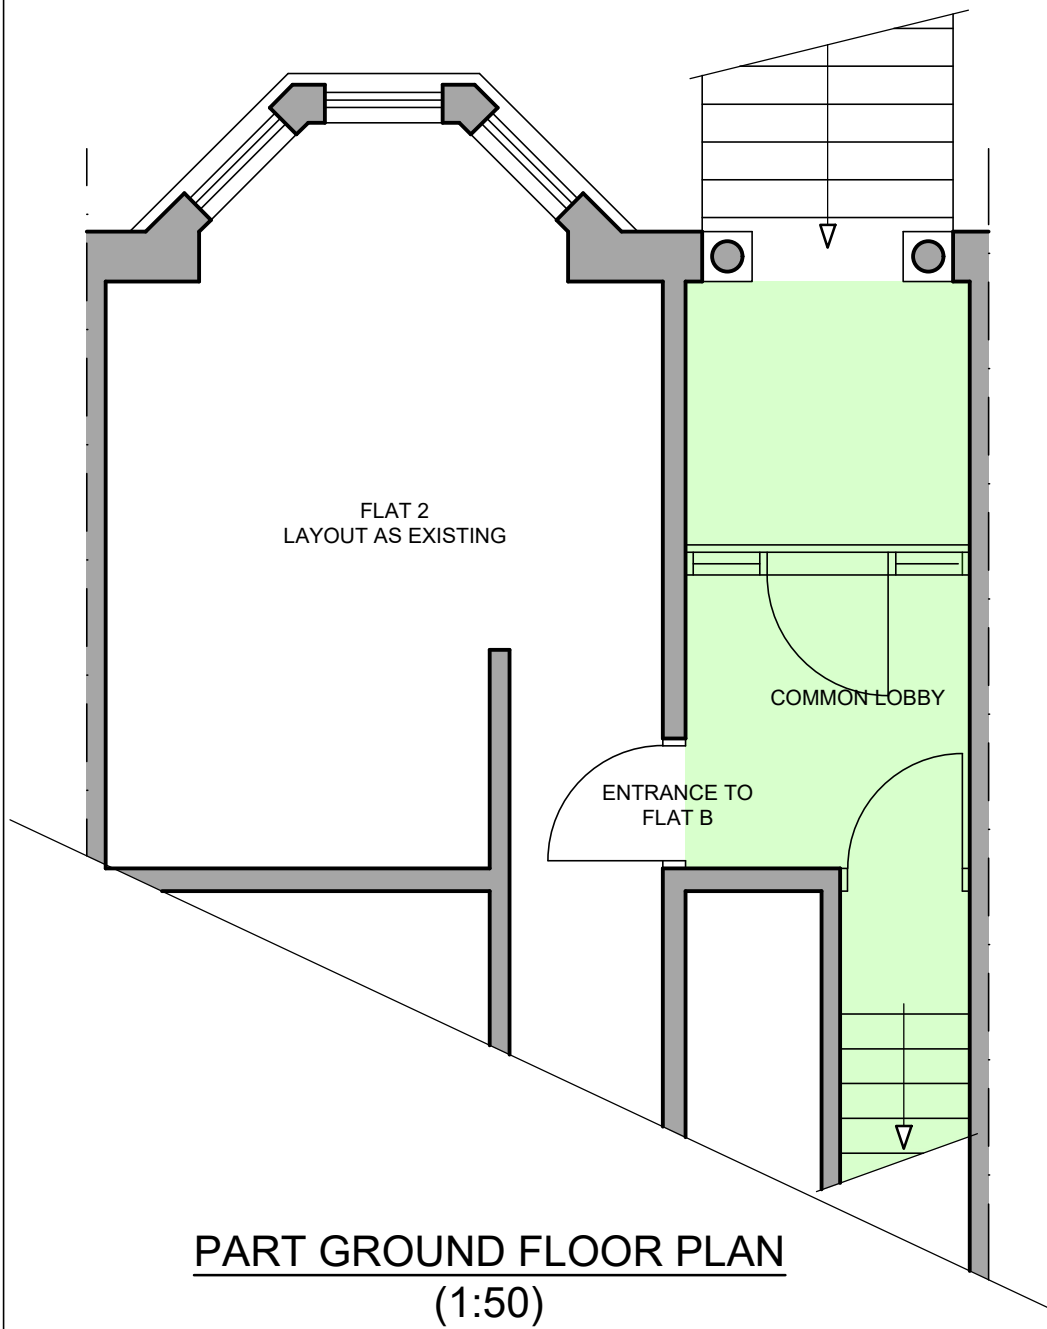


SCALE BAR @ 1:50

06/12/21	E	Second Floor Plan altered
16/11/21	D	Bedroom furniture omitted
15/11/21	C	Flat occupation reduced to 1 person per flat
15/11/21	B	Furniture layouts added
23/08/21	A	Scale Bar amended
Date	No	Revision

Penfold Project Services

Epmarket, Wrotham Road, Meopham, Kent, DA13 0JH
Telephone: 01474 816690
e-mail: apenfold448@btinternet.com

Job Title:
107 WINDMILL STREET
GRAVESEND
KENT
DA12 1BW

Dwg Title:
FLOOR PLANS
AS PROPOSED

Scale: 1:50 @ A2

Dwg No.: 02E

Date: August 2021

FLOOR AREAS

FLAT C - FIRST FLOOR
1 Bedroom 1 Person

FLAT D - SECOND FLOOR
1 Bedroom 1 Person

COMMON AREAS